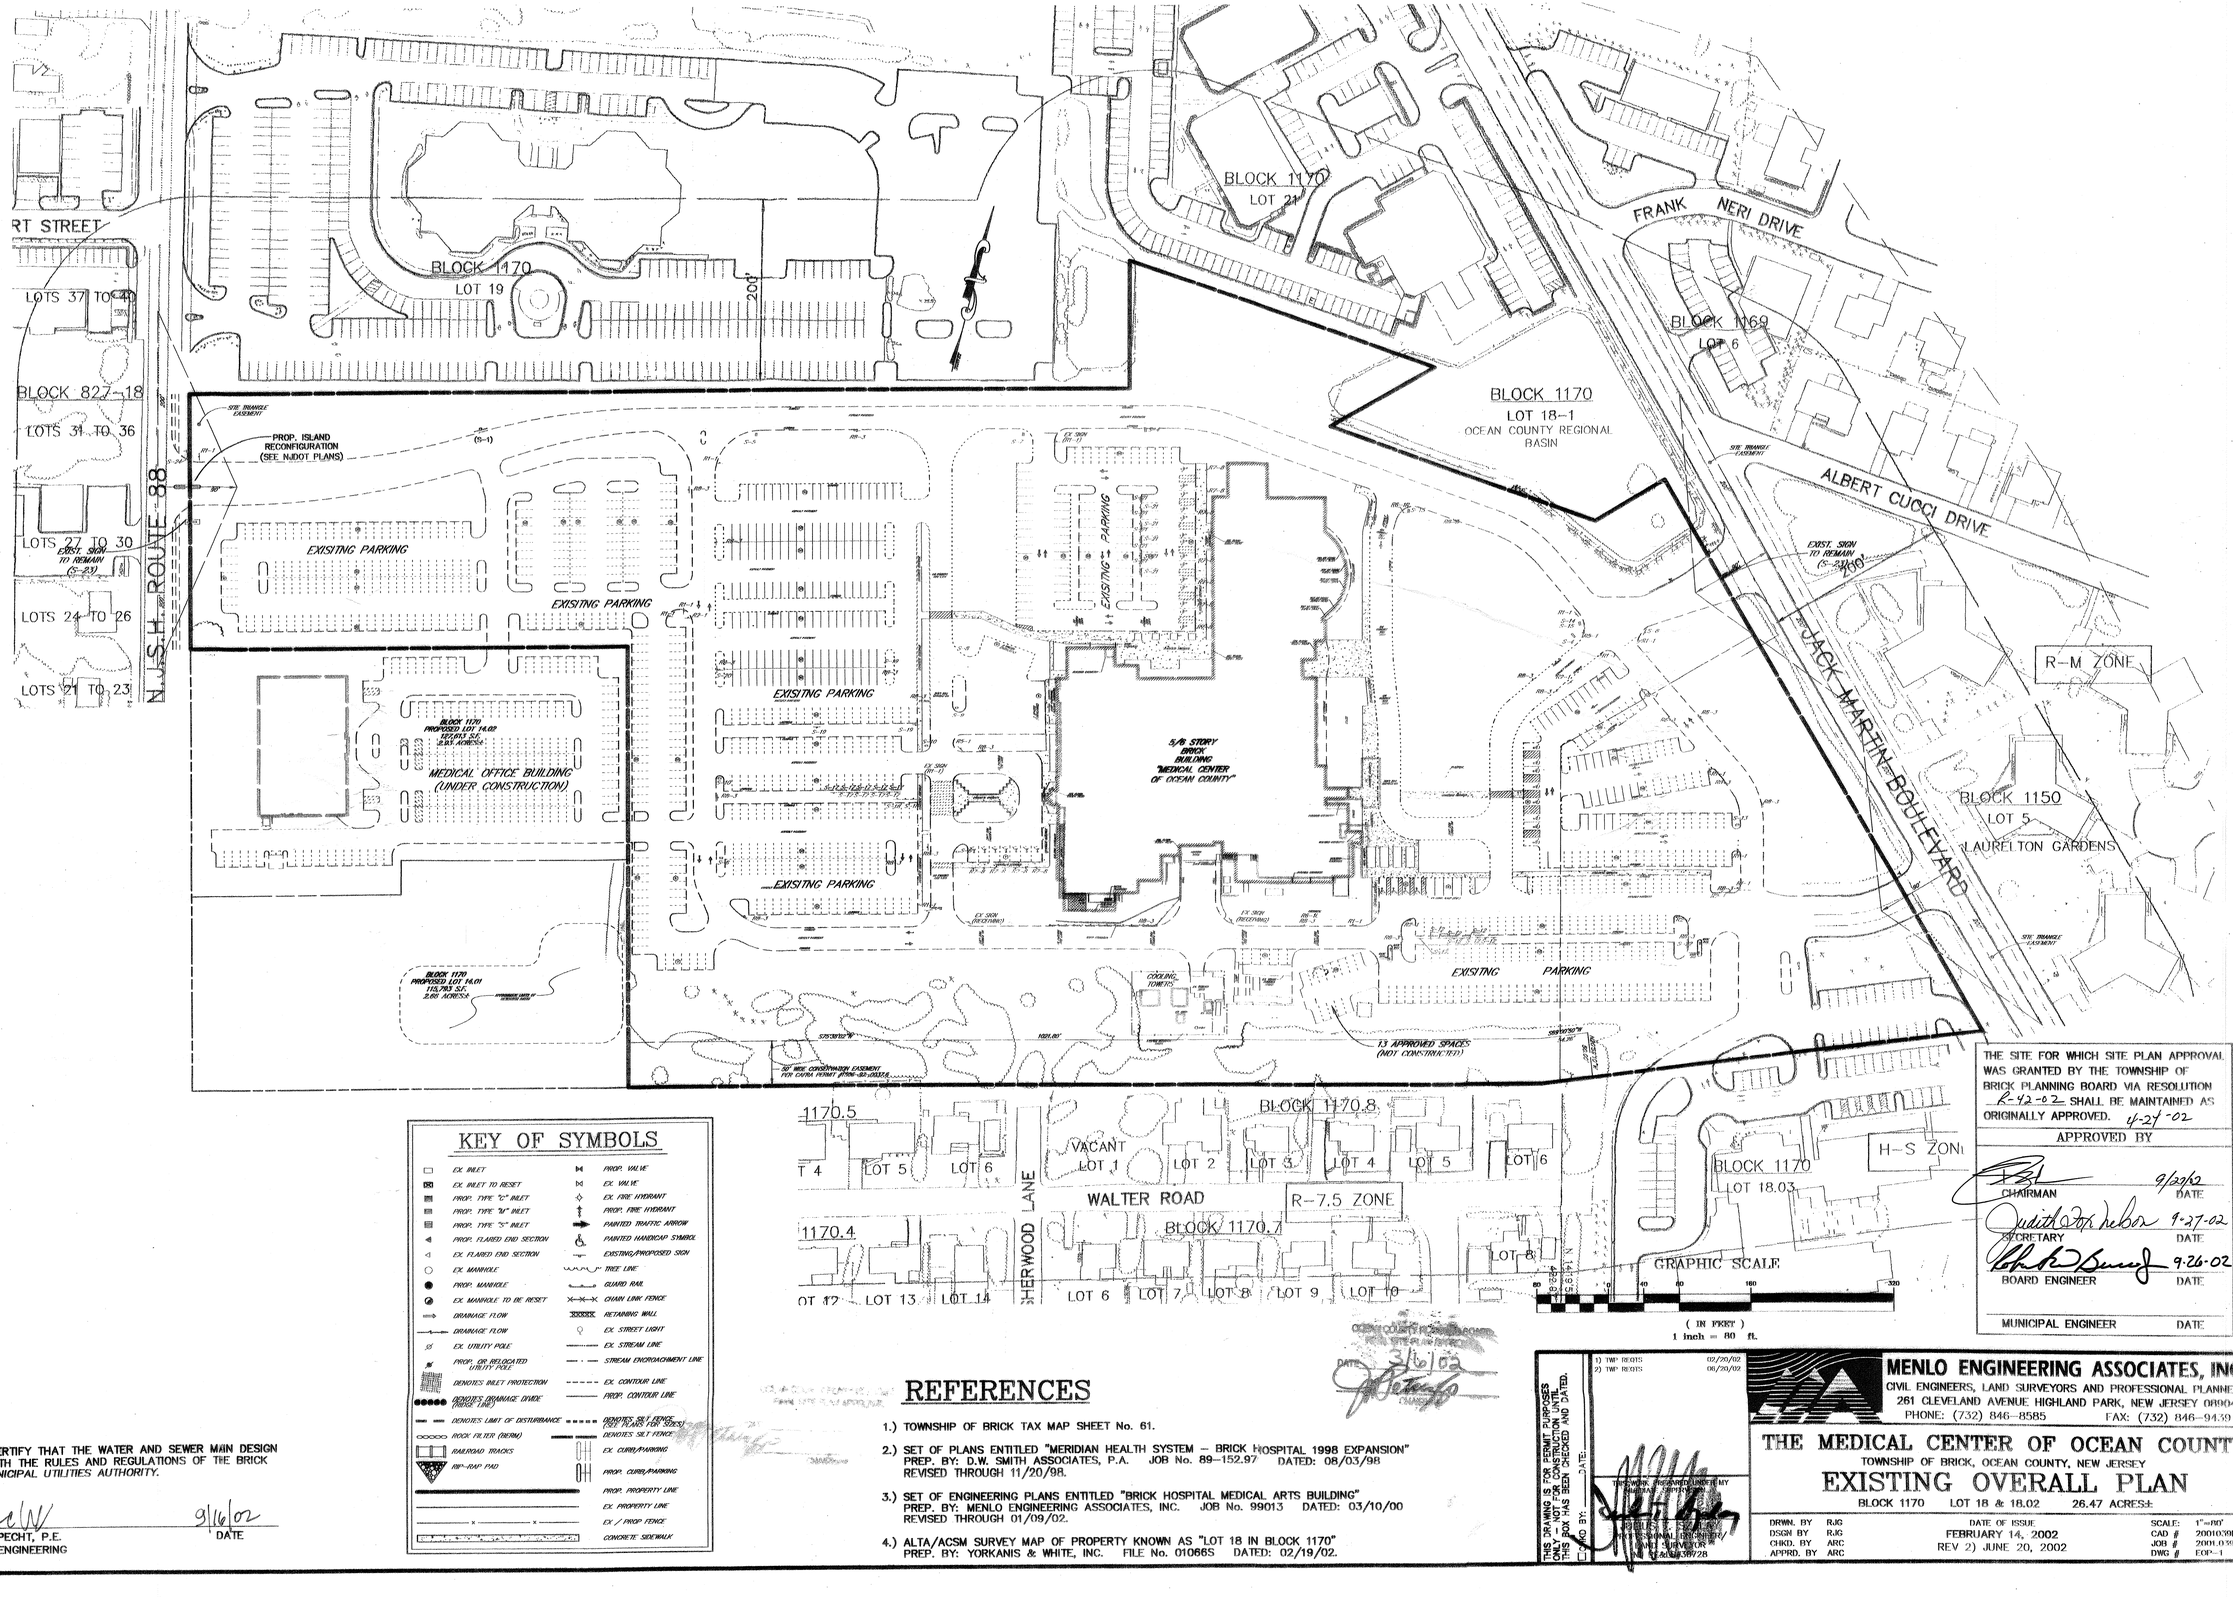

KEY OF SYMBOLS

EX. INLET	PROP. VALVE
EX. INLET TO RESET	EX. VALVE
PROP. TYPE "C" INLET	EX. FIRE HYDRANT
PROP. TYPE "A" INLET	PROP. FIRE HYDRANT
PROP. TYPE "S" INLET	PAINTED TRAFFIC ARROW
PROP. FLARED END SECTION	PAINTED HANDICAP SYMBOL
EX. FLARED END SECTION	EXISTING/PROPOSED SIGN
EX. MANHOLE	TREE LINE
PROP. MANHOLE	GUARD RAIL
EX. MANHOLE TO BE RESET	CHAIN LINK FENCE
DRAINAGE FLOW	RETAINING WALL
DRAINAGE FLOW	EX. STREET LIGHT
EX. UTILITY POLE	EX. STREAM LINE
PROP. OR RELOCATED UTILITY POLE	STREAM ENCROACHMENT LINE
DENOTES INLET PROTECTION	EX. CONTOUR LINE
DENOTES DRAINAGE DIVIDE (RIDGE LINE)	PROP. CONTOUR LINE
DENOTES LIMIT OF DISTURBANCE	DENOTES SILT FENCE (SEE PLANS FOR SIZES)
ROCK FILTER (BERM)	DENOTES SILT FENCE
RAILROAD TRACKS	EX. CURB/PARKING
RIP-RAP PAD	PROP. CURB/PARKING
	PROP. PROPERTY LINE
	EX. PROPERTY LINE
x x	EX./ PROP FENCE
	CONCRETE SIDEWALK

THIS IS TO CERTIFY THAT THE WATER AND SEWER MAIN DESIGN CONFORMS WITH THE RULES AND REGULATIONS OF THE BRICK TOWNSHIP MUNICIPAL UTILITIES AUTHORITY.

STEPHEN T. SPECHT, P.E.
DIRECTOR OF ENGINEERING

9/16/02
DATE

REFERENCES

1.) TOWNSHIP OF BRICK TAX MAP SHEET No. 61.

2.) SET OF PLANS ENTITLED "MERIDIAN HEALTH SYSTEM – BRICK HOSPITAL 1998 EXPANSION" PREP. BY: D.W. SMITH ASSOCIATES, P.A. JOB No. 89-152.97 DATED: 08/03/98 REVISED THROUGH 11/20/98.

3.) SET OF ENGINEERING PLANS ENTITLED "BRICK HOSPITAL MEDICAL ARTS BUILDING" PREP. BY: MENLO ENGINEERING ASSOCIATES, INC. JOB No. 99013 DATED: 03/10/00 REVISED THROUGH 01/09/02.

4.) ALTA/ACSM SURVEY MAP OF PROPERTY KNOWN AS "LOT 18 IN BLOCK 1170" PREP. BY: YORKANIS & WHITE, INC. FILE No. 01066S DATED: 02/19/02.

OCEAN COUNTY PLANNING BOARD SITE PLAN REVIEW
DATE: 3/6/02

THE SITE FOR WHICH SITE PLAN APPROVAL WAS GRANTED BY THE TOWNSHIP OF BRICK PLANNING BOARD VIA RESOLUTION P-42-02 SHALL BE MAINTAINED AS ORIGINALLY APPROVED. 4-24-02

APPROVED BY

CHAIRMAN	9/27/02 DATE
SECRETARY	9-27-02 DATE
BOARD ENGINEER	9.26.02 DATE
MUNICIPAL ENGINEER	DATE

THIS DRAWING IS FOR PERMIT PURPOSES ONLY WHEN THIS BOX HAS BEEN CHECKED AND DATED.
CHKD. BY: DATE:

1) TWP REVIS: 02/20/02
2) TWP REVIS: 06/20/02

THIS WORK PREPARED UNDER MY DIRECT SUPERVISION
STEPHEN T. SPECHT, P.E.
PROFESSIONAL ENGINEER
PROFESSIONAL PLANNER
NEW JERSEY LICENSE NO. 28728

MENLO ENGINEERING ASSOCIATES, INC.
CIVIL ENGINEERS, LAND SURVEYORS AND PROFESSIONAL PLANNERS
261 CLEVELAND AVENUE HIGHLAND PARK, NEW JERSEY 08904
PHONE: (732) 846-8585 FAX: (732) 846-9439

THE MEDICAL CENTER OF OCEAN COUNTY

TOWNSHIP OF BRICK, OCEAN COUNTY, NEW JERSEY

EXISTING OVERALL PLAN

BLOCK 1170 LOT 18 & 18.02 26.47 ACRES±

DRWN. BY	RJG	DATE OF ISSUE	SCALE: 1"=80'
DSGN BY	RJG	FEBRUARY 14, 2002	CAD # 2001\02EOP1
CHKD. BY	ARC	REV 2) JUNE 20, 2002	JOB # 2001.059
APPRD. BY	ARC		DWG # EOP-1

BP FILE = 2001\SBSAS XREF = 01033BASE C:\eng\2001\059\2001059sheets\Eng_overall.dwg