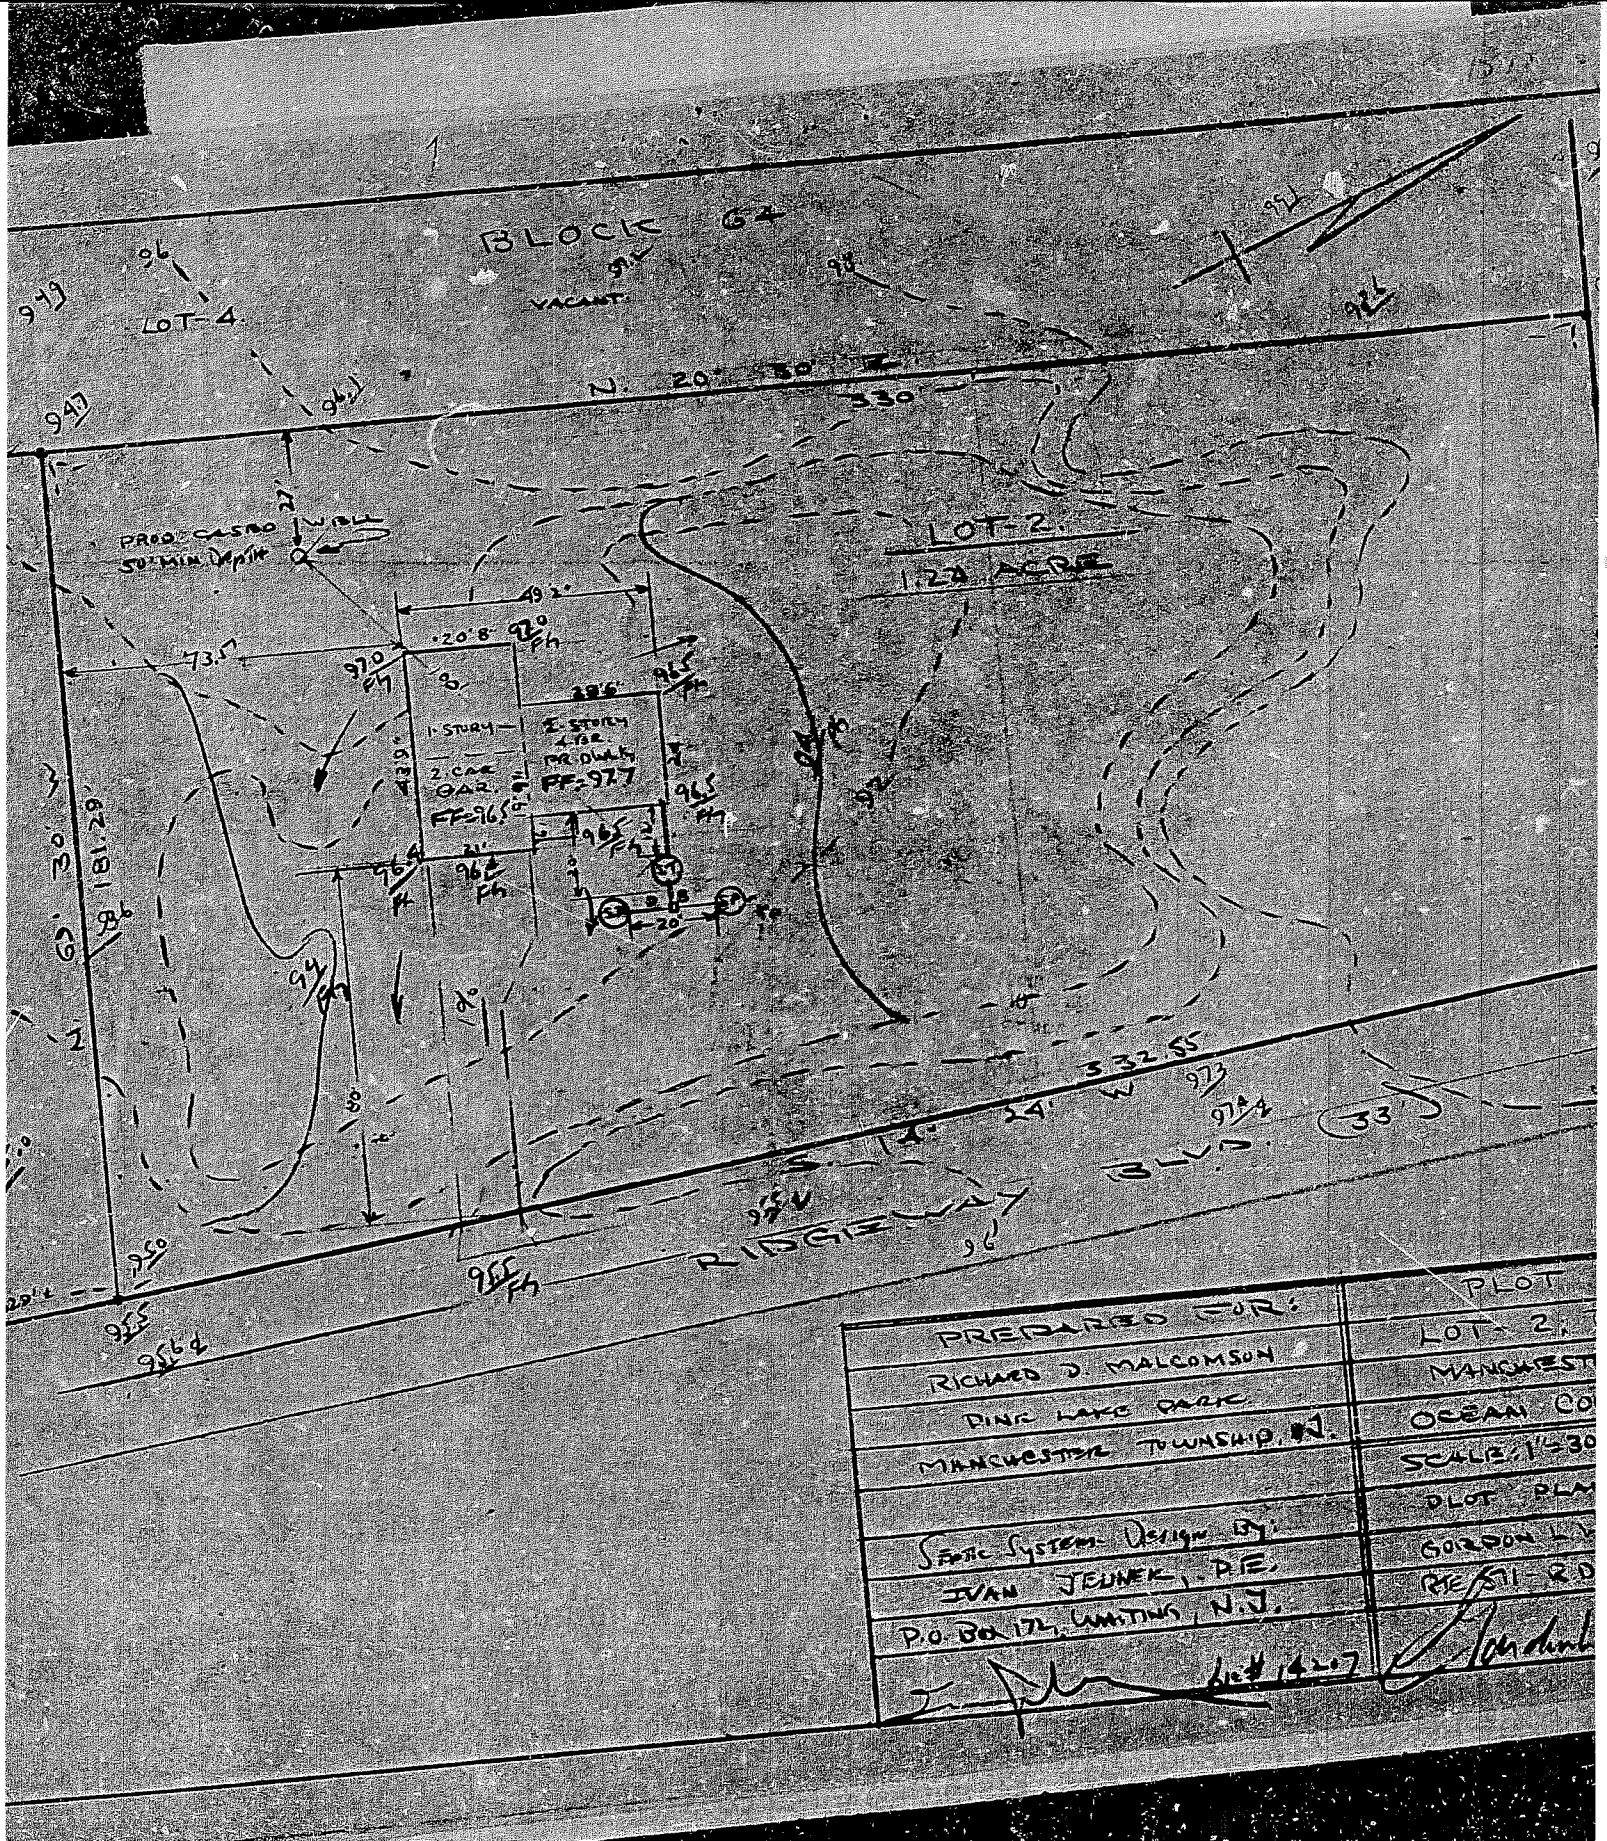
BLOCK 64
LOT 4
VACANT
N. 20° 30' E.
330
LOT 2
1.24 ACRE
PROP. CASED WELL
50' MIN. RADIUS
73.5'
49.2'
20.8'
1 STORY
2 CAR GAR.
FF=965
2 STORY
4 BR.
DWELLING
FF=977
S. 69° 30' W.
332.55
S. 14° W.
33'
RIDGEWAY
BLVD.
PREPARED FOR:
RICHARD J. MALCOMSON
DING LAKE PARK
MANCHESTER TOWNSHIP, N.J.
Septic System Design By:
IVAN JELINEK, P.E.
P.O. BOX 172, LAKEHURST, N.J.
PLOT
LOT 2,
MANCHEST
OCEAN CO
SCALE: 1"=30
PLOT PLA
GORDON L
REST RD