INDEX OF DRAWINGS

TS	TITLE SHEET
GN	GENERAL NOTES / SPECS
A-1	FOUNDATION PLAN, SECTION & ROOF/ FRAMING PLAN
A-2	FIRST & SECOND FLOOR PLANS
A-3	ELEVATIONS

PLOT PLAN

NOT TO SCALE

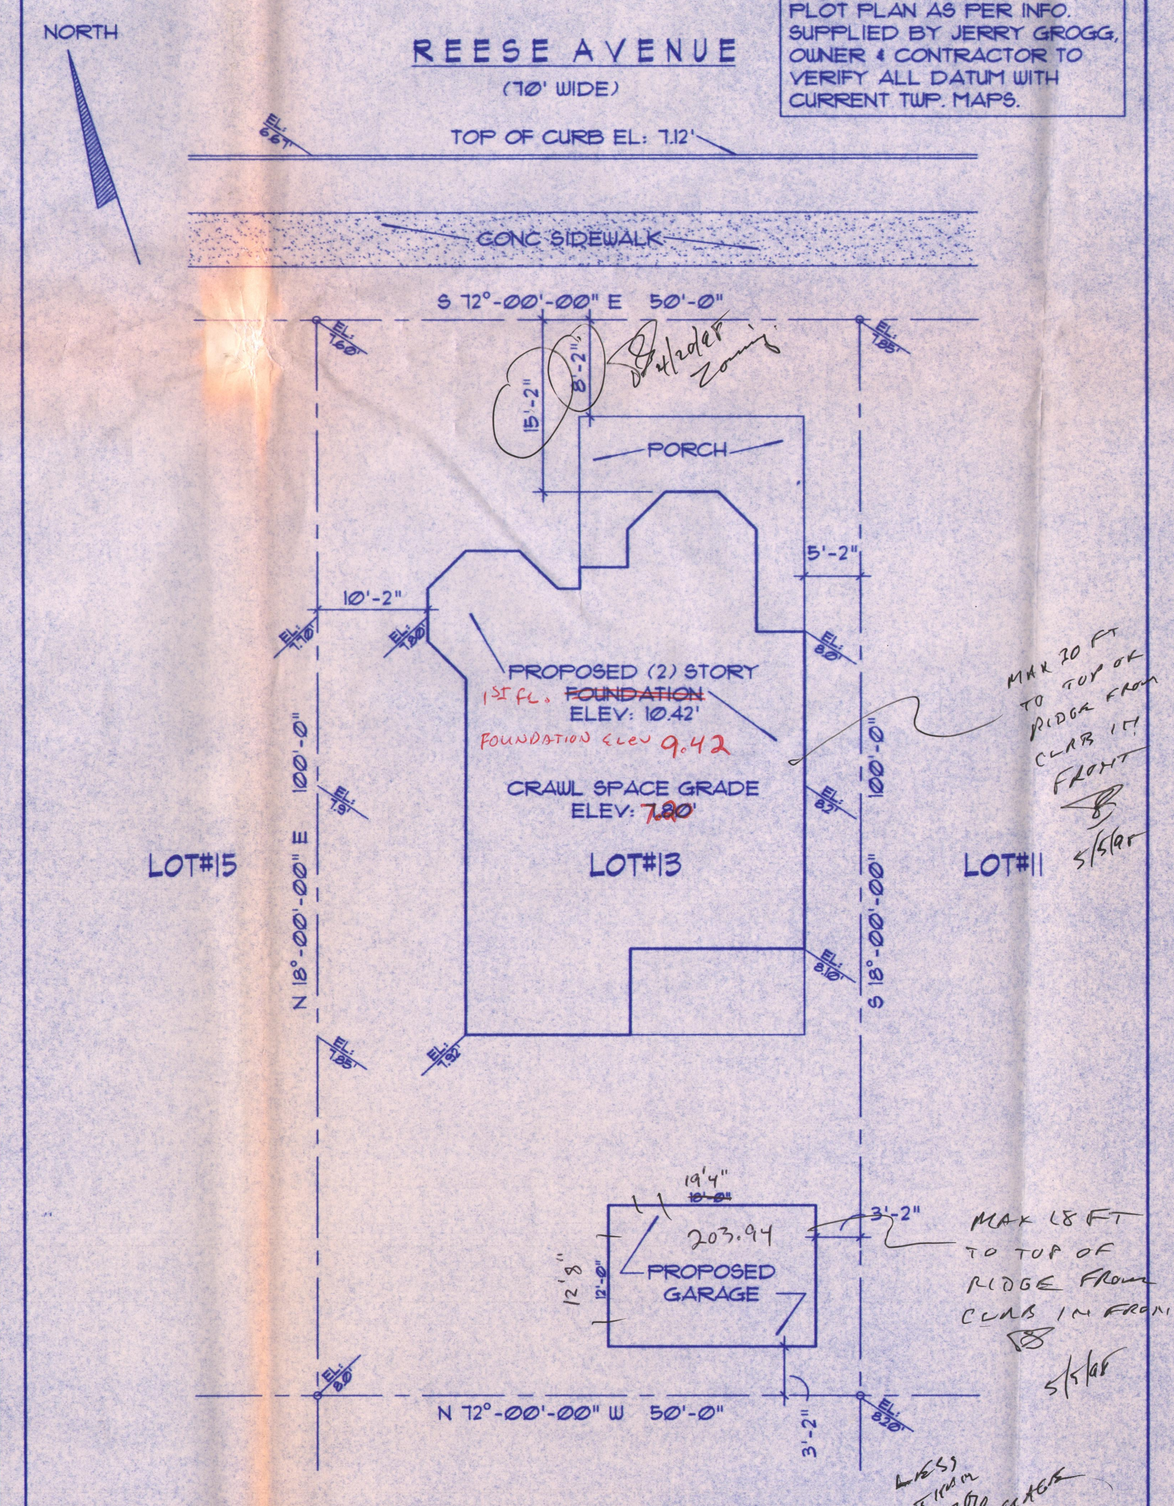

* NOTE:
PLOT PLAN AS PER INFO. SUPPLIED BY JERRY GROGG, OWNER & CONTRACTOR TO VERIFY ALL DATUM WITH CURRENT TWP. MAPS.

NOTE: F.I.R.M. ZONE A-5, BASE FLOOD ELEV. 7.0'

MATERIAL SYMBOLS

CONCRETE	INSULATION (BATT)	STONE
BRICK MASONRY	INSULATION RIGID	STUCCO
CONCRETE MASONRY	WOOD STUD PARTITION	WOOD (BLOCKING)
EARTH	INTERIOR BEARING PARTITION	WOOD (FINISHED)
GRAVEL	STEEL	

DESIGNATIONS

DRAWING NUMBER / DETAIL MARK / SHEET NUMBER	220V 220 VOLT OUTLET	$ SWITCH	
	WP WEATHERPROOF DUPLEX OUTLET	$3 3-WAY SWITCH	
DRAWING NUMBER / SECTION / SHEET NUMBER	CH COUNTER HT. G.F.I. DUPLEX OUTLET	$4 4-WAY SWITCH	
	SPLIT WIRED DUPLEX OUTLET	WALL LIGHT FIXTURE	
	DUPLEX OUTLET	CEILING LIGHT FIXTURE	
DRAWING NUMBER / BUILDING CROSS SECTION / SHEET NUMBER	SPECIAL OUTLET	PC CLG. FIXT. W/PULL CHAIN	
CENTER LINE	J JUNCTION BOX	GD GARBAGE DISPOSER	
ELEVATION(S)	SD SMOKE DETECTOR	FLUORESCENT STRIP LIGHT	
	EXHAUST FAN	2X4 FLUORESCENT LIGHT	
DOOR MARK	TV TELEVISION CABLE	RECESSED CEILING FIXTURE	
WINDOW MARK	TELEPHONE	DUPLEX FLOOR OUTLET	

ABBREVIATIONS

Aluminum	ALUM	Flush	FL	Riser	R
Anchor Bolt	AB	Footing	FTG	Rod & Shelf	R&S
Angle	∠	Foundation	FND	Roof	RF
Architectural	ARCH	Frame	FR	Room	RM
AREA	A	Frost Proof	FP	Rough Opening	RO
Asphalt	ASPH	Furring	FUR	Scale	SC
Basement	BSMT	Galvanized	GALV	Schedule	SCH
Bathroom	BATH	Garage	GAR	Section	SECT
Beam	BM	Glass	GL	Select	SEL
Bearing Plate	BRG PL	Ground Fault Interrupt	GFI	Sheathing	SHTHG
Bedroom	BR	Gypsum Wallboard	GWB	Sheet	SHT
Blocking	BLK	Hardware	HDW	Sink	SK
Building	BLDG	Hollow Metal Door	HMD	Sliding Door	SL DR
Building Line	BL	Hose Bibb	HB	Specification	SPEC
Caulking	CL or CLKG	Insulation	INS	Square Foot	SQ FT
Ceiling	CSG	Interior	INT	Stairs	STR
Ceiling	CLG	Jamb	JB	Standard	STD
Center	CTR	Kitchen	KIT	Storage	STO
Center to Center	C to C	Landing	LDG	Switch	S
Center Line	℄ or ℄	Laundry	LAU	Telephone	TEL
Ceramic	CER	Laundry Tray	LT	Tempered Plate Glass	TEM PL GL
Closet	CL or CLOS	Length	L	Threshold	TH
Concrete	CONC	Linen Closet	LCL	Tongue & Groove	T&G
Concrete Floor	CONC FLR	Living Room	LIV	Tread	TR
Concrete Masonry Unit	CMU	Manufacturer	MFG	Typical	TYP
Construction	CONST	Marble Threshold	MRB TH	Unfinished	UNFIN
Counter Height	CH	Masonry Opening	MO	Unexcavated	UNEXC
Detail	DTL or DET	Material	MTL or MATL	Utility Room	UTIL RM
Dimension	DIM	Maximum	MAX	Vent Stack	VS
Dining Room	DR	Minimum	MIN	Vestibule	VEST
Dishwasher	DW	Miscellaneous	MISC	Vinyl Tile	VT
Ditto	DO	Moulding	MLD or MLDG	Washing Machine	W
Down	DN or D	Nosing	NOS	Water Meter	WM
Dryer	D	On Center	OC	Water Resistant	WR
Expansion Joint	EXP JT	Opening	OPNG	Waterproof	WP
Exterior	EXT	Partition	PTN	Weather Stripping	WS
Exterior Grade	EXT GR	Per Square Inch	PSI	Weephole	WH
Finish	FIN	Plate	PL	Welded Wire Fabric	WWF
Finished Floor	FIN FLR	Porch	P	White Pine	WP
Fireplace	FPL or FP	Prefabricated	PREFAB	Wide Flange	WF
Fixed Window	FX WDW	Pull Switch	PS	With	W/
Fixture	FIX	Range	R	Wood	WD
Flashing	FLG or FL	Recessed	REC	Wood Frame	WF
Floor Joist	FL JT	Refrigerator	REF	Yellow Pine	YP
Floor Drain	FD	Reinforcing Steel Bar	RE BAR		
Flooring	FLR or FLG	Revision	REV		

CLIENT: JERRY & KATHY GROGG

ARCHITECTS: FEINBERG & ASSOCIATES
4 FOSTER AVE - SUITE B
GIBBSBORO, N.J. 08026
(609) 782-0100

CODE CONFORMANCE NOTES

1993 BOCA CODE

USE GROUP INFORMATION	R-3
CONSTRUCTION CLASSIFICATION	5B
HEIGHT and AREA LIMITATIONS OF BUILDING	Two (2) Story 30'-0" in height/ 37% LOT COVERAGE (1340 SF)

AREA and VOLUME CALCULATIONS

SPACE	AREA S.F.	VOLUME C.F.
FIRST FLOOR LIVING:	1192 SF	
SECOND FLOOR LIVING:	1130 SF	
TOTAL LIVING:	2322 SF	
TOTAL CUBIC FEET		31,018 CF

FEINBERG & ASSOCIATES P.C.
ARCHITECTS / PLANNERS / INTERIOR DESIGNERS
THE PAINT WORKS CORPORATE CENTER
4 FOSTER AVENUE SUITE B GIBBSBORO, NJ. 08026
(609) 782-0100 – (215) 923-9157 – FAX (609) 782-8656

PROPOSED RESIDENCE
F O R :
JERRY & KATHY GROGG
10 REESE AVENUE
LAVALLETTE NEW JERSEY
LOT #13 BLOCK 8
908-755-8896

NO.	DATE	REVISIONS
1	4-14-98	REVISED

DESIGNED: WF
DRAWN: SN
CHECKED: WF
APPROVED: WF

SEAL
WILLIAM A. FEINBERG
N.J. AI 12527
PA. RA-012066-X

SHEET TITLE
TITLE SHEET

DATE: 3-16-98
PROJ. NO. 98067
SCALE:
SHEET NO. TS1

Apr 14 07:54:45 1998