1 / A5 FRONT ELEVATION
SCALE: 1/4" = 1'-0"

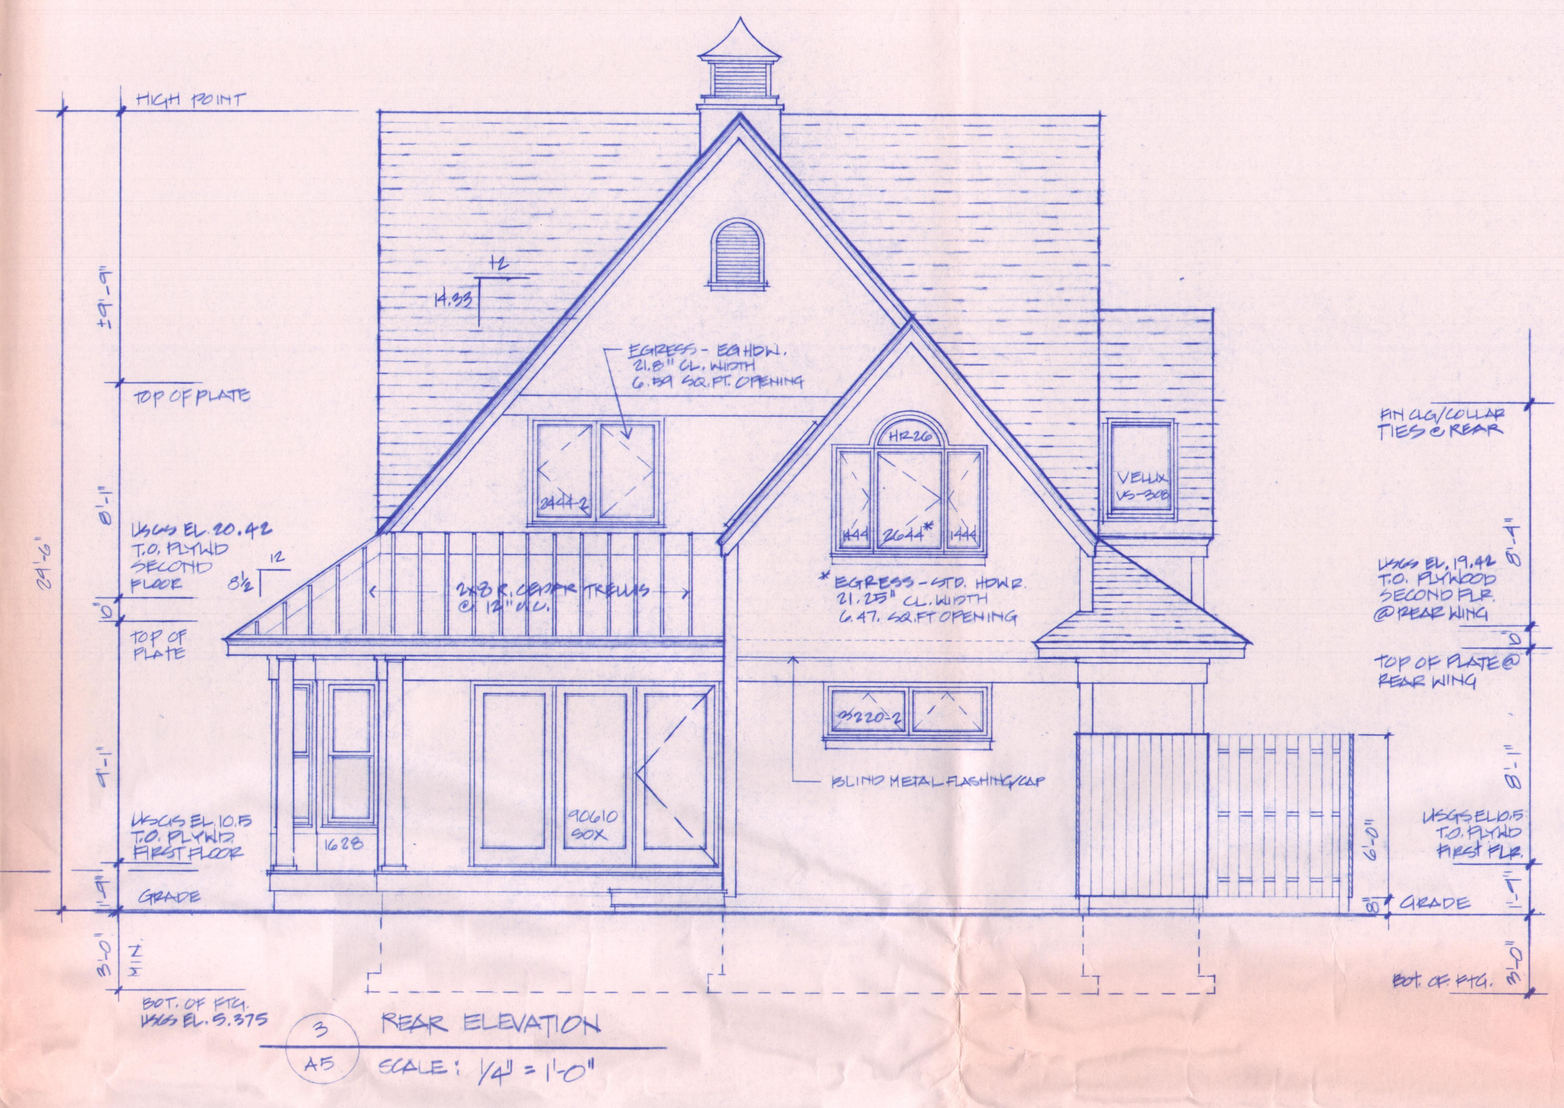

3 / A5 REAR ELEVATION
SCALE: 1/4" = 1'-0"

NOTE: WINDOWS TO BE "HERITAGE" UNLESS NOTED OTHERWISE.

2 / A5 RIGHT SIDE ELEVATION
SCALE: 1/4" = 1'-0"

601 CHEROKEE ROAD
PO BOX 4840
PINEHURST NC 28374
919 295 4800
FAX 919 295 4862

DATE

DATE 2 March 1994

TERESITA CHAO AIA
CERT. NJ NO. 08061

REVISIONS	DATE
FOUNDATION PERMIT	24 DEC 1993
PERMIT SET	2 MAR 94

NEW RESIDENCE FOR
MR. MICHAEL BEVILACQUA
LOT #10, BLOCK 20, 5 JERSEY CITY AVE
LAVALLETTE, NJ 08735

EXTERIOR ELEVATIONS

DATE 24 DEC 1993
SCALE 1/4" = 1'-0"
BY AHS
JOB 9382

A5

COPYRIGHT © 1993 CHAO ARCHITECT • ALL RIGHTS RESERVED