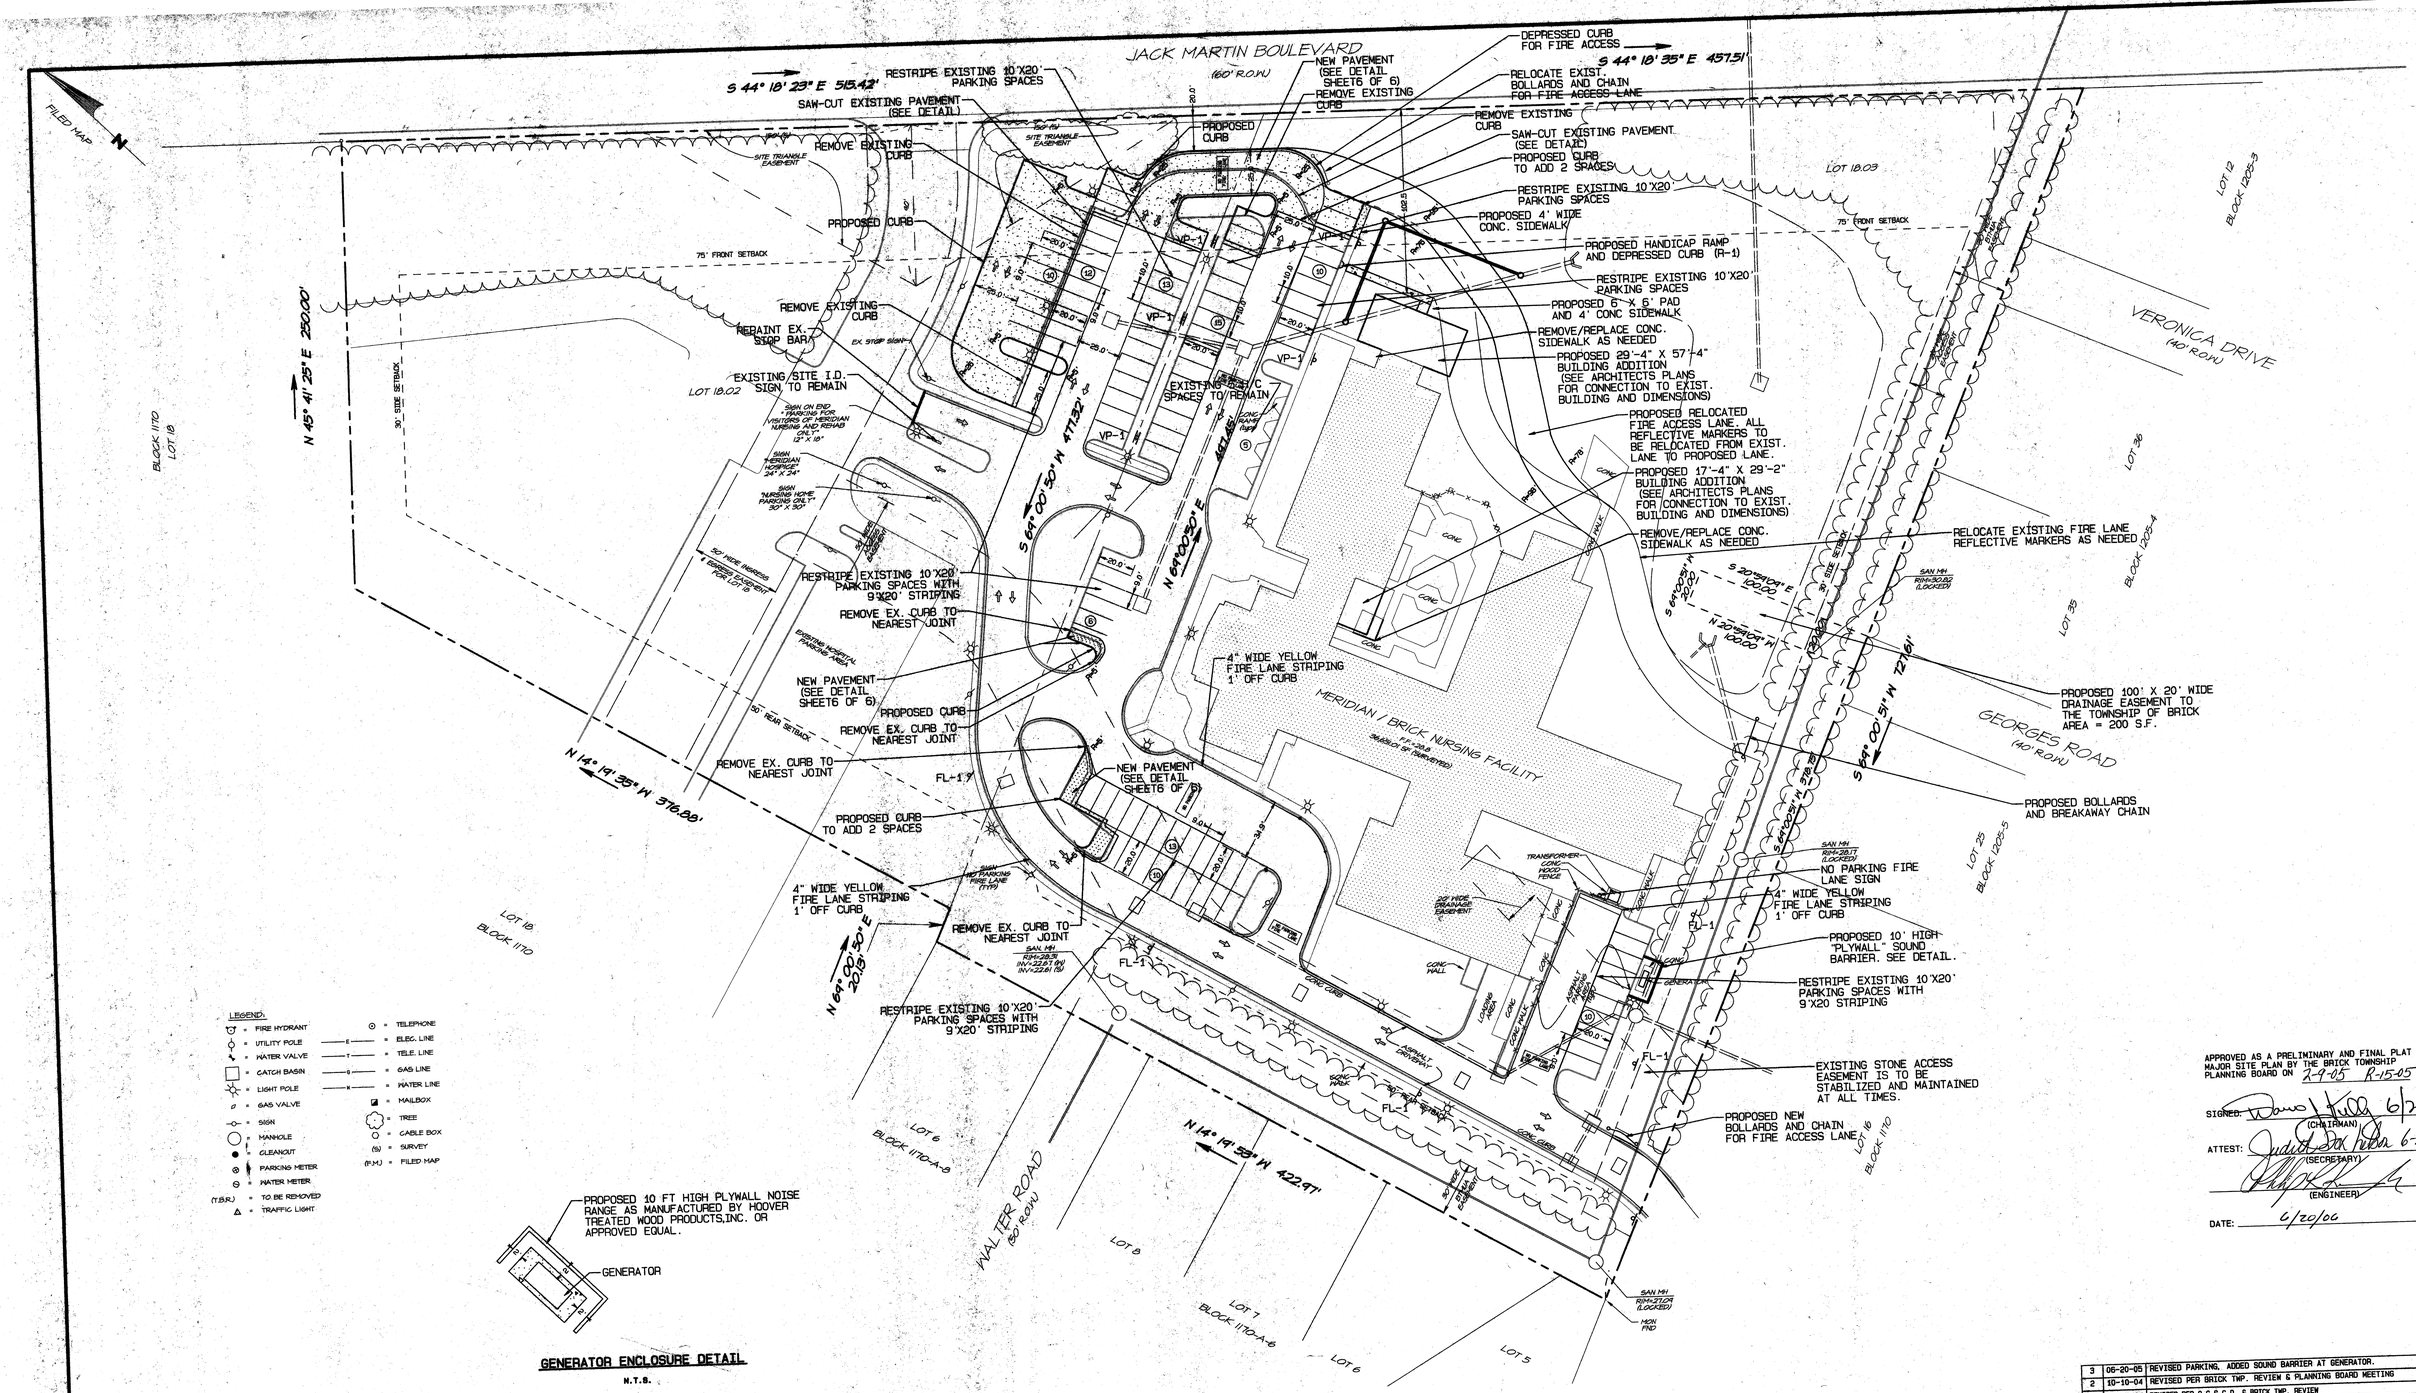

LEGEND:

= FIRE HYDRANT	= TELEPHONE
= UTILITY POLE	= ELEC. LINE
= WATER VALVE	= TELE. LINE
= CATCH BASIN	= GAS LINE
= LIGHT POLE	= WATER LINE
= GAS VALVE	= MAILBOX
= SIGN	= TREE
= MANHOLE	= CABLE BOX
= CLEANOUT	(S) = SURVEY
= PARKING METER	(F.M.) = FILED MAP
= WATER METER	
(T.B.R.) = TO BE REMOVED	
= TRAFFIC LIGHT	

GENERATOR ENCLOSURE DETAIL

N.T.S.

NOTES:

1. ALL FIRE LANE ZONE, FIRE SIGNS AND FIRE LANE STRIPING SHALL CONFORM TO BRICK TOWNSHIP ORDINANCE CHAPTER 151.
2. ALL EXISTING FIRE LANE STRIPING, PAVEMENT MARKINGS AND FIRE SIGNS ARE TO REMAIN IN ACCORDANCE WITH ORIGINAL APPROVAL AND IN ACCORDANCE WITH CHAPTER 151.
3. ALL EXISTING PAVEMENT MARKINGS TO BE REPAINTED.

GRAPHIC SCALE - 1"= 40'

40' 20' 0' 40' 80'

APPROVED AS A PRELIMINARY AND FINAL PLAT - MAJOR SITE PLAN BY THE BRICK TOWNSHIP PLANNING BOARD ON 2-9-05 R-15-05

SIGNED: 6/23/06 (CHAIRMAN)

ATTEST: 6-23-06 (SECRETARY)

(ENGINEER)

DATE: 6/20/06

NO.	DATE	DESCRIPTION OF REVISION	BY	ENGR.
3	06-20-05	REVISED PARKING, ADDED SOUND BARRIER AT GENERATOR.	TRP	MS
2	10-10-04	REVISED PER BRICK TWP. REVIEW & PLANNING BOARD MEETING	TRP	MS
1	06-28-04	REVISED PER O.C.S.C.D. & BRICK TWP. REVIEW	TRP	MS

O'DONNELL, STANTON & ASSOCIATES, Inc.
ENGINEERS, PLANNERS AND SURVEYORS
CERTIFICATE OF AUTHORIZATION #GA276876
1705 ROUTE 37 EAST
TOMS RIVER, NEW JERSEY 08753
PHONE: (732) 573-0490 FAX: (732) 573-0499
EMAIL: osainc@comcast.net

JAMES F. STANTON, P.E.
PROFESSIONAL ENGINEER N.J. LIC. NO. 19278
DATE:

PRELIMINARY AND FINAL PLAT - MAJOR SITE PLAN

SITE LAYOUT PLAN

FOR

TAX MAP BLOCK 1170 - LOTS 18.02 & 18.03

BRICK TOWNSHIP

OCEAN COUNTY NEW JERSEY

CHECKED BY	CALC. BY	DRAWN BY	SCALE	DATE	PROJECT NO.	DWG NO.
		TRP	1"=40'	12-01-03	03131.00	2/6

OWNERSHIP OF DOCUMENTS

This document and the ideas and designs incorporated herein, as an instrument of professional service, is the property of O'DONNELL, STANTON & ASSOCIATES, INC. and is not to be used, in whole or in part, for any other project without the written authorization of O'DONNELL, STANTON & ASSOCIATES, INC.

P:\0 - Dwg Files\2003\03131-meridian-brick\03131-site.dwg