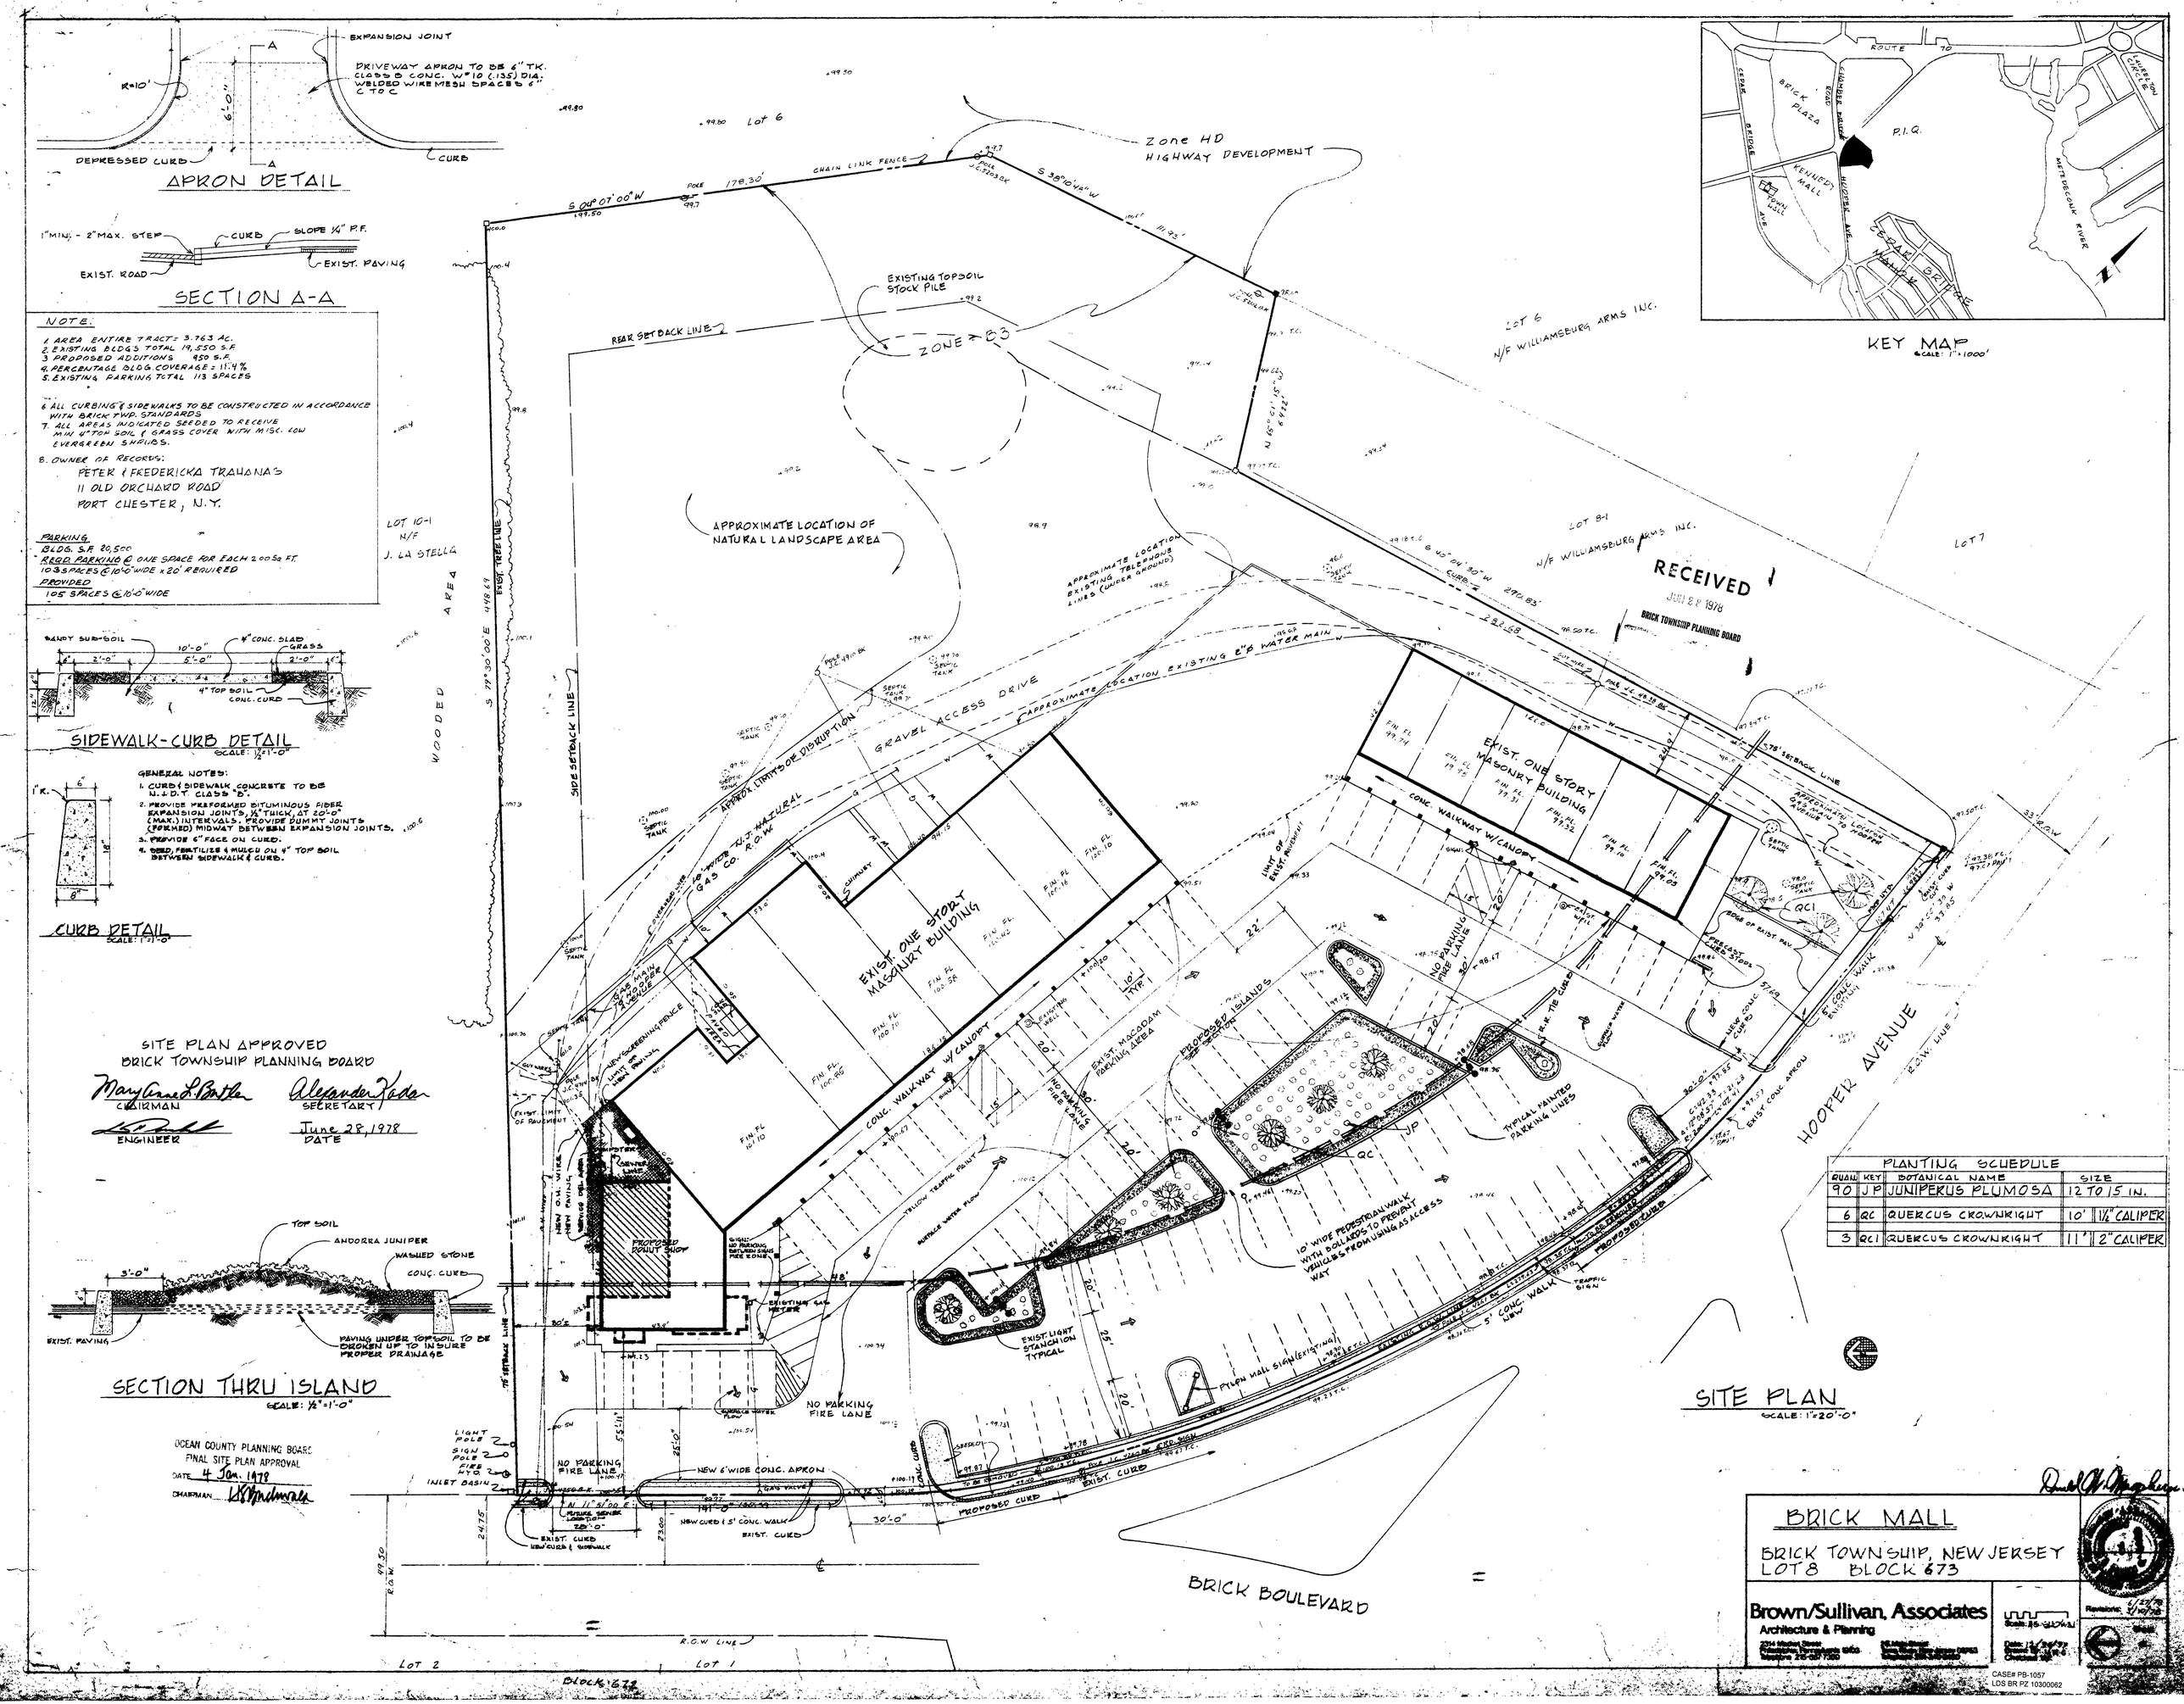

PLANTING SCHEDULE			
QUAN.	KEY	BOTANICAL NAME	SIZE
90	JP	JUNIPERUS PLUMOSA	12 TO 15 IN.
6	QC	QUERCUS CROWNRIGHT	10' 1 1/2" CALIPER
3	QC1	QUERCUS CROWNRIGHT	11' 2" CALIPER

BRICK MALL

BRICK TOWNSHIP, NEW JERSEY
LOT 8 BLOCK 673

Brown/Sullivan, Associates
Architecture & Planning

Scale: 1"=20'-0"

Revisions: 1/27/78 6/19/78

CASE# PB-1057
LDS BR PZ 10300062