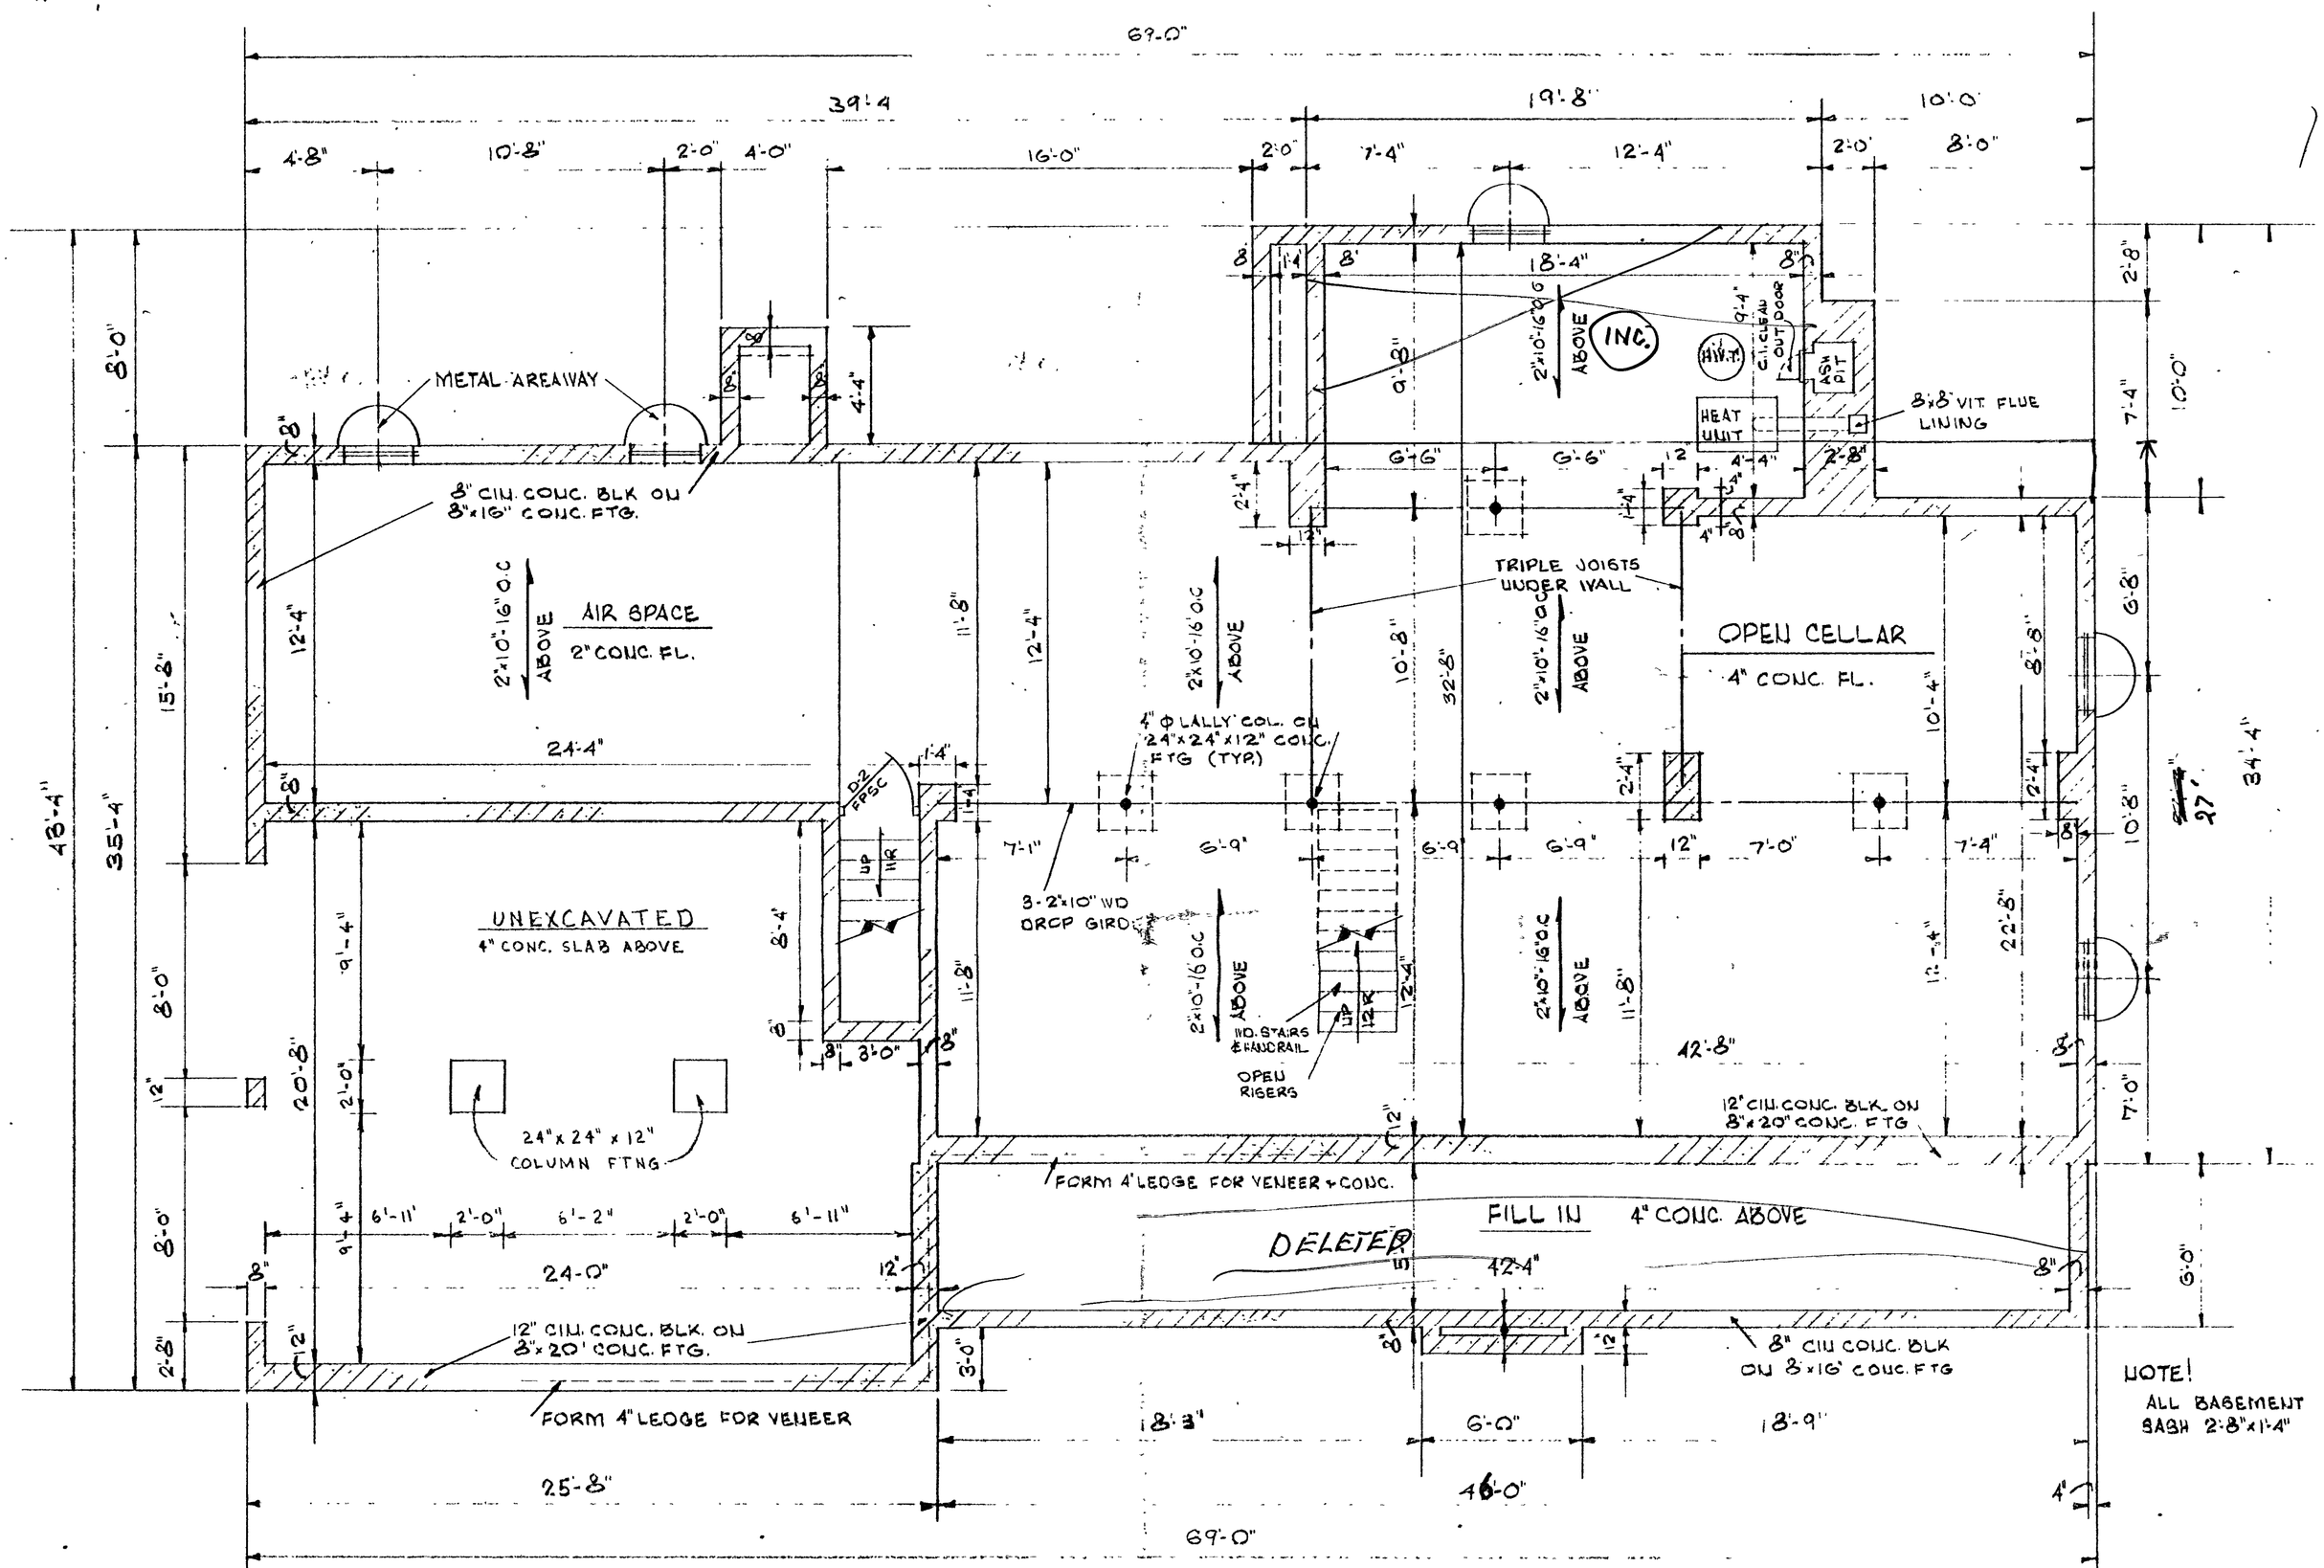

FOUNDATION & CELLAR PLAN

SCALE 1/4"=1'-0"

SMOKE DETECTOR

LDS HM-B 10104322

SIG.

VAN DER CLUTE AND SPIES
ARCHITECTS
DEAN SANDISON VAN DER CLUTE, A.I.A. C-3761
HARRY JOHN SPIES, A.I.A. C-3772
500 CENTENNIAL AVE. CRANFORD, NEW JERSEY BRIDGE 8-4000

DATE: JULY 21 1967
COMM. NO. 1866
DRWG. NO.

PROJECT: 2 STORY DWELLING
OWNER: MR. & MRS. FRED AASED
LOCATION: WILSHIRE WAY HOLMDEL N.J.