

Brick

Permit Without a Jacket

Permit Number 15105

LDS BR 10105028

Construction Permit # 15105

November 7, 1977, 19

Owner Hendricksen, Thomas

Location 17 Seville Drive

Baywood

Block 211-C-10 Lot 2

Contractor same

Fee \$ 286.84 Use dwelling

C/O # 436A
11/3/78

Sheetrock - 5-10-78 Rm

Shedding 2-22-78 Rm

BUILDING SUB-CODE INSPECTIONS

Footing Trench 11-21-77 R Mckelvey

Slab

Foundation

Framing 4-20-78

Insulation 4-23-78 Rm

Final 11-3-78 R Mckelvey

C. O. Issued

VIOLATIONS

R 3 3/4 hours

Alcottell 9-27-78

PLUMBING SUB-CODE INSPECTIONS

Slab 12/12/77

Rough 3/21/78

Septic/Sewer OK

Water OK

Final 9/27/78

Electrical Final

Use reverse side for additional remarks

Certificate of Occupancy

Name Thomas Hendricksen

THIS IS TO CERTIFY that the building erected at 17 Seville Drive
Lot No. 2 Block No. 211-C-10 in Brick Township, under Permit No. 15105
issued November 7, 1977, has been inspected and approved in
accordance with the Zoning and Building Ordinances of the Township of Brick.

Use Group R-3

Maximum Live Load _____

Fire Grading 3/4 hours

Occupancy Load _____

By the issuance of this certificate, neither the Township nor any of its officers or
employees assumes any liability, either express or implied, in connection therewith.

No 436 A

George J. Sadley
CONSTRUCTION OFFICIAL

Date November 3, 1978

called N.A.

CONSTRUCTION PERMIT APPLICATION

BRICK TOWNSHIP, NEW JERSEY

IMPORTANT — Complete ALL items. Mark boxes where applicable

R 5.

1. LOCATION OF BUILDING	Number and street	Section	Lot	Block
	17 SEVILLE DRIVE	BAYWOOD	2	211-C-10
	E side of SEVILLE DRIVE; feet 5 from intersection of SEVILLE DRIVE			
	(Other local geographic, political, or legal subdivision identification) &			

II. TYPE AND COST OF BUILDING — All applicants complete Parts A - D

A. TYPE OF IMPROVEMENT

- 1 ☒ New buildings
- 2 ☐ Addition (If residential, enter number of new housing units added, if any, in Part D, 13)
- 3 ☐ Alteration (See 2 above)
- 4 ☐ Repair, replacement
- 5 ☐ Demolition
- 6 ☐ Moving (relocation)
- 7 ☐ Garage
- ☐ Swim Pool ☐ in ☐ out
- ☐ Fence

B. OWNERSHIP

- 8 ☒ Private (individual, corporation, nonprofit institution, etc.)
- 9 ☐ Public (Federal, State, or local government)

D. PROPOSED USE — For "Wrecking" most recent use

Residential

- 12 ☒ One family
- 13 ☐ Two or more family — Enter number of units
- 14 ☐ Transient hotel, motel, or dormitory — Enter number of units
- 15 ☐ Garage
- 16 ☐ Carport
- 17 ☐ Other — Specify

Nonresidential

- 18 ☐ Amusement, recreational
- 19 ☐ Church, other religious
- 20 ☐ Industrial
- 21 ☐ Parking garage
- 22 ☐ Service station, repair garage
- 23 ☐ Hospital, institutional
- 24 ☐ Office, bank, professional
- 25 ☐ Public utility
- 26 ☐ School, library, other educational
- 27 ☐ Stores, mercantile
- 28 ☐ Tanks, towers
- 29 ☐ Other — Specify

C. COST

10. Cost of improvement

To be installed but not included in the above cost

- a. Electrical (# Fixtures, Outlets) 70 900.-
- b. Plumbing (# of Fixtures) 1800.-
- c. Heating, air conditioning 450.-
- d. Other (elevator, etc.)

(Omit cents)

21,850.-

900.-

1800.-

450.-

11. TOTAL COST OF IMPROVEMENT

\$25,000.-

Nonresidential — Describe in detail proposed use of buildings, e.g., food processing plant, machine shop, laundry building at hospital, elementary school, secondary school, college, parochial school, parking garage for department store, rental office building, office building at industrial plant. If use of existing building is being changed, enter proposed use.

Plumbing Permit 60 -
10-26-77

III. SELECTED CHARACTERISTICS OF BUILDING —

For new buildings and additions, complete Parts E - I; for wrecking, complete only Part H, for all others skip to IV.

E. PRINCIPAL TYPE OF FRAME	H. DIMENSIONS	FEE COMPUTATIONS	
		VOLUME OF BUILDING	20652.00
☐ Masonry (wall bearing) ☒ Wood frame ☐ Structural steel ☐ Reinforced concrete ☐ Other — Specify	Number of stories 2	BUILDING SUB CODE	144.56
	Total square feet of floor area, all floors, based on exterior dimensions 2054 sq ft	ELECTRICAL CODE	60-
BT-LEVEL F. TYPE OF HEATING SYSTEM Specify ELECT. CASEBOARD Air Cond. Yes ☐ No ☒	Total land area, sq. ft. 5512 sq ft	PLUMBING CODE	21.96
	1. RESIDENTIAL BUILDING ONLY	PLAN REVIEW	32.93
G. TYPE OF SEWERAGE DISPOSAL ☒ Public ☐ Individual	Number of bedrooms 3	CERTIFICATE OF OCCUPANCY	12.39
	Number of bathrooms { Full 1 Partial 1	STATE TRAINING FUND	15.00
		CONSTRUCTION	286.84
		PERMIT FEE	151.05

SEE REVERSE

151.05 Pk cash

SUB CONTRACTORS

NAME	TRADE	ADDRESS	ZIP CODE	PHONE #
1. VINNIE CULA	MASON		08723	
	~~Plumber~~	BRICKTOWN, NJ		~~477-2228~~
2. COASTAL ELEC	ELECTRICIAN	2 Kelly Road	08723	477-8630
		BRICKTOWN, NJ		
3. IAFELICE	Plumber			477-2228
		BRICKTOWN, NJ		
4. FRANCIS STOUT	CARPENTER		08723	477-2132
		BRICKTOWN, NJ		
5.				
6.				
7.				
8.				

PERSON TO BE IN CHARGE OF CONSTRUCTION

NAME THOMAS HENDRIKSEN (COASTAL ELECTRIC)

ADDRESS 187 CARTAGENA DRIVE BRICKTOWN, NJ 08723

IV. IDENTIFICATION — To be completed by all applicants

Name	Mailing address — Number, street, city, and State	ZIP code	Tel. No.
1. Owner Agent THOMAS HENDRIKSEN	187 CARTAGENA DR. BRICK, NJ	08723	477-8630
2. Contractor THOMAS HENDRIKSEN	187 CARTAGENA DR. BRICK, NJ	08723	477-8630
3. Architects MORGAN M. DAVIS	145 OCEAN AVE. LAKEWOOD, NJ		
	THOMAS HENDRIKSEN	187 CARTAGENA DR. BRICK, NJ	08723 477-8630

The owner of this building and the undersigned agree to conform to all applicable laws of Township of Brick and that all required state, county and local prior approvals have been given.

Signature of applicant Thomas Hendriksen Address 187 CARTAGENA DR. BRICKTOWN, NJ. Application date

DO NOT WRITE IN THIS SPACE — FOR OFFICE USE ONLY

Approved by Joseph Kelenos Date permit issued 11/7/77 Permit Number 15105

I agree to construct said building in conformity with the plans and specifications filed with the Construction Official and in compliance with the provisions of the Building Code whether shown on plans or not.



Printed
OCEAN COUNTY ELECTRICAL BUREAU
COURT HOUSE
TOMS RIVER, NEW JERSEY

GENTLEMEN:

PREMISES OWNED BY

H. HENDRIKSEN

OCCUPIED BY

LOCATION

17 SEVILLE DR (EX. 211C1062)

"Installation in the above premises has been inspected and is in accordance with the current edition of the National Electrical Code, Regulations and Orders of the Board of Public Utility Commissioners and requirements of the utility company as filed with the Board."

SERVICE

200 AMP

RANGE

HEATER

FIXTURES

40

RECEPTACLES

30

MISC.

EX. 211C1062

APPLICATION #

14856

ELEC. 107

W. H. H. 51

0 00.0

00.21021

= .11

x 00.2601

0 00.0

00.00798

= .6

x 00.096

0 00.0

00.2601

= .62

x .42

0 00.0

00.02511

= .21

x 00.096

0 00.0

00.096

= .42

x .40

8640.00 +
12012.00 +
20652.00 =

20652.00 C

20652.00 x
0.007 =
144.56

0.00 C

144.56 +
60.00 +
15.00 +
219.56 =

0.00 C

219.56 x
10. %
21.96

0.00 C

219.56 x
15. %
32.93

0.00 C

20652.00 x
0.0006 =
12.39

0.00 C

COST 144.56 +
PLUMBING 60.00 +
PLAN REV. 21.96 +
CO. 32.93 +
fire place 15.00 +
STF. 12.39 +
TOTAL 286.84 =
COST 0.00 C

**THE BRICK TOWNSHIP
MUNICIPAL UTILITIES AUTHORITY**

660 MANTOLOKING ROAD
BRICK TOWNSHIP, NEW JERSEY 08723

CERTIFICATE OF COMPLIANCE

Date..... SEPTEMBER 25, 1978.....

NAME..... HENDRICKSEN.....

ADDRESS..... 17 SEVILLE DRIVE, BRICK TOWN NJ..... 08723.....

PROPERTY LOCATION..... 17 SEVILLE DRIVE.....

Account No..... E160009..... Block..... 211-C10.. Lot..... 2.....

I hereby certify that the above applicant has complied with all Rules
and Regulations of this Authority and has paid all required fees and charges.

For the Authority.....

Calleen Bradley

Phone 201-244-2121 Ext. 416, 417

Inspector

MINIMUM CHARGE \$10.00
SCHEDULE OF FEES
 (Effective April 1, 1969)

ROUGH WIRING

Lights, switches and receptacles to be counted as outlets	
1 to 10 outlets	\$3.00
11 to 20 outlets	4.00
21 to 35 outlets	5.00
36 to 50 outlets	6.00
51 to 100 outlets	7.00
For each additional 25 outlets or fraction	1.00

FIXTURES
MEDIUM BASE — FLUORESCENT

1 to 10 Fixtures	\$3.00
11 to 20 Fixtures	4.00
21 to 35 Fixtures	5.00
36 to 50 Fixtures	6.00
51 to 100 Fixtures	7.00
For each additional 25 Fixtures or Fraction	1.00

MERCURY VAPOR LAMPS—MOGUL
SOCKETS OVER 300 WATTS

1 to 5	\$3.00
Additional lamps, each	.50

ELECTRIC RANGES—HEATERS—AND THERMOSTATS

DWELLINGS ONLY

For each outlet for single unit of 20 K.W. or less . . . \$3.00
 Each additional outlet for devices of 20 K.W. or less . . . 1.00
 For units in excess of 20 K.W. apply Motor Schedule

ELECTRIC FURNACES AND WELDERS
 Apply Motor Schedule
MOTORS OR GENERATORS

1 H.P. to 10 H.P. or K.W. each	\$3.00
Over 10 H.P. to 20 H.P. or K.W. each	\$4.00
Over 20 H.P. to 40 H.P. or K.W. each	\$5.00
Over 40 H.P. to 75 H.P. or K.W. each	\$6.00
Over 75 H.P. or K.W. each	\$7.00

Receptacles for air conditioners and washers not exceeding 1 H.P. may be counted as additional outlets when included in application for inspection of other equipment.

NOTICE TO APPLICANTS: This Bureau in accepting application for inspection cannot assume responsibility for unavoidable delays in inspection; for unintentional errors, omissions or discretionary rulings of our inspectors; or for accidental damage caused to any wiring equipment or devices resulting from customary and necessary inspection procedures.

TRANSFORMERS
Vaults—Outdoor Enclosures
OUTDOOR SUB-STATIONS

Not over 200 K. V. A.	\$7.50
Over 200 to 500 K. V. A.	10.00

MOTION PICTURE EQUIPMENT

For booth, including complete equipment . . . \$10.00

ELECTRIC SIGNS
 Incandescent

Divide the total number of sockets by ".4" applying Rough Wiring Schedule. Minimum charge . . . \$5.00

ELECTRIC DISCHARGE SYSTEMS

Charge to be based on Amp. rating of transformers.
 0 to 10 Amp. . . \$3.00
 Each additional 5 Amp. or fraction . . . 1.00
 Charge for combination incandescent and Flu tube signs to be computed by adding charge for each class.

RADIO TRANSMITTING EQUIPMENT
 Apply for Special Fee
RADIO EQUIPMENT

Receiving	\$3.00
Transmitting	3.00
LOW VOLTAGE LIGHTING PLANTS	4.00
Television	3.00

SERVICE AND METER EQUIPMENT

Not over 100 Amp	\$3.00
Not over 200 Amp	4.00
Not over 600 Amp	5.00
Over 600 Amp	6.00

Temporary Poles	3.00
Progressive Temporary Service, Dwellings Only	\$5.00

Trailer . . . 3.00 each

All re-inspections due to violations or incomplete work there will be a charge of \$2.00.

If notification by this Bureau is necessary to have any additional work inspected, there will be a \$2.00 service charge added to the inspection fee.

Duplicate Certificate . . . \$1.00

Apply for fee when not provided in this schedule

REPORT

Brick Township Construction Permit Application for Plumbing

1. LOCATION

NUMBER and STREET	SECTION	LOT	BLOCK
17 SEVILLE DRIVE	BAYWOOD	2	211-C-10

PROPOSED USE

2. TYPE of IMPROVEMENT ☒ NEW BUILDING ☐ ALTERATION ☐ ADDITIONAL FIXTURES

☐ WELL ☒ SEPTIC ☐ SEWER (B.T.M.U.A.) ☒ WATER (B.T.M.U.A.)

3. PLUMBING FIXTURES

	NUMBER OF	FEE
1. WATER CLOSET	2	10-
2. LAVATORIES	2	10-
3. BATH TUB	1	5-
4. SHOWER STALL or DRAIN	1	5-
5. KITCHEN SINK	1	5-
6. SLOP SINK		
7. LAUNDRY TRAY		
8. DISHWASHER	1	5-
9. WASHING MACHINE	1	5-
10. URINALS		
11. FLOOR DRAIN		
12. DRINKING FOUNTAIN		
13. FOOD WASTE GRINDER		
14. SEWER PUMP or EJECTOR		
15. GREASE TRAP		
16. OIL SAND SEPARATOR		
17. AIR CONDITIONER REFRIGERATOR WATER COOLED		
18. HOT WATER HEATER ☐ OIL ☐ GAS ☒ ELECTRIC	1	5-
19. DENTAL UNIT		
20. LAWN SPRINKLERS NO. OF HEADS		
21. WELL (PRIVATE))		
22. WELL PUMP		
23. SEPTIC	0	
24. PLUMBING STACKS		10.00

4. MATERIAL SPECIFICATIONS

BUILDING SEWER	P.V.C.
WATER SERVICE	160 H.P.L.
BUILDING DRAIN	P.V.C.
WASTE	P.V.C.
VENTS	P.V.C.
WATER PIPE	(P.V.) COP

5. INSPECTIONS

	DATE	INSPECTOR
SLAB		
ROUGH		
WATER		
SEWER		
FINAL		

6. COMMENTS

PLUMBER

Lafelice

LICENSE

509

PLUMBING FEE \$



60-

PERMIT #

15105

10-26-77

Shel

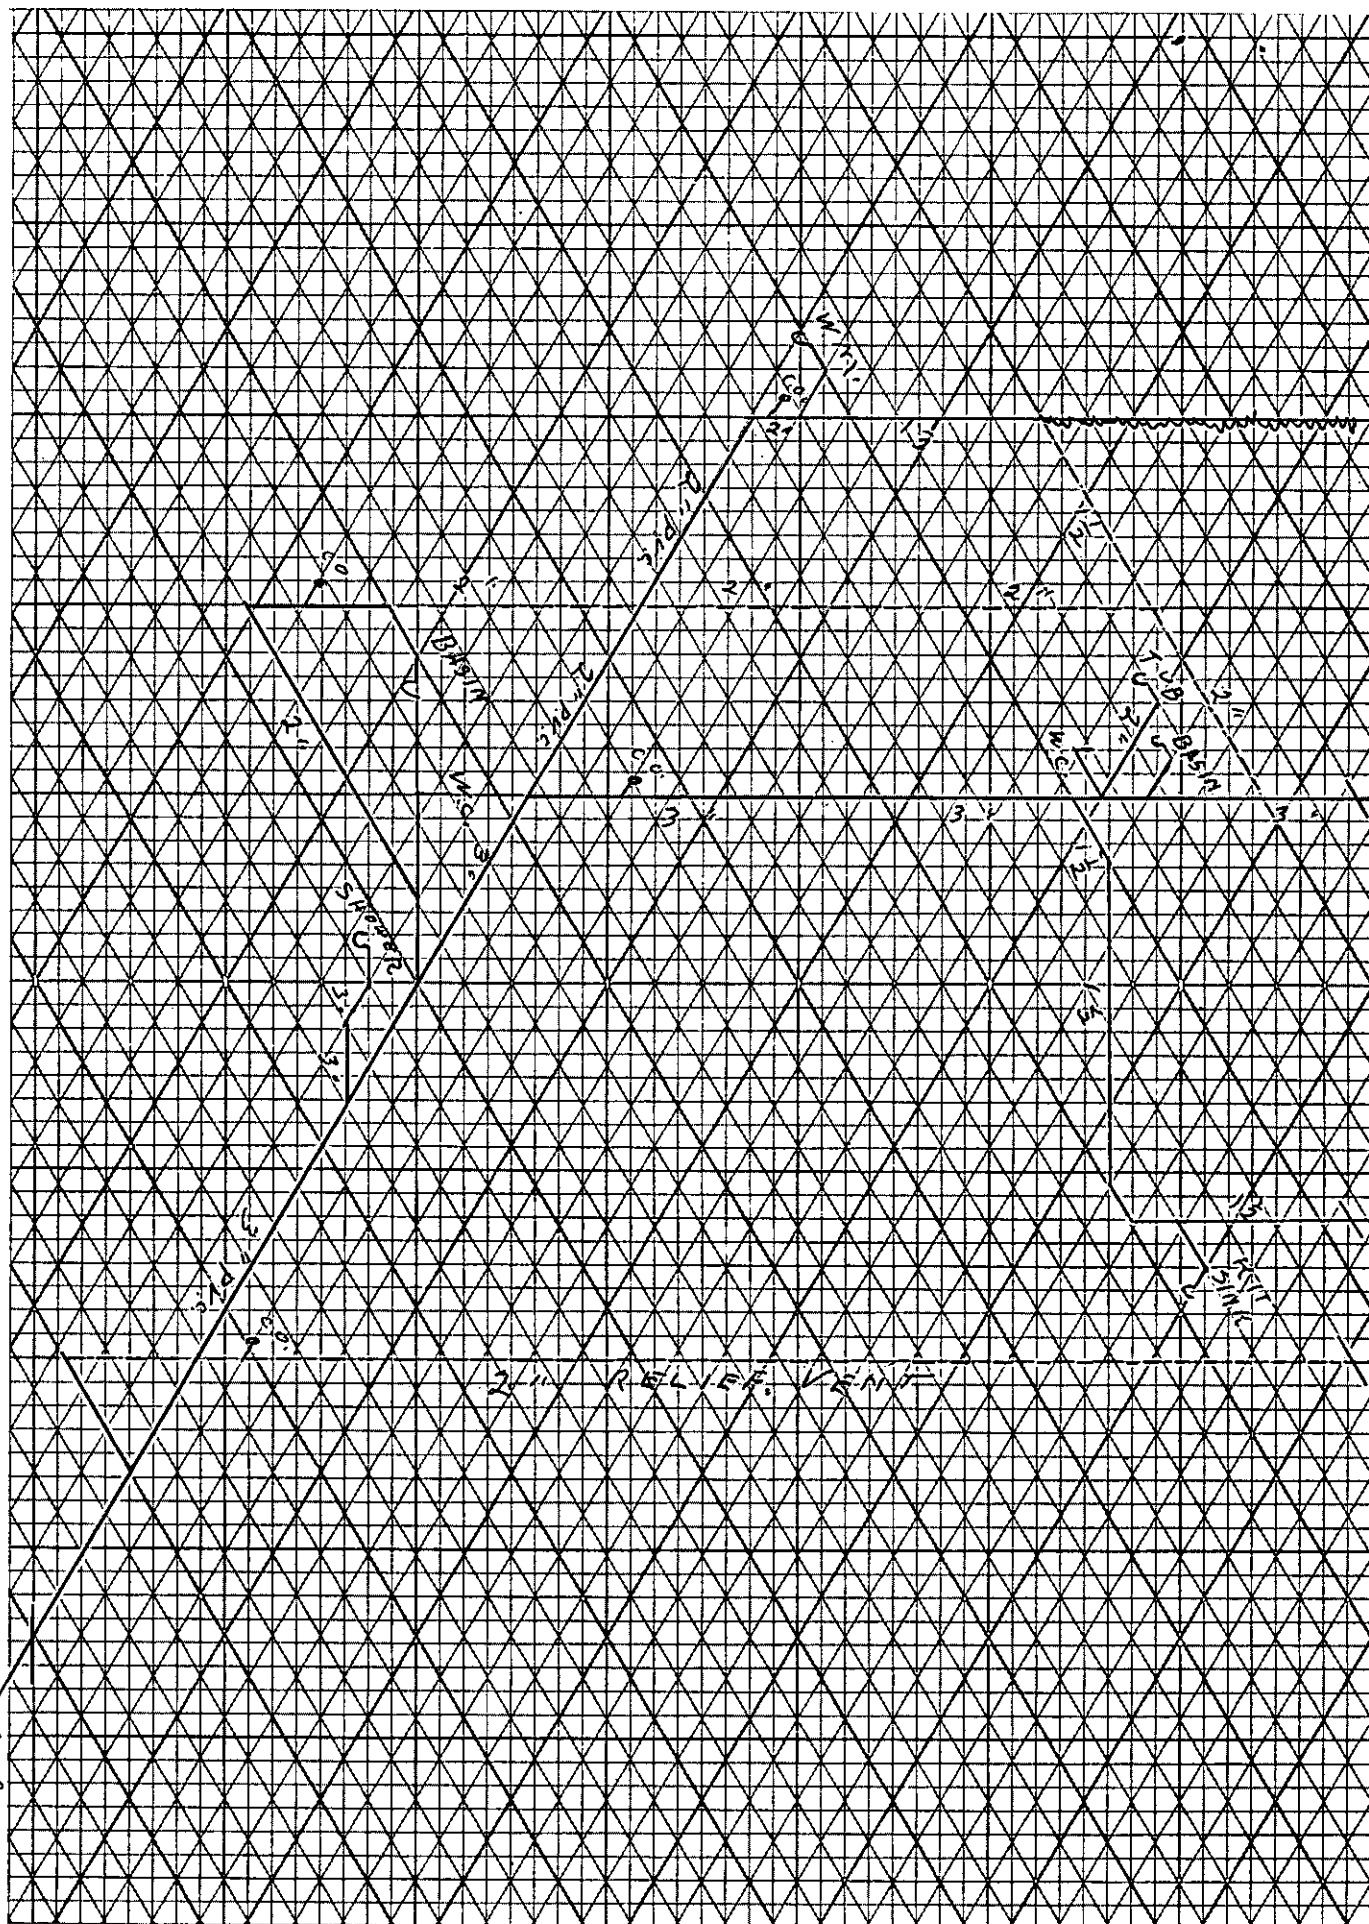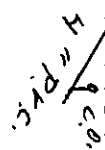

10/24/77.

DIVISION OF INSPECTIONS:

I, THOMAS HEWDRIKSEN will NOT OCCUPY
OR SEEK A CERTIFICATE OF OCCUPANCY UNTIL
THE PUBLIC ~~SEPTIC~~ SYSTEM IS USABLE
SEWERAGE

Thomas Hewdriksen
10/24/77.

Mary K. Smith

MARY K. SMITH
A NOTARY PUBLIC OF NEW JERSEY
MY COMMISSION EXPIRES JULY 30, 1981.

Windows

ALL windows easement double insulated.

1. Dining Room, Front — $7'11\frac{3}{8}" \times 5'1\frac{7}{8}"$

Living room, Side — $8'10\frac{3}{4}" \times 4'8"$

Kitchen — $3'7" \times 3'1\frac{3}{4}"$

BEDROOMS (all 5 windows, upstairs)

— $2'7\frac{1}{4}" \times 4'1\frac{3}{4}"$

Downstairs (all 4 windows)

— $3'7" \times 3'1\frac{3}{4}"$

4'4"

$$\begin{array}{r} 2'3\frac{3}{8}" \\ \times 2 \\ \hline 4'6\frac{3}{4}" \\ 4'4" \\ \hline 8'10\frac{3}{4}" \end{array} \quad 10/77$$

Changes ON Print

1. Floor Joice (Beams) → instead of 2x8 substitute 2x10.
2. Cantilever → instead of print make 4 foot.
3. Ceiling ~~hgt~~ height → instead of 7'6" make 8'0" (downstairs only).
4. Windows → instead of up & down make "casement type" of windows.
5. Front door → ^{1 foot} window ^{side} along side of door (Right side facing house).
6. Footing of House → change depth into ground to above ground.
7. Front Window → change Bay into Bow window on front of house.
8. Bath upstairs → sky light in ceiling.

17 Seville Drive
Brick Town, New Jersey 08723
November 2, 1978

Building Department
Town Hall
Chambersbridge Road
Brick Town, New Jersey 08723

Gentlemen:

This letter is a notification that any accidents incurred at: 17 Seville Drive; Brick Town, New Jersey, due to the addition of a door on the second floor will not be the liability or responsibility of Brick Town or the Building Department..

The said door was installed by myself, owner and builder of this dwelling for access to a future deck.

I will procure a new building permit when the deck is to be installed. It will be installed in accordance with all local codes and ordinances.

Respectfully yours,

Thomas Hendriksen
Thomas Hendriksen

TH/kh

Anna Mae Koeck

ANNA MAE KOECK
NOTARY PUBLIC OF NEW JERSEY
My Commission Expires Nov. 15, 1981

Nov. 3, 1978

15105

Brick Township Construction Permit Application for Plumbing

1. LOCATION

NUMBER and STREET	SECTION	LOT	BLOCK
17 SEVILLE DRIVE	BAYWOOD	2	211-C-10

PROPOSED USE

2. TYPE of IMPROVEMENT ☒ NEW BUILDING ☐ ALTERATION ☐ ADDITIONAL FIXTURES

☐ WELL ☒ SEPTIC ☐ SEWER (B.T.M.U.A.) ☒ WATER (B.T.M.U.A.)

3. PLUMBING FIXTURES

	NUMBER OF	FEE
1. WATER CLOSET	2	10-
2. LAVATORIES	2	10-
3. BATH TUB	1	5-
4. SHOWER STALL or DRAIN	1	5-
5. KITCHEN SINK	1	5-
6. SLOP SINK		
7. LAUNDRY TRAY		
8. DISHWASHER	1	5-
9. WASHING MACHINE	1	5-
10. URINALS		
11. FLOOR DRAIN		
12. DRINKING FOUNTAIN		
13. FOOD WASTE GRINDER		
14. SEWER PUMP or EJECTOR		
15. GREASE TRAP		
16. OIL SAND SEPARATOR		
17. AIR CONDITIONER REFRIGERATOR WATER COOLED		
18. HOT WATER HEATER ☐ OIL ☐ GAS ☒ ELECTRIC	1	5-
19. DENTAL UNIT		
20. LAWN SPRINKLERS NO. OF HEADS		
21. WELL (PRIVATE))		
22. WELL PUMP		
23. SEPTIC	0	
24. PLUMBING STACKS		10.00

4. MATERIAL SPECIFICATIONS

BUILDING SEWER	P.V.C.
WATER SERVICE	160 lb. P.L.
BUILDING DRAIN	P.V.C.
WASTE	P.V.C.
VENTS	P.V.C.
WATER PIPE	(M) COP

5. INSPECTIONS

	DATE	INSPECTOR
SLAB	10/12/77	DM
ROUGH	3/21/78	DM
WATER	OK	
SEWER	OK	
FINAL	9/27/78	DM

6. COMMENTS

10/12/77
No Permit
10/12/77

PLUMBER

Safe Line

LICENSE

509

PLUMBING FEE \$

60-


PERMIT #


15105

10-26-77

SHW

5/10/04
10:00

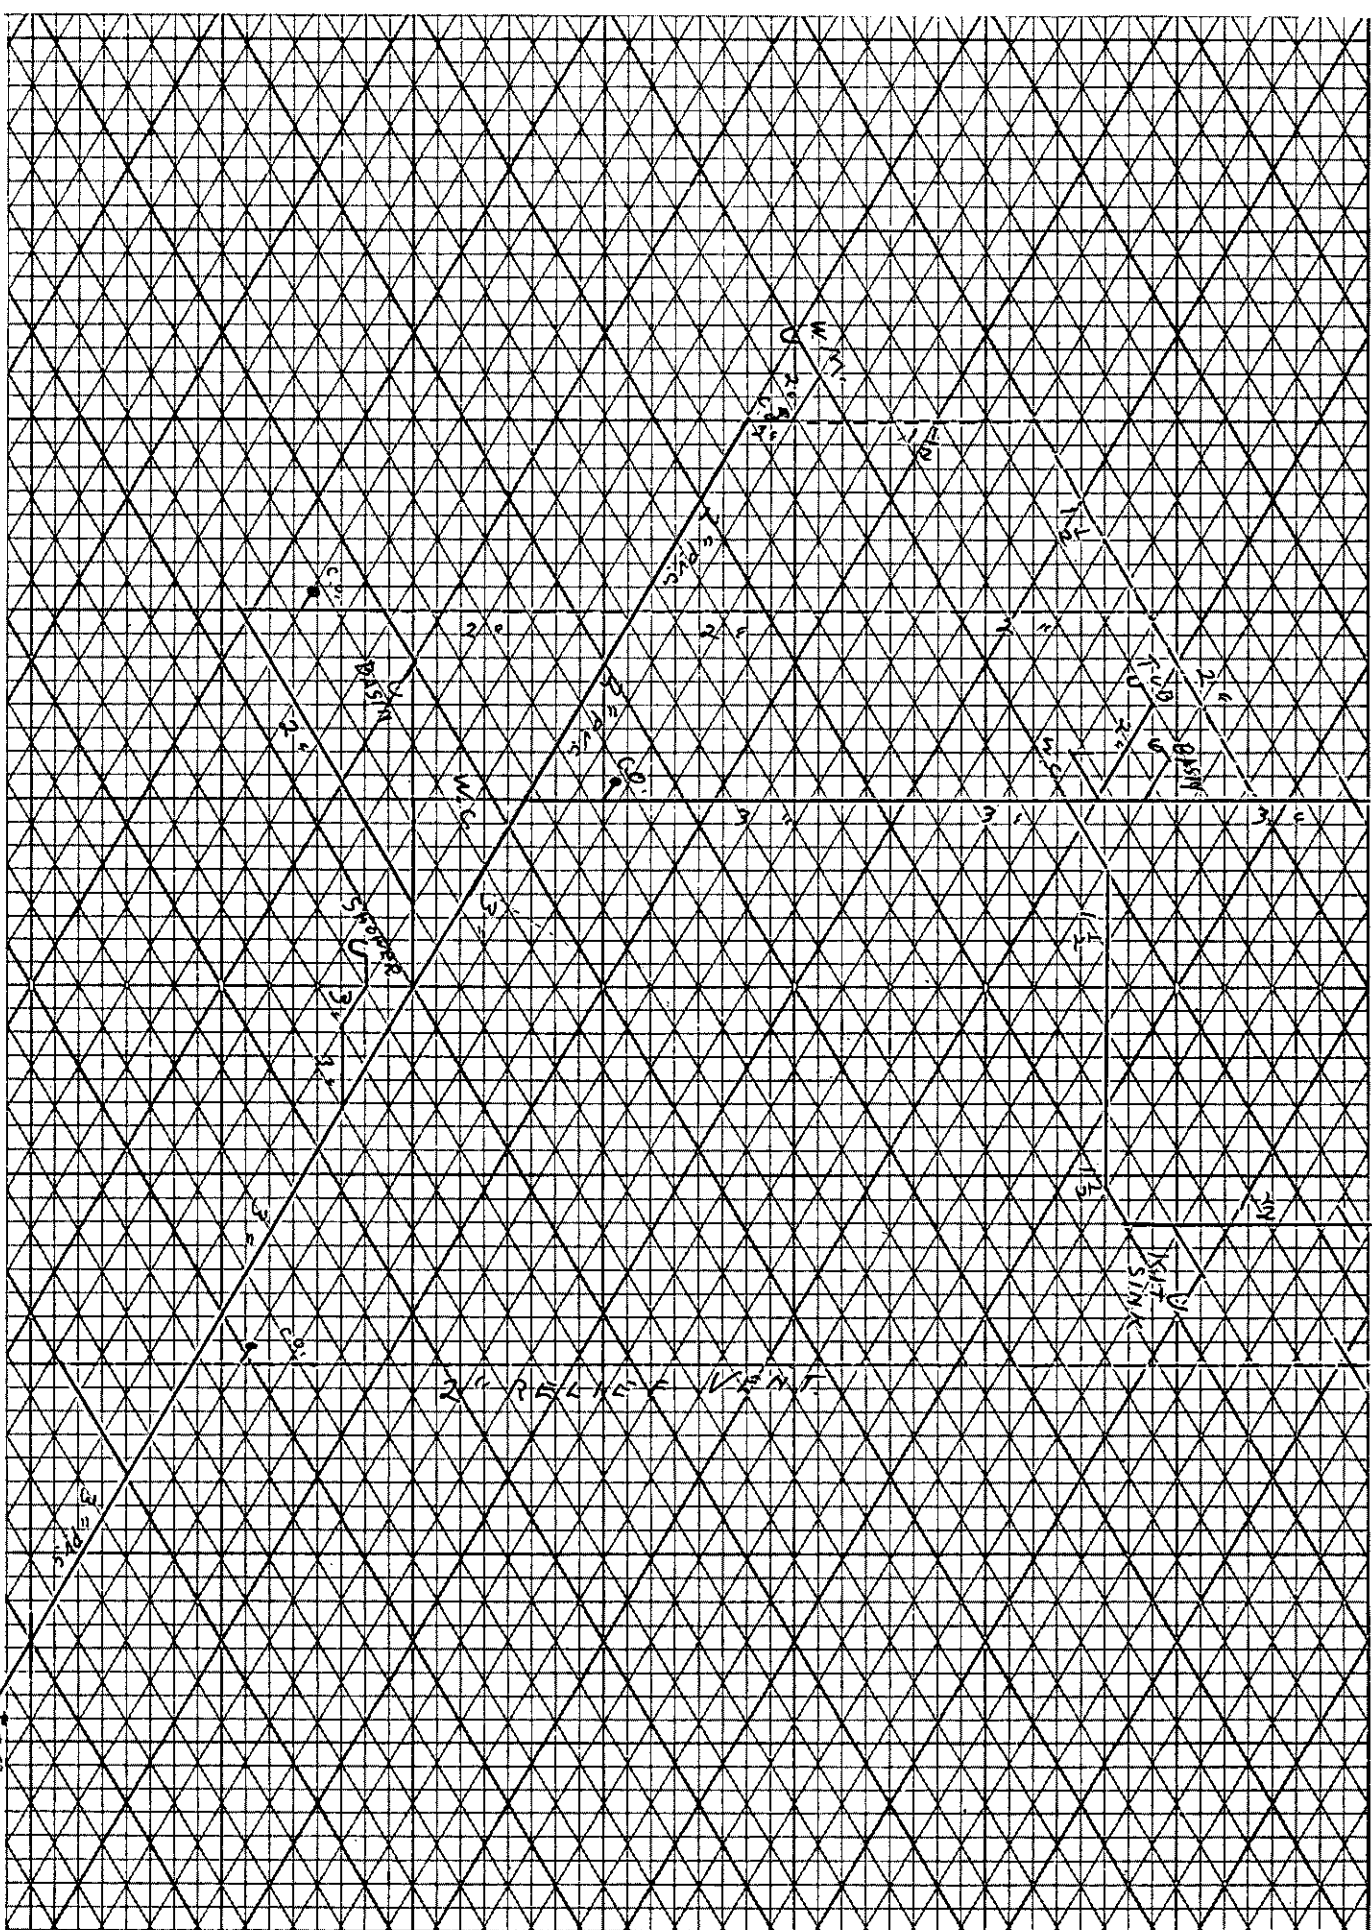

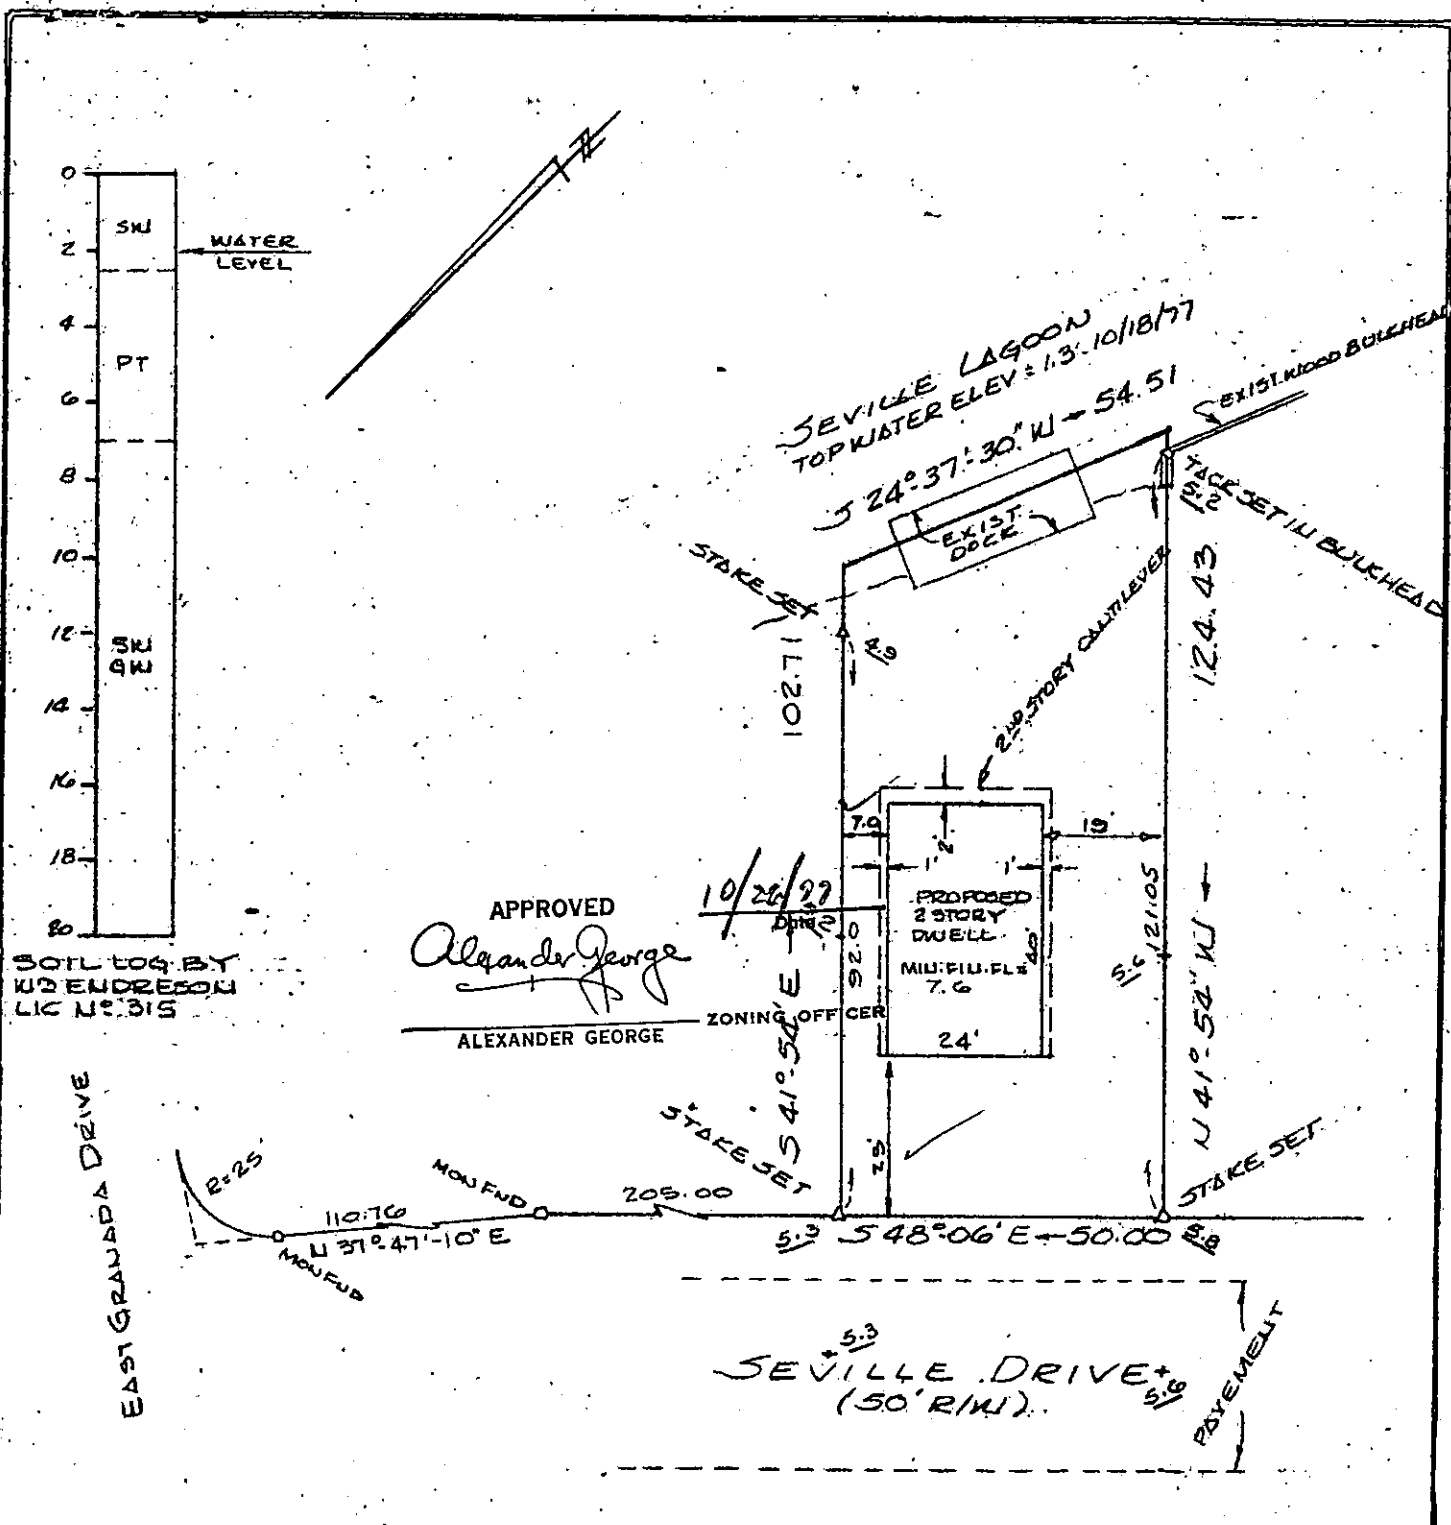

S.4 = EXISTING GROUND ELEVATIONS ON U.S.C. & G. DATUM
CITY WATER & SANITARY SEWER EXISTING IN STREET.

THIS SURVEY IS CERTIFIED TO:
THOMAS HENDRICKSEN AND
KATHLEEN H/W, AND TO ALL OTHER
CURRENT PARTIES IN INTEREST. —

SCALE
1" = 30'

DATE
OCT 18,
1977

DRAWN
RES

JOB No.
77-358

SURVEY MAP
(TAX MAP)

LOT 2

BLOCK 211-C-10

BRICK TOWNSHIP

OCEAN COUNTY
NEW JERSEY

A/R/A LOT2 BLOCK 211-C-10 4354DOWN ON
"BAYWOOD, SECTION 5-A" FILED IN
THE O.C.C.O 43 MAP N9 D. 321 ON
JULY 5, 1957

ROBERT E. SCOTT L.S. 13460
1517 ROUTE 37 EAST
TOMS RIVER, NEW JERSEY 08753