REVISIONS				
DATE	BY	LIC.NO	BLOCK	LOT
11/2014	ROBERT R. HEGGAN	17775	707	13-14
11/2014	ROBERT R. HEGGAN	17775	714	24
05/2019	ED CLAY-ARH	34842	Changed Route No 33 to Route No. 35	

* THIS SHEET HAS BEEN DRAWN USING COMPUTER AIDED DRAFTING/ DESIGN (CAD/D) AND COORDINATE GEOMETRY (COGO).

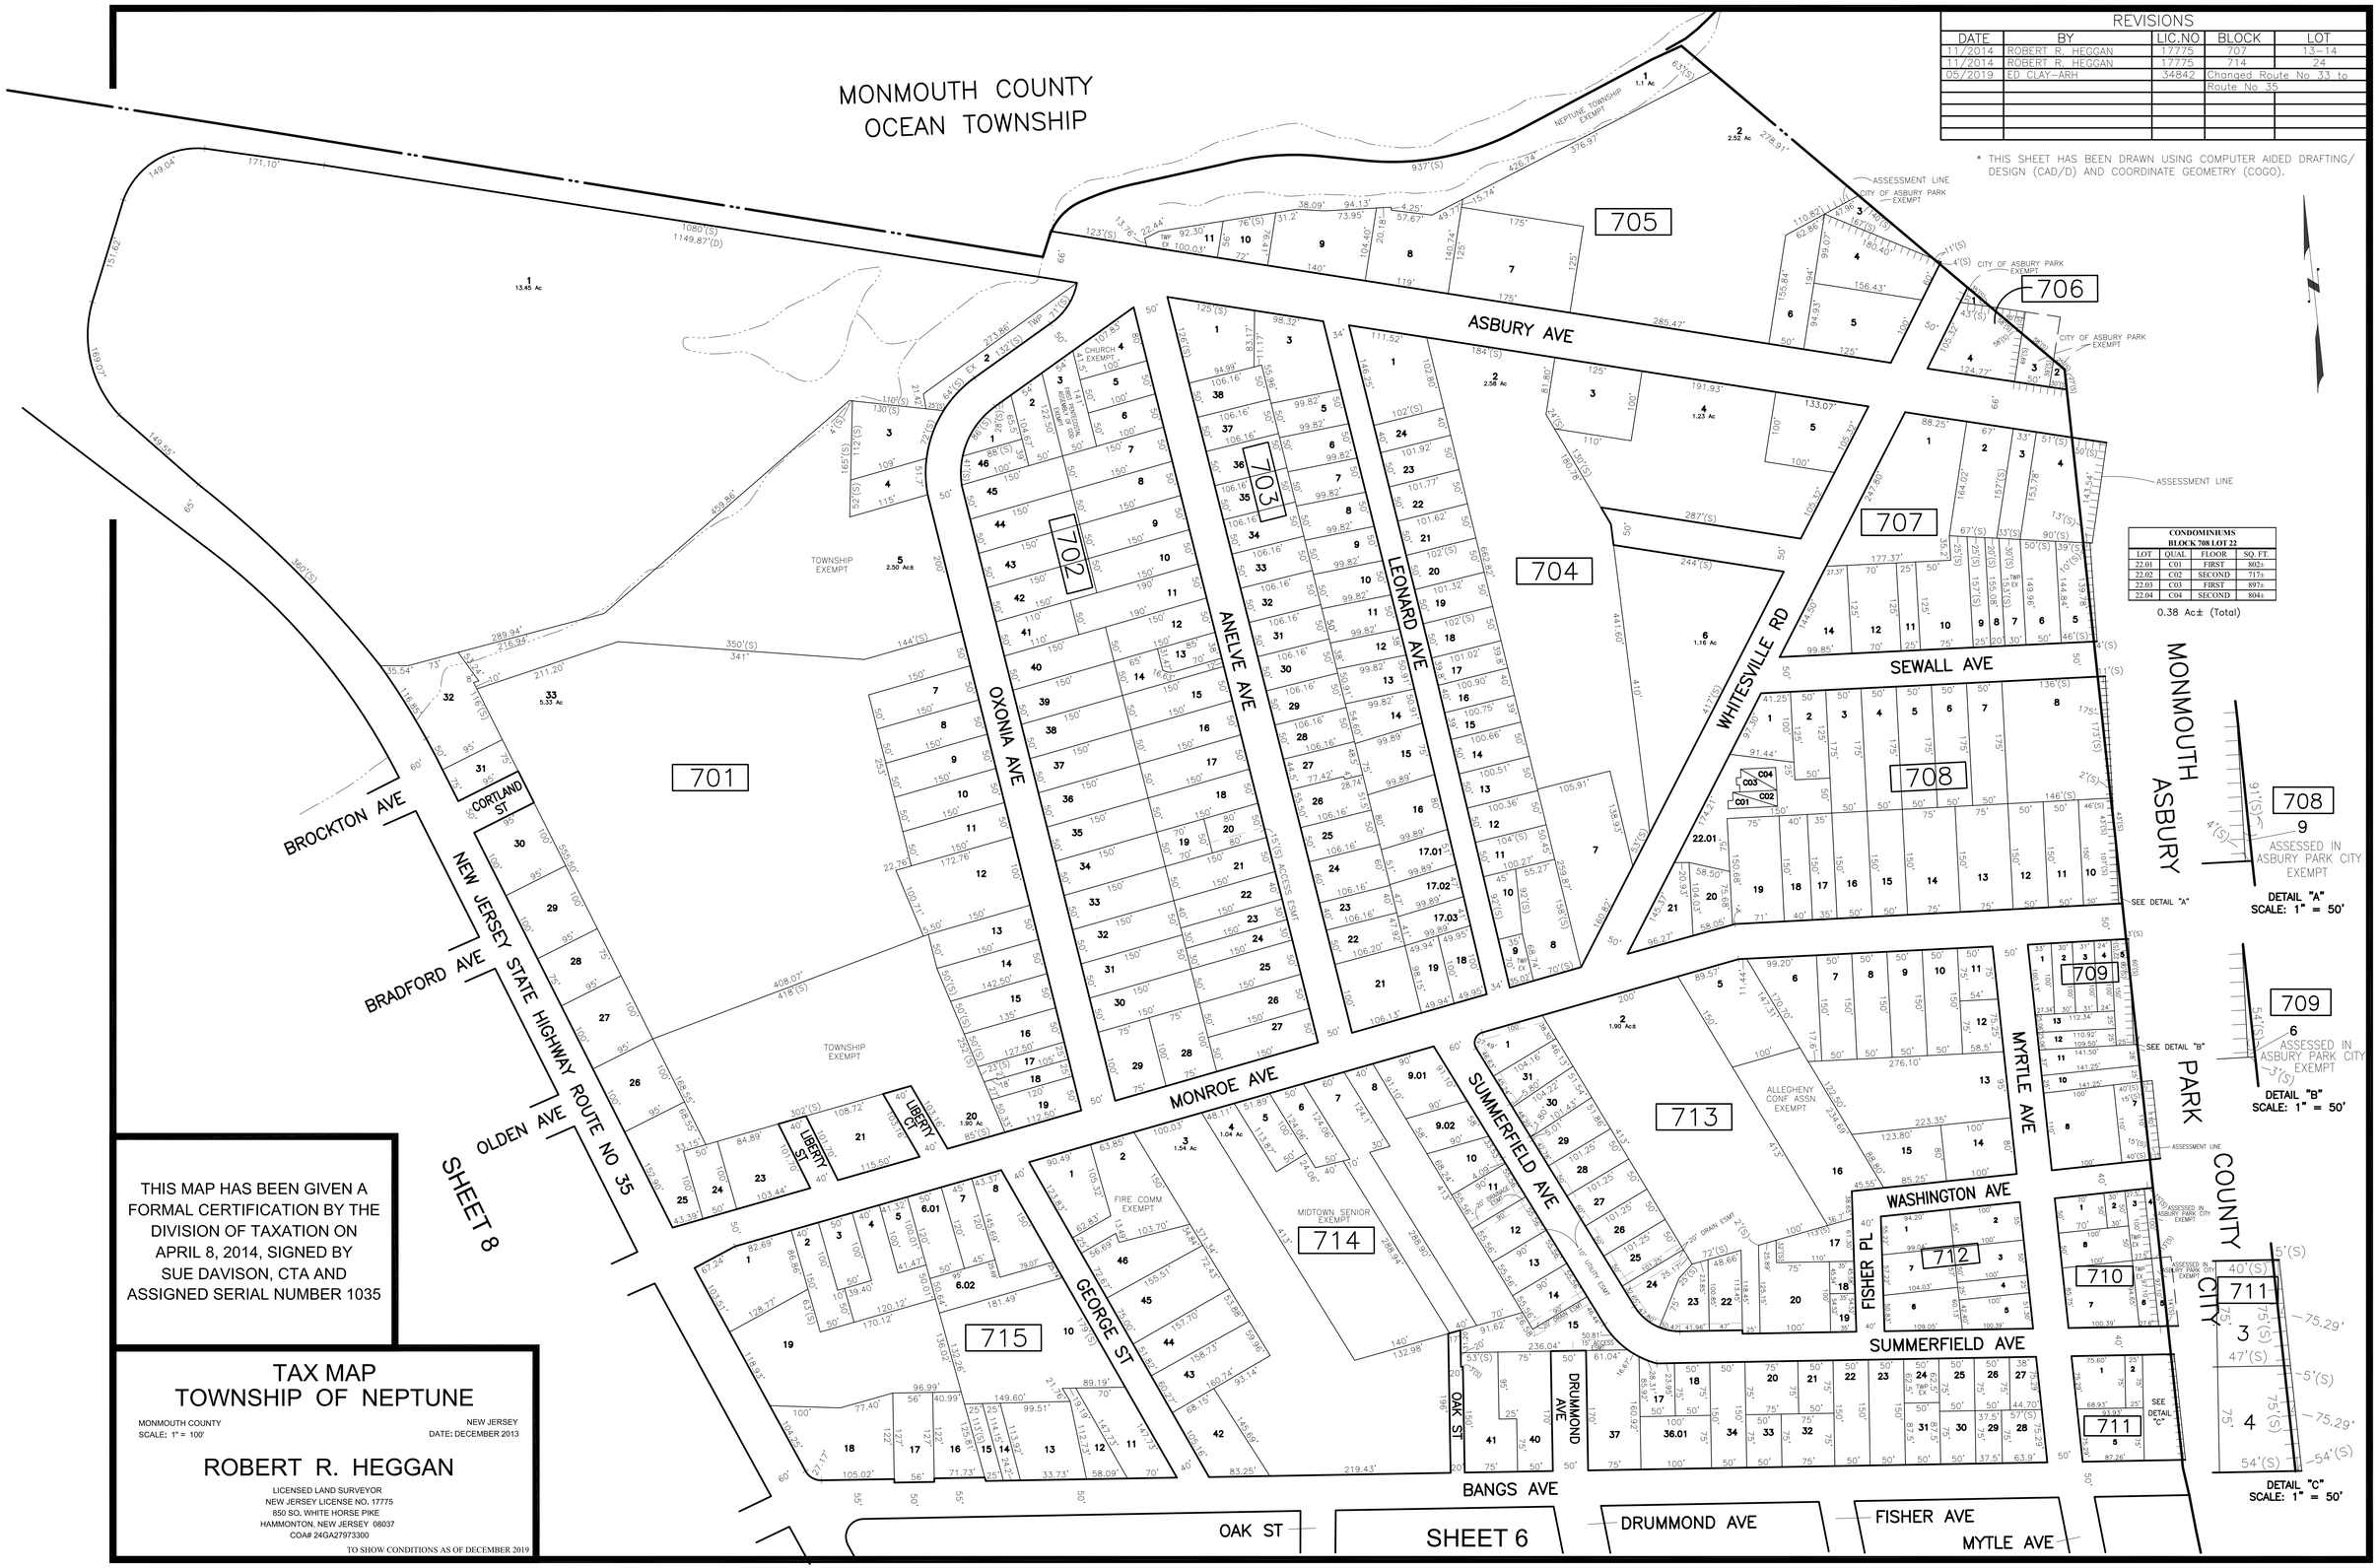

CONDOMINIUMS BLOCK 708 LOT 22			
LOT	QUAL	FLOOR	SQ. FT.
22.01	C01	FIRST	802±
22.02	C02	SECOND	717±
22.03	C03	FIRST	897±
22.04	C04	SECOND	804±

0.38 Ac± (Total)

THIS MAP HAS BEEN GIVEN A FORMAL CERTIFICATION BY THE DIVISION OF TAXATION ON APRIL 8, 2014, SIGNED BY SUE DAVISON, CTA AND ASSIGNED SERIAL NUMBER 1035

TAX MAP
TOWNSHIP OF NEPTUNE

MONMOUTH COUNTY
SCALE: 1" = 100'

NEW JERSEY
DATE: DECEMBER 2013

ROBERT R. HEGGAN

LICENSED LAND SURVEYOR
NEW JERSEY LICENSE NO. 17775
850 SO. WHITE HORSE PIKE
HAMMONTON, NEW JERSEY 08037
COA# 24GA27973300

TO SHOW CONDITIONS AS OF DECEMBER 2019