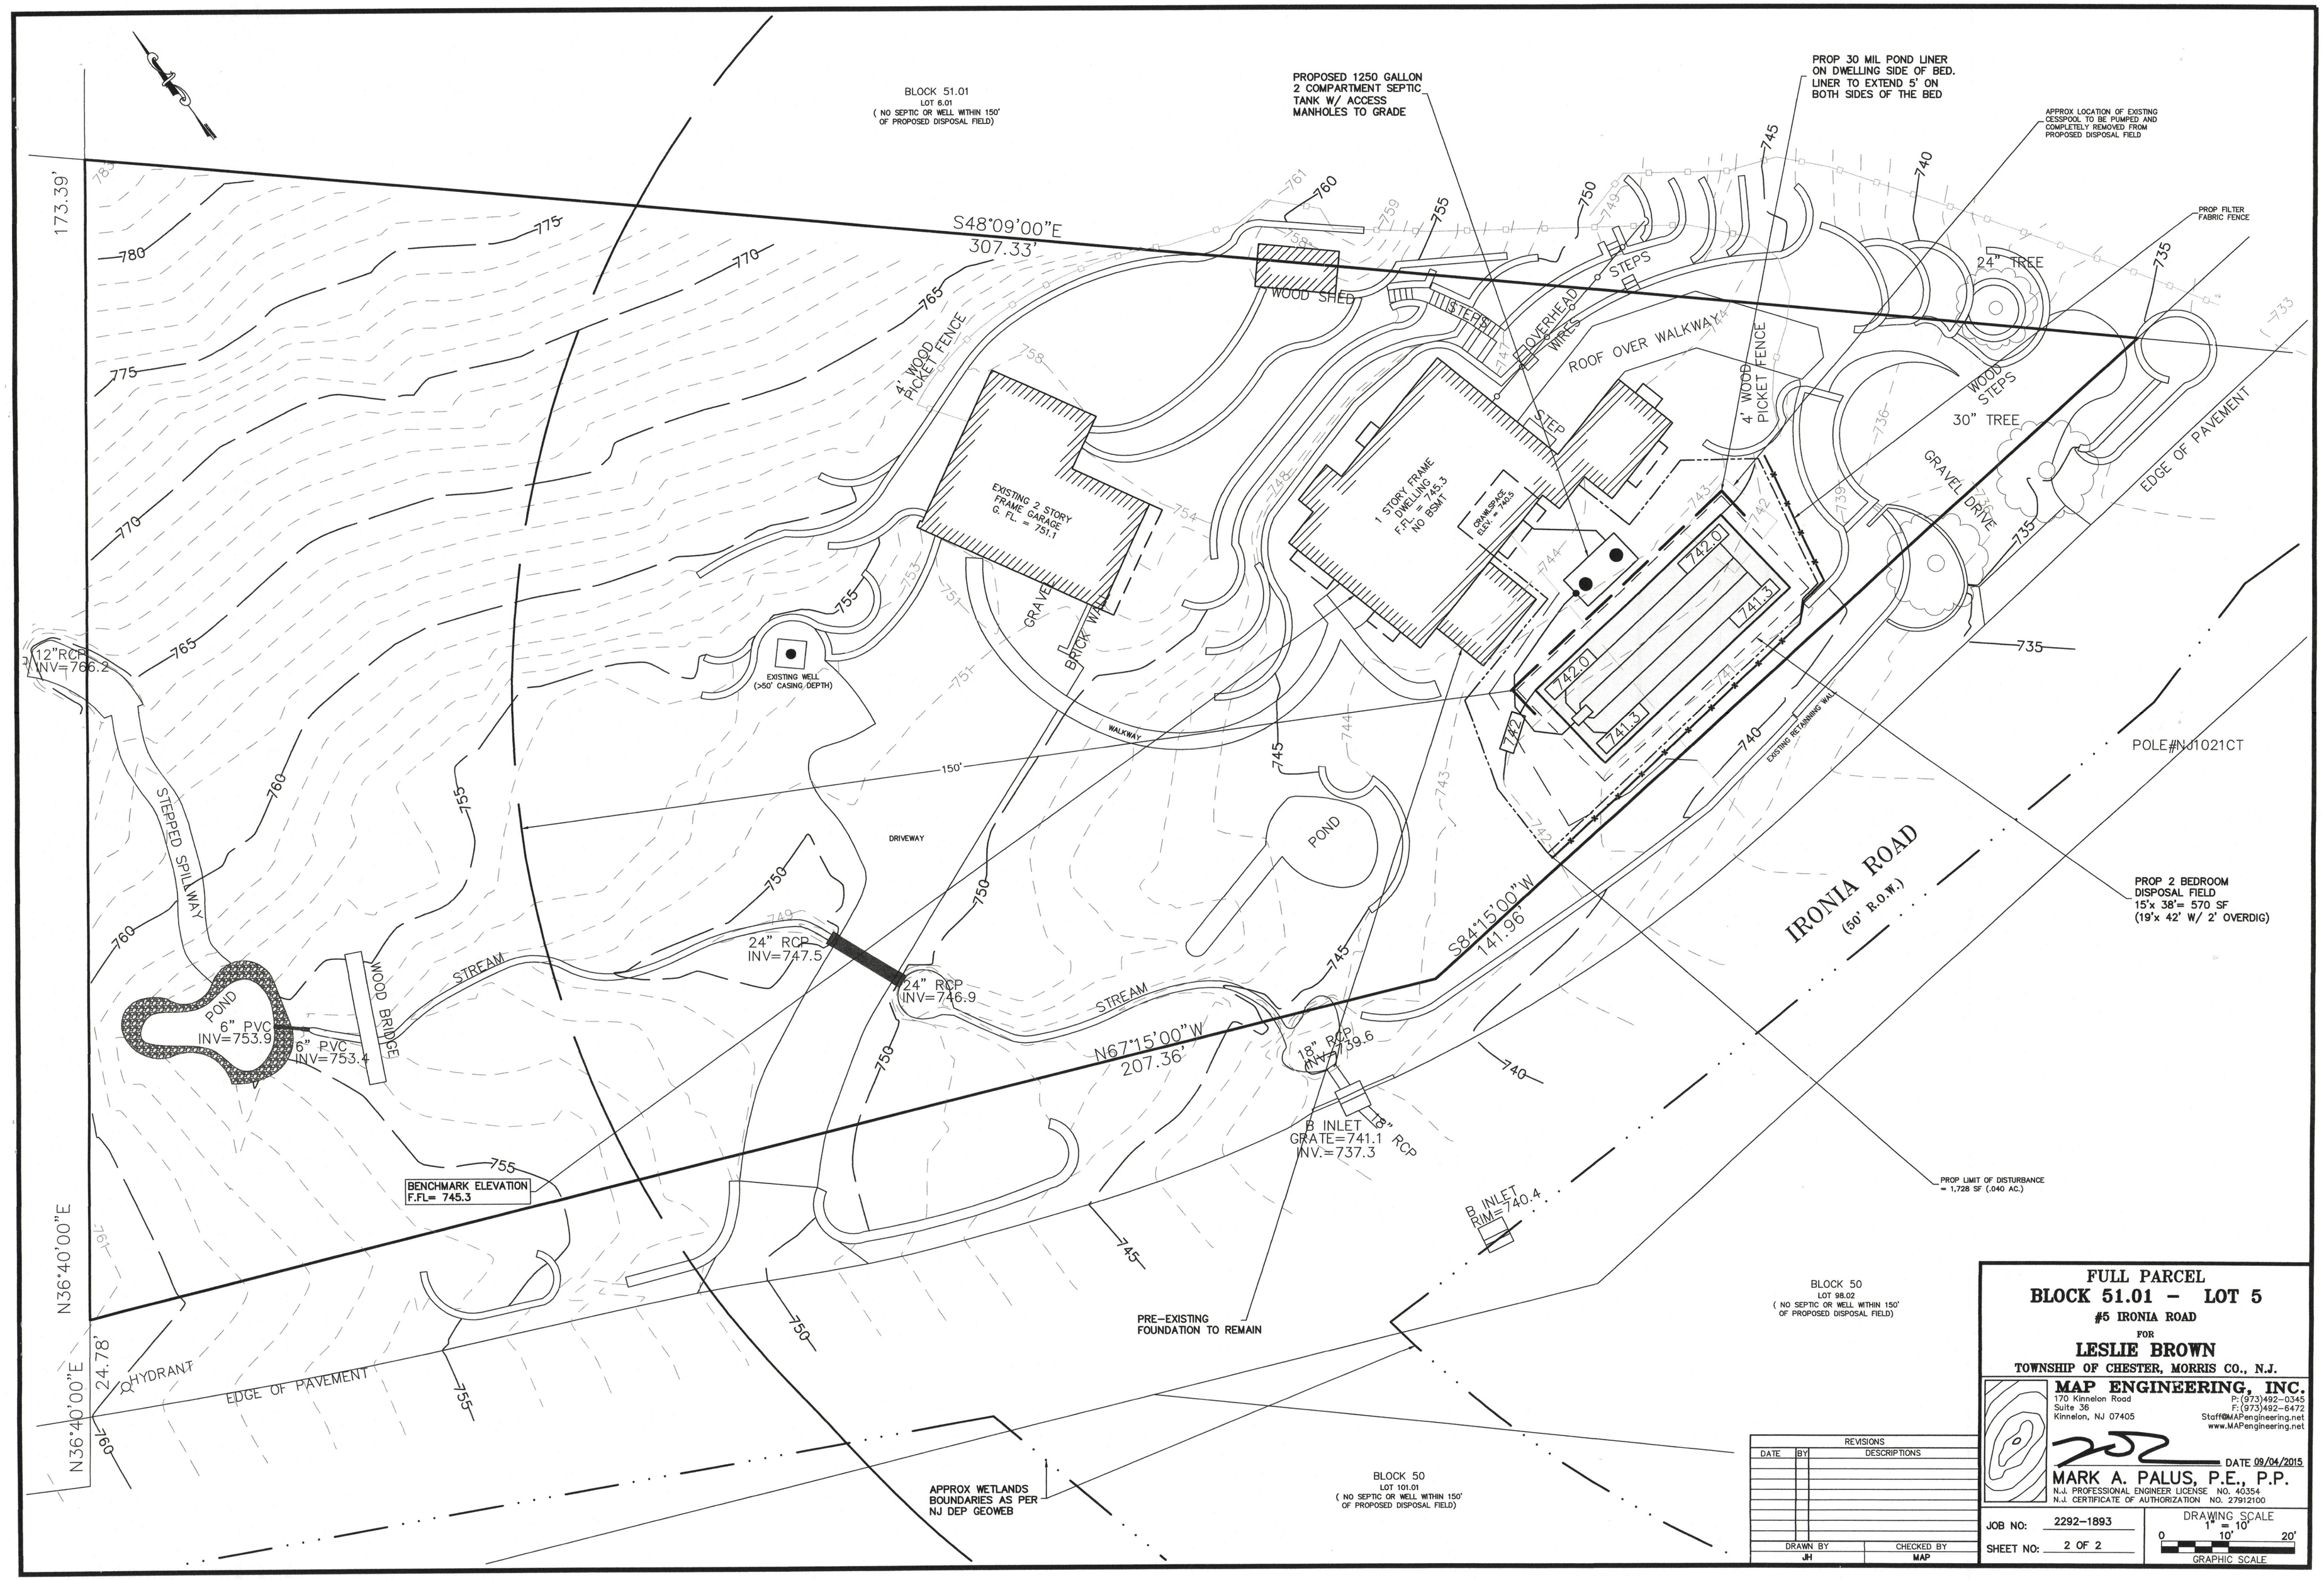

FULL PARCEL
BLOCK 51.01 – LOT 5
#5 IRONIA ROAD

FOR

LESLIE BROWN

TOWNSHIP OF CHESTER, MORRIS CO., N.J.

MAP ENGINEERING, INC.
170 Kinnelon Road
Suite 36
Kinnelon, NJ 07405
P:(973)492-0345
F:(973)492-6472
Staff@MAPengineering.net
www.MAPengineering.net

DATE 09/04/2015

MARK A. PALUS, P.E., P.P.
N.J. PROFESSIONAL ENGINEER LICENSE NO. 40354
N.J. CERTIFICATE OF AUTHORIZATION NO. 27912100

REVISIONS		
DATE	BY	DESCRIPTIONS

DRAWN BY	CHECKED BY
JH	MAP

JOB NO: 2292-1893

SHEET NO: 2 OF 2

DRAWING SCALE 1" = 10'

0 10' 20'

GRAPHIC SCALE