ZONE R-M
SCHEDULE OF AREA, YARD AND BUILDING REQUIREMENTS

	REQUIRED	EXISTING LOT 6	PROPOSED LOT 6.01	EXISTING LOT 7	PROPOSED LOT 7
LOT AREA	25 ACRES	NA	24.60 ACRES	51.22 ACRES	46.24 ACRES
LOT WIDTH	350 FT.	NA	240.37 FT.	1009.01 FT.	1009.01 FT.
LOT DEPTH	200 FT.	NA	1109 FT.±	1050 FT.±	1050 FT.±
FRONT YARD SETBACK	50 FT.	NA	73.20FT.	30.23 FT.	30.23 FT.
REAR YARD SETBACK ACCESSORY REAR	30 FT. 30 FT.	NA NA	378.63FT. 60.75 FT.	29.36 FT. NA	29.36 FT. NA
SIDE YARD SETBACK	50 FT.	NA	134.92 FT.	28.53 FT.	28.53 FT.
ACCESSORY SIDE	30 FT.	NA	20.84 FT.	NA	NA
BUILDING COVERAGE	20% MAX.	NA	1.79%	13.32%	14.83%
HEIGHT	35 FT. MAX.	NA	<30 FT.	<35 FT.	<35 FT.

ZONE RR-2
SCHEDULE OF AREA, YARD AND BUILDING REQUIREMENTS

	REQUIRED	EXISTING LOT 6	PROPOSED LOT 6.01
LOT AREA	40,000 S.F.	19.75 ACRES	24.60 ACRES
LOT WIDTH	150 FT.	240.37 FT.	240.37 FT.
LOT DEPTH	150 FT.	818 FT.±	1109 FT.±
FRONT YARD SETBACK	50 FT.	373.58 FT.*	373.58 FT.*
REAR YARD SETBACK ACCESSORY REAR	50 FT. 25 FT.	378.63 FT.* 60.75 FT.*	378.63 FT.* 60.75 FT.*
SIDE YARD SETBACK	25 FT.	529.66 FT.*	529.66 FT.*
ACCESSORY SIDE	25 FT.	20.84 FT*	20.84 FT*
BUILDING COVERAGE	25% MAX.	<25%	<25%
HEIGHT	35 FT. MAX.	<35 FT.	<35 FT.

* INFORMATION FROM "PROPERTY SURVEY FOR GERALD LEO, ET ALS, BRICK TOWNSHIP, OCEAN COUNTY, N.J.", DATED AUGUST 2, 1984 BY MORRIS & GLASGOW, INC.

CERTIFIED PROPERTY OWNERS WITHIN 200'

BLOCK 1370 LOT 7 — SCHETTINO, ANITA L. 34 BEVERLY BEACH RD. BRICK, N.J. 08723
BLOCK 1371 LOT 1 — TOWNSHIP OF BRICK 401 CHAMBERS BRIDGE ROAD BRICK, N.J. 08723
BLOCK 1371 LOT 2 — HULSE, MATILDA & DAVID M. 571 HERBERTSVILLE ROAD BRICK, N.J. 08724
BLOCK 1371 LOT 3 — BRICK MUTL. BANK S.&L. BRADLEY 10 PLEASANT HILL, BALLIMENA MIDDLESEX, MA. 01821-1619
BLOCK 1371 LOT 9.02 & 9.03 — RUANE, BRIDE 8 WARFORD PLACE CALDWELL, N.J. 07006
BLOCK 1371 LOT 10 — RAYEE CANDY CO. 1 BEVERLY BEACH ROAD BRICK, N.J. 08724
BLOCK 1371 LOT 12 — HULSE, AGNES L. 481 HERBERTSVILLE ROAD BRICK, N.J. 08724
BLOCK 1372 LOT 1 — MORTON, DANIEL E. & SHARON C. 69 BEVERLY BEACH RD. BRICK, N.J. 08724
BLOCK 1372 LOT 3 — MORTON, LAWRENCE E. & BLANCHE 69 BEVERLY BEACH RD. BRICK, N.J. 08724
BLOCK 1372 LOT 5 — HANY, WHITEFIELD, JR. & ESTHER 83 BEVERLY BEACH RD. BRICK, N.J. 08724
BLOCK 1372 LOT 7 — HAY, WAYNE & JANNETTE 91 BEVERLY BEACH RD. BRICK, N.J. 08724
BLOCK 1372 LOT 9 — CUTHBERTSON, SUSAN A. 97 BEVERLY BEACH RD. BRICK, N.J. 08724
BLOCK 1372 LOT 11 — KOLODNSKI, ROBERT A. & KAREN A. 55 BEVERLY BEACH RD. BRICK, N.J. 08724
BLOCK 1372 LOT 12.01 — CLANCY, FERGUS C/O J. J. McKENEY 150 CHAMBERS BRIDGE RD. BRICK, N.J. 08723
BLOCK 1373 LOT 1 — KUTZ, COLETTE M. & FRANK L. 64 SO. BEVERLY DR. BRICK, N.J. 08724
BLOCK 1375 LOT 2 — ERICKSON, THOMAS R. & MARY BETH 53 S. BEVERLY DR. BRICK, N.J. 08724
BLOCK 1375 LOT 4 — BUENO, BRIAN & TINA M. 15 BEVERLY BEACH RD. BRICK, N.J. 08724
BLOCK 1375 LOT 5 — KENCHOSK, FREDK. & LAURA 60 BEVERLY BEACH RD. BRICK, N.J. 08724
BLOCK 1375 LOT 7 — GEDDES, JOHN H. & REGINA F. 76 BEVERLY BEACH RD. BRICK, N.J. 08724
BLOCK 1375 LOT 9 — MADDEN, PATRICK 70 BEVERLY BEACH RD. BRICK, N.J. 08724
BLOCK 1375 LOT 10 — CARPENTER, WALTER D. & ANN 74 BEVERLY BEACH RD. BRICK, N.J. 08724
BLOCK 1379 LOT 1 — LEAHTS, DAVID W. & HARRIET 81 NEW BRUNSWICK AVE. BRICK, N.J. 08724
BLOCK 1379 LOT 4 — THOMAS, CHARLES D. & SANDRA 115 BEVERLY BLVD. BRICK, N.J. 08724
BLOCK 1379 LOT 15 — KESS, WILLIAM F. & WILMA L. 60 BEVERLY BEACH RD. BRICK, N.J. 08724
BLOCK 1379 LOT 18 — PUSCIKO, ROBERT J. & CATHERINE M. 85 HILLTOP DR. BRICK, N.J. 08724
BLOCK 1379 LOT 21 — MAY, KENNETH L. & A. C. TUPURNIS 100 HILLTOP DR. BRICK, N.J. 08724
BLOCK 1379 LOT 23 — DECKER, CHARLES & AGNES M. 104 HILL TOP DR. BRICK, N.J. 08724
BLOCK 1379 LOT 28 — McsKINNON, RAYMOND & MARY ANN 11 FAIRHALLS ST. NUTLEY, N.J. 07110
BLOCK 1379 LOT 27 — SULLIVAN, DAVID & HOPE 108 HILLTOP DR. BRICK, N.J. 08724
BLOCK 1379 LOT 32 — HOFFMAN, ERIC KARL 1171 SALLY RD. ROAD BRICK, N.J. 08724
BLOCK 1380 LOT 1 — AIDCH, HENRY J. III & JOAN M. 132 HILL TOP DR. BRICK, N.J. 08724
BLOCK 1380 LOT 4 — TREACY, RAYMOND 1106 SUNET AVE. FT. FLEASANT, N.J. 08742
BLOCK 1380 LOT 6 — RINIS, KENNETH & ROBIN 136 HILLTOP DR. BRICK, N.J. 08724
BLOCK 1380 LOT 8 — KOSS, ROBERT J. & DIANA E. 142 HILL TOP DR. BRICK, N.J. 08724
BLOCK 1380 LOT 10 — HOME MARK HOMES, INC. 500 DRUM POINT RD. BRICK, N.J. 08723
BLOCK 1380 LOT 11 — SCHNEITSHAL, ELIZABETH & BRADSHAW J. 92 GREENWOOD LOOP BRICK, N.J. 08723
BLOCK 1380 LOT 13 — MacDOUGALL, SUSAN M. 152 HILLTOP DR. BRICK, N.J. 08724
BLOCK 1380 LOT 14 — BURDOUGHS, JOAN 154 HILL TOP DR. BRICK, N.J. 08724
BLOCK 1380 LOT 16 — FARRIS, DIMITRIOS & DOROTHY 166 HILL TOP DRIVE BRICK, N.J. 08724
BLOCK 1381 LOT 1.01 — HILL, DENNIS J., JR. & BARBARA M. P.O. BOX 1013 SEA GIRT, N.J. 08742
BLOCK 1381 LOT 2.01 — MERRITT, DONALD W. & JANET W. 144 S. BEVERLY DR. BRICK, N.J. 08724
BLOCK 1381 LOT 5 — LEAHTT, HORACE W. Jr. & JOAN 148 SOUTH BEVERLY DRIVE BRICK, N.J. 08724
BLOCK 1381 LOT 6 — LOGAN, THOMAS J. & CAROL L. 140 SOUTH BEVERLY DR. BRICK, N.J. 08724
BLOCK 1382 LOT 1 — CADE DEVELOPMENT COMPANY P.O. BOX 3120, ENGLE RD. OLD BRIDGE, N.J. 08857
BLOCK 1383 LOT 3 — SANSONE, FRANK & NATHALIE LOT 3 85 HILLTOP DR. BRICK, N.J. 08724
BLOCK 1383 LOT 5 — CLARK, ALBERT M. & MARIAN C. 91 HILL TOP DR. BRICK, N.J. 08724
BLOCK 1383 LOT 8 — O'LEARY, ROBERT & FREDA, MARY JO 97 HILLTOP DR. BRICK, N.J. 08724
BLOCK 1383 LOT 9 — CRILLY, JOSEPH P. & AGNES C. 7 PHILADELPHIA BLVD. SEA GIRT, N.J. 08750
BLOCK 1383 LOT 12 — KIERNAN, EDWARD J. & JOAN M. 103 HILLTOP DR. BRICK, N.J. 08724
BLOCK 1383 LOT 14 — WRTH, GEORGE A. & BRENDA J. 107 HILLTOP DR. BRICK, N.J. 08724
BLOCK 1383 LOT 16 — VINCENT, JEFFREY L. & JO ANN; ETALS. 111 HILLTOP DR. BRICK, N.J. 08724
BLOCK 1383 LOT 18 — HUESTON, FRANCIS R. & DONNA L. 115 HILL TOP DR. BRICK, N.J. 08724
BLOCK 1383 LOT 20 — MARQUIS, WILLIAM & JEAN 119 HILLTOP DRIVE SPRINGFIELD, N.J. 07081
BLOCK 1383 LOT 22 — STERNHAUSER, ARTHUR & CHRISTIE J. 123 HILLTOP DR. BRICK, N.J. 08724
BLOCK 1383 LOT 26 — STUTESMAN, RONALD P. & C. V. GOETZ 127 HILL TOP DR. BRICK, N.J. 08724
BLOCK 1383 LOT 28 — RINIS, KENNETH J. & BEELER, ROBIN C. 139 HILLTOP DR. BRICK, N.J. 08724
BLOCK 1383 LOT 30 — HORAN, EDWARD M. & PATRICIA M. 143 HILL TOP DRIVE BRICK, N.J. 08724
BLOCK 1383 LOT 32 — WEISS, MELISSA 147 HILLTOP DR. BRICK, N.J. 08724
BLOCK 1383 LOT 35 — SUHOSKY, CHARLES W. & KATHYN B. 153 HILL TOP DRIVE BRICK, N.J. 08724
BLOCK 1383 LOT 37.01 — DECILA, ANDREW & DEBRA J. 155 HILL TOP DR. BRICK, N.J. 08724
BLOCK 1383 LOT 37 — TOWNSHIP OF BRICK 400 CHAMBERS BRIDGE ROAD BRICK, N.J. 08723
BLOCK 1383 LOT 1 — WEINER, RICHARD S. & ELAINE 541 WINDING RIVER RD. BRICK, N.J. 08724
BLOCK 1383 LOT 2 — STUPPIELLO, MARILYNN ANN 511 HILL TOP DR. BRICK, N.J. 08724
BLOCK 1383 LOT 10 — ANDS, VIM A. & BETT JR. 511 HERBERTSVILLE ROAD BRICK, N.J. 08724
BLOCK 1383 LOT 3 — HAVENS, ELMER E. & GERTRUDE M. 521 HERBERTSVILLE ROAD BRICK, N.J. 08724
BLOCK 1383 LOT 3.01 — BRICK TOWNSHIP HISTORICAL SOCIETY 1 HOLLEY PLACE BRICK, N.J. 08723
BLOCK 1383 LOT 4 — HAVENS, ELMER E. & GERTRUDE M. 531 HERBERTSVILLE ROAD BRICK, N.J. 08724
BLOCK 1383 LOT 5 — HOLLIDAY, WILLIAM J. & ELIZABETH W. 541 HERBERTSVILLE ROAD BRICK, N.J. 08724
BLOCK 1383 LOT 7 — WINDING RIVER VILLAGE CONDO. ASSOCIATION 309 VAN ZILE ROAD BRICK, N.J. 08724
BLOCK 1383 LOT 7.01 — HUBBARD, ARDEN S. 530 THOROUGHFARE ROAD BRICK, N.J. 08724
BLOCK 1383 LOT 8 — MUNANCE, CHARLES R. SR. & FLORENCE L. 89 BEVERLY BLVD. BRICK, N.J. 08724
BLOCK 1383 LOT 11.01 — BOYLE, JEANNE MARIE 539 WINDING RIVER CT. BRICK, N.J. 08724
BLOCK 1383 LOT 11.02 — BIG BUSINESS 561 WINDING RIVER CT. BRICK, N.J. 08724
BLOCK 1383 LOT 11.03 — SECURITY NATIONAL PARTNERS 255 OLD NEW BRUNSWICK RD. PISCATAWAY, N.J. 08854
BLOCK 1383 LOT 11.04 — ABAZIA, DESIMONE B. & S. GZIWSKI 553 WINDING RIVER CT. BRICK, N.J. 08724
BLOCK 1383 LOT 11.05 — LEPORE, ROBERT M. & C.ATHERINE T. 549 WINDING RIVER CT. BRICK, N.J. 08724
BLOCK 1383 LOT 40 — SKRUDZYK, KOSTAS J. & KAREN C. 155 HILL TOP DR. BRICK, N.J. 08724
BLOCK 1383 LOT 11.07 — WEINER, RICHARD S. & ELAINE 541 WINDING RIVER RD. BRICK, N.J. 08724
BLOCK 1383 LOT 10 — STUPPIELLO, MARILYNN ANN 511 HILL TOP DR. BRICK, N.J. 08724
BLOCK 1383 LOT 16 — NIGEL, LOIS 539 HERBERTSVILLE ROAD BRICK, N.J. 08724
BLOCK 1383 LOT 17 — KIDDING, MICHELLE L. 525 WINDING RIVER CT. BRICK, N.J. 08723
BLOCK 1383 LOT 17.01 — KOCH, ROBERT F. & PATRICIA 559 WINDING RIVER COURT BRICK, N.J. 08724
BLOCK 1383.12 LOT 1 — TOWNSHIP OF BRICK 401 CHAMBERS BRIDGE RD. BRICK, N.J. 08723
BLOCK 1384 LOT 1 — DOGNAN, LINDA McCLINTOCK 501 WINDING RIVER RD. BRICK, N.J. 08724
BLOCK 1384 LOT 2 — SIEGEL, DONALD & PRISCILLA 505 WINDING RIVER RD. BRICK, N.J. 08724
BLOCK 1384 LOT 3 — RODDI, COSIMO A. & BONNIE B. 571 WINDING RIVER RD. BRICK, N.J. 08724
BLOCK 1385.04 LOT 11 — SZENCZYK, MICHAEL & JEAN 519 MANASQUAN COURT BRICK, N.J. 08724
BLOCK 1385.04 LOT 18 — KARP, JOSEPH & PATRICIA 535 MANASQUAN COURT BRICK, N.J. 08724
BLOCK 1385.04 LOT 27 — PROKOPIAK, THOMAS J. & MELODIE A. 207 WINDING RIVER ROAD BRICK, N.J. 08724
BLOCK 1385.04 LOT 28 — PAAN, DUNC & EILEEN 201 WINDING RIVER RD. BRICK, N.J. 08724
BLOCK 1385.04 LOT 29 — CHOPER, NILES E. & JOAN Z. 195 WINDING RIVER RD. BRICK, N.J. 08724
BLOCK 1385.04 LOT 38 — VITARUNO, JOSEPH SR. 545 WINDING RIVER RD. BRICK, N.J. 08724
BLOCK 1385.04 LOT 40 — THE CHRISTIAN CHAPEL 545 WINDING RIVER RD. BRICK, N.J. 08724
BLOCK 1385.04 LOT 41 — HAYES, THOMAS F. & TRACY R. 551 WINDING RIVER ROAD BRICK, N.J. 08724
BLOCK 1385.04 LOT 42 — GUENTHER, WILLIAM C. & VALERIE L. 555 WINDING RIVER RD. BRICK, N.J. 08724
BLOCK 1385.05 LOT 1 — PACELLA, ANITA 512 MANASQUAN COURT BRICK, N.J. 08724
BLOCK 1385.05 LOT 2 — RAND, JAMES & LINDA 516 MANASQUAN COURT BRICK, N.J. 08724
BLOCK 1385.05 LOT 3 — MASON, DONALD C. & MARYLOU 520 MANASQUAN COURT BRICK, N.J. 08724
BLOCK 1385.05 LOT 4 — SAGER, STANLEY G. & GWENDOLYN H. 524 MANASQUAN CT. BRICK, N.J. 08724
BLOCK 1385.05 LOT 5 — PROHLER, RAYMOND & TRACY ANN 528 MANASQUAN COURT BRICK, N.J. 08724
BLOCK 1386 LOT 6 — JOINT BOARD OF FIRE COMM 'K' B OSBORN 601 HERBERTSVILLE ROAD BRICK, N.J. 08724
BLOCK 1386 LOT 7 — JOINT BOARD OF FIRE COMM. 'K' B. OSBORN 601 HERBERTSVILLE ROAD BRICK, N.J. 08724
BLOCK 1386 LOT 8 — LAMPA, ANNE G. 615 HERBERTSVILLE ROAD BRICK, N.J. 08724
BLOCK 1386 LOT 9 — BROWN, RICHARD R. & DONNA C. 621 HERBERTSVILLE ROAD BRICK, N.J. 08724
BLOCK 1386.02 LOT 11 — MAR-T DEVELOPMENT CORP. 740 TANNERS ROAD BRICK, N.J. 08723
BLOCK 1386 LOT 16 — MAPLE LEAF ASSOCIATION 420 E. MONMOUTH MANAGEMENT P.O. BOX 1 EAST MONMOUTH HOWELL, N.J. 07731
BLOCK 1386 LOT 16 — MAPLE LEAF ASSOCIATION 420 E. MONMOUTH MANAGEMENT P.O. BOX 1 EAST MONMOUTH HOWELL, N.J. 07731

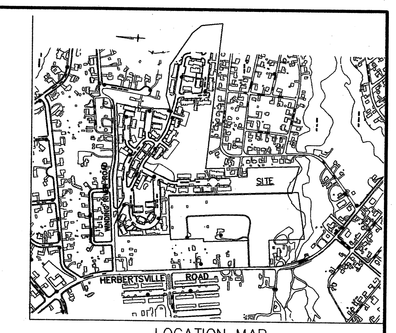

LOCATION MAP
SCALE 1"=850' ±

REFERENCE MERIDIAN
N.J.S.P.C.S. NAD 1983

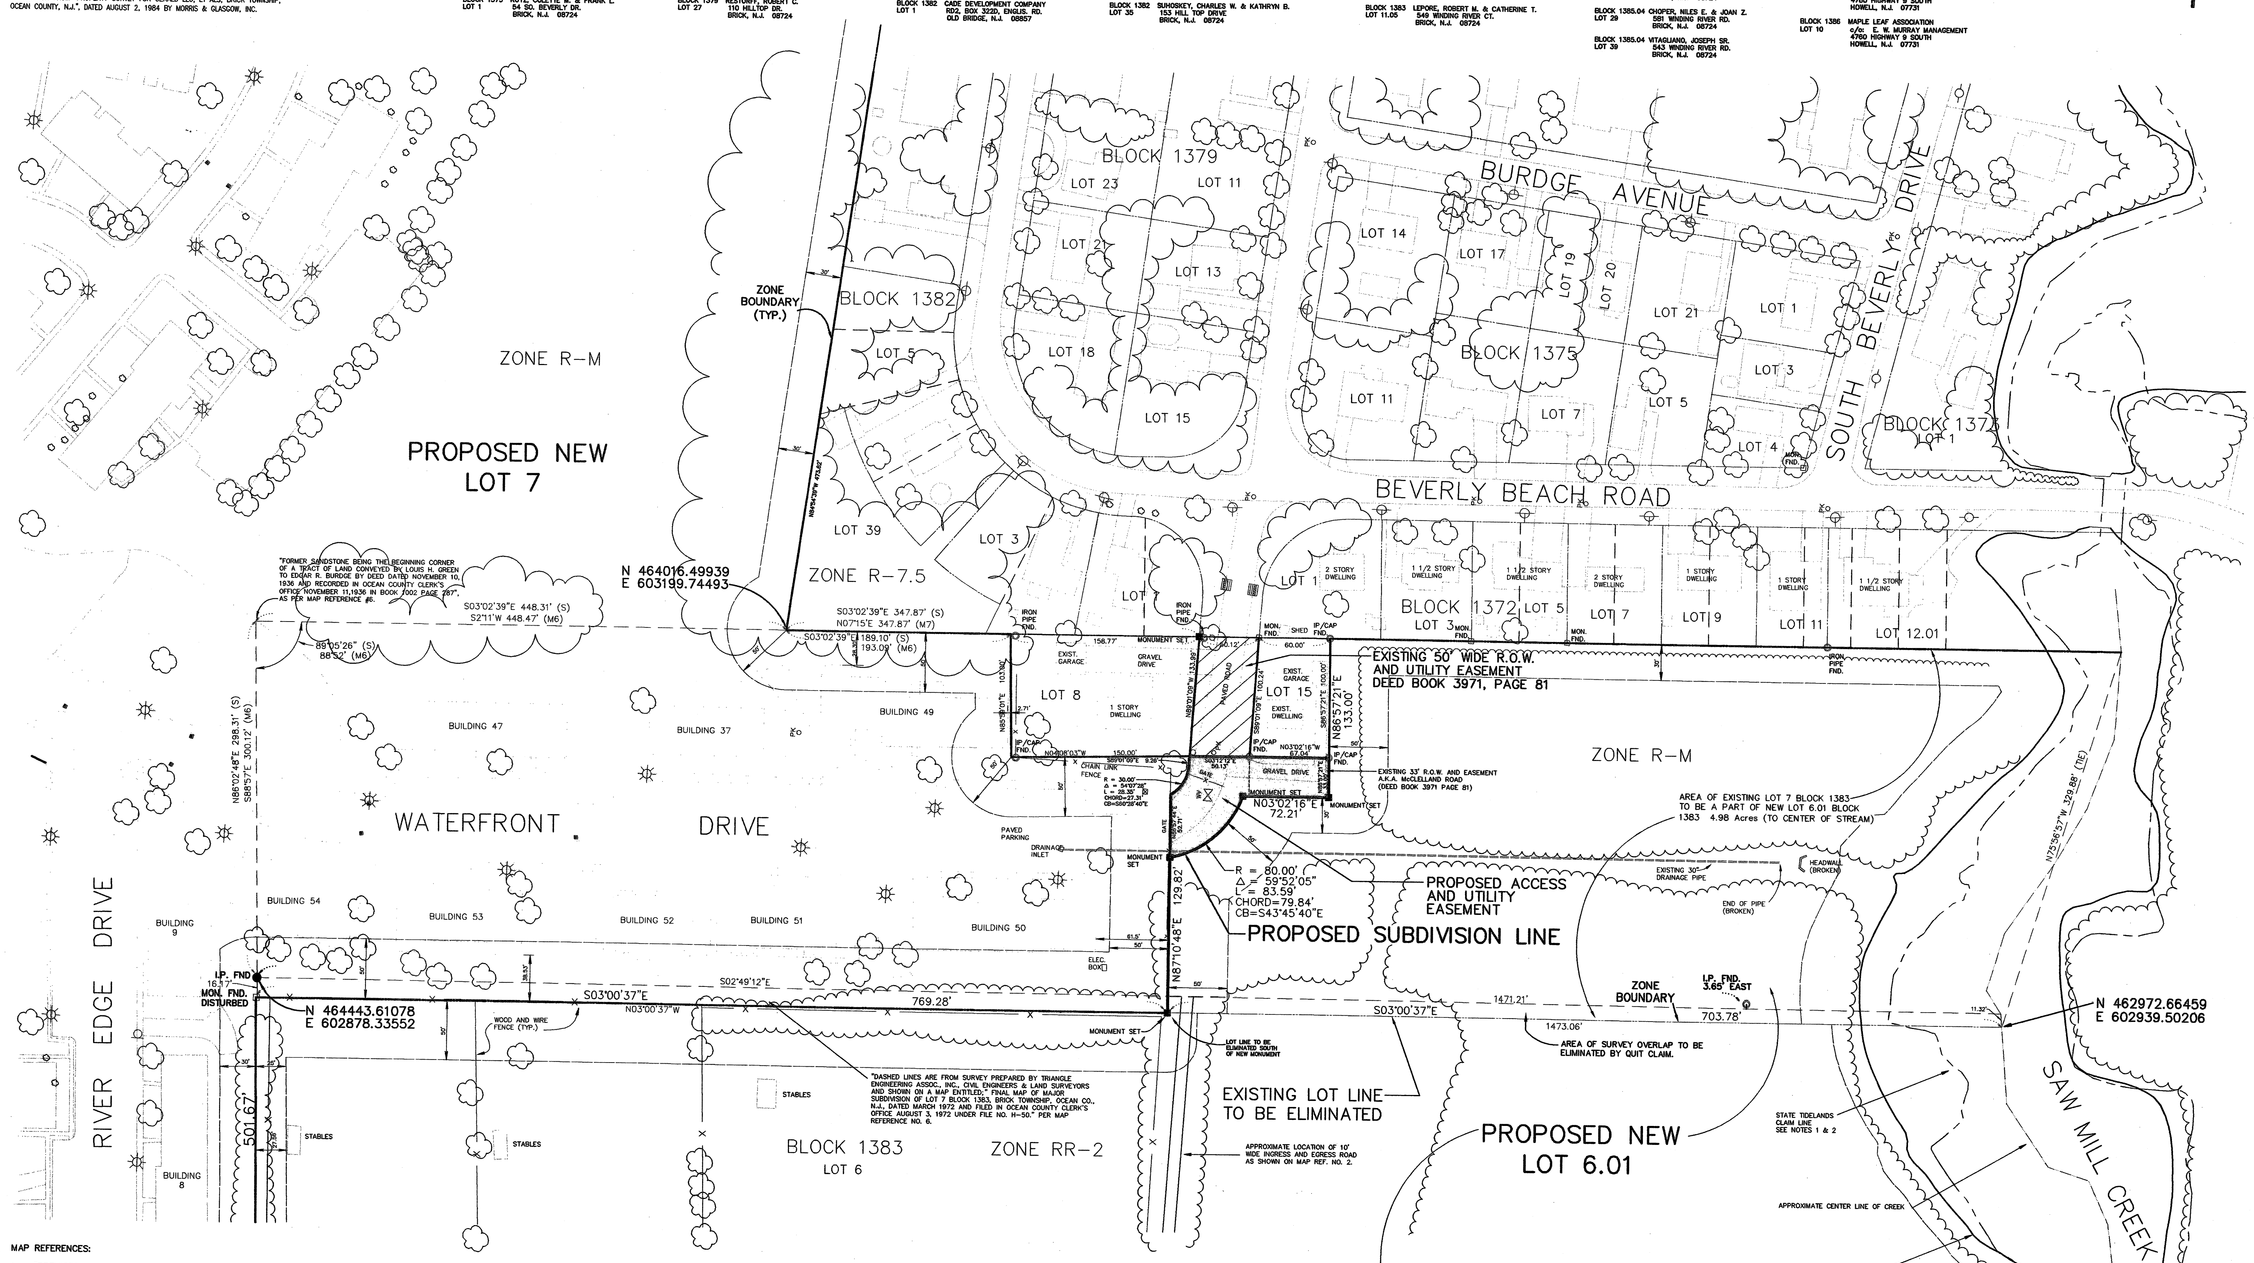

I HAVE CAREFULLY EXAMINED THIS MAP AND TO THE BEST OF MY KNOWLEDGE AND BELIEF FIND IT CONFORMS WITH THE PROVISIONS OF "THE MAP FILING LAW" RESOLUTION OF APPROVAL AND THE MUNICIPAL ORDINANCES APPLICABLE THERETO.

Donald L. Naples 11/24/99
MUNICIPAL ENGINEER

I HEREBY CERTIFY THAT THE WINDING RIVER CONDOMINIUM ASSOCIATION, INCORPORATED IS THE RECORD OWNER OF LOT 7 BLOCK 1383 SHOWN HEREON AND APPROVES THE FILING OF THIS MAP.

ROBERT J. SAXTON, ATTORNEY FOR THE BOARD

SWORN AND SUBSCRIBED TO BEFORE ME THIS
2nd DAY OF November, 1999
Jennifer Ann Britton
NOTARY PUBLIC OF NEW JERSEY
MY COMMISSION EXPIRES ----- JENNIFER ANN BRITTON NOTARY PUBLIC OF NEW JERSEY Commission Expires 9/17/2003

I HEREBY CERTIFY THAT BRICK TOWNSHIP IS THE RECORD OWNER OF LOT 6 BLOCK 1383 SHOWN HEREON AND APPROVES THE FILING OF THIS MAP.

SCOTT MAC FARLANE, BUSINESS ADMIN.

I HEREBY CERTIFY THAT THIS MAP HAS BEEN MADE UNDER MY SUPERVISION AND COMPLIES WITH THE PROVISIONS OF THE "MAP FILING LAW". I DO FURTHER CERTIFY THAT THE MONUMENTS AS DESIGNATED AND SHOWN HEREON HAVE BEEN SET.

JOHN W. MASSEY, PROFESSIONAL LAND SURVEYOR N.J. LICENSE No. 27518

I HEREBY CERTIFY THAT TO THE BEST OF MY KNOWLEDGE, INFORMATION AND BELIEF THAT THIS LAND SURVEY DATED MAY 28, 1998 (LOT 6, BLOCK 1383,) HAS BEEN MADE UNDER MY SUPERVISION AND MEETS THE MINIMUM SURVEY DETAIL REQUIREMENTS PROMULGATED BY THE STATE BOARD OF PROFESSIONAL ENGINEERS AND LAND SURVEYORS AND THAT THE OUTBOUND MONUMENTS AS SHOWN HAVE BEEN FOUND.

R. NIELS SPERLING, PROFESSIONAL LAND SURVEYOR, N.J. LICENSE No. 27503 — 10/29/99

I HEREBY CERTIFY THAT THIS MAP COMPLIES WITH THE PROVISIONS OF CHAPTER 141 PL 1960 AND FURTHER CERTIFY THAT IT HAS BEEN APPROVED FOR FILING IN THE OFFICE OF THE COUNTY CLERK OF OCEAN COUNTY BY THE PLANNING BOARD OF THE TOWNSHIP OF BRICK. THIS CERTIFICATION SHALL EXPIRE IF THIS MAP IS NOT PROPERLY FILED WITH SAID CLERK ON OR BEFORE 4-20-00
DATE

C. Joan Kull — 11-24-99
TOWNSHIP CLERK OR SECRETARY — DATE

APPROVED BY THE BRICK TOWNSHIP PLANNING BOARD

R-92-99 — 10-13-99
PLANNING BOARD CHAIRMAN — DATE

C. Joan Kull — 11-24-99
PLANNING BOARD SECRETARY — DATE

11/23/99
PLANNING BOARD ENGINEER — DATE

MAP REFERENCES:

1. "PREMISES IN BRICK TOWNSHIP, OCEAN COUNTY, N.J. SURVEYED FOR & CERTIFIED TO STANLEY HULS & ALL PARTIES INTERESTED IN THE PREMISES SURVEYED" JUNE 23, 1961
2. "MINOR SUBDIVISION LOT 6, BLOCK 1383, TAX MAP BRICK TOWNSHIP OCEAN COUNTY, N.J., PREPARED FOR WALTER & DORIS DEALAMAN AUGUST 1963" FILED 6-11-63 MAP NO. B475
3. "PROPERTY SURVEY FOR GERALD LEO, ET ALS, BRICK TOWNSHIP, OCEAN COUNTY, N.J.", DATED AUG. 2, 1984 BY MORRIS &
4. "PROPERTY OF WALTER M. DEALAMAN, LOT 6 BLOCK 1383, BRICK TOWNSHIP, OCEAN COUNTY, N.J." DATED NOV. 20, 1998 BY MORRIS & GLASGOW, INC.
5. "FINAL MAP OF MAJOR SUBDIVISION OF LOT 7 BLOCK 1383 " PREPARED BY TRIANGLE ENGINEERING ASSOC. INC. DATED MARCH 1972 FILED AUG. 3, 1972 MAP NO. H-50.
6. "SURVEY OF PROPERTY TO SHOW LINES OF LOTS 6 & 7A BLOCK 1383 BRICK TOWNSHIP, OCEAN COUNTY, N.J." DATED DECEMBER 9, 1975 PREPARED MORRIS & GLASGOW, INC.
7. "MAP OF BEVERLY BEACH, PROPERTY OF BEVERLY BEACH INCORPORATED SITUATE NEAR POINT PLEASANT, BRICK TOWNSHIP, OCEAN COUNTY, NEW JERSEY" DATED APRIL 1927.
8. G.I.S. TOPOGRAPHIC BASE MAP OF BRICK TOWNSHIP

NOTES:

1. THIS MAP WAS DEVELOPED USING GEOGRAPHIC INFORMATION SYSTEM DIGITAL DATA DEVELOPED UNDER THE AUSPICES OF THE BUREAU OF TIDELANDS MANAGEMENT, NEW JERSEY DEPARTMENT OF ENVIRONMENTAL PROTECTION, BUT THIS SECONDARY PRODUCT HAS NOT BEEN VERIFIED BY NJDEP AND IS NOT STATE-AUTHORIZED.
2. THIS MAP WAS DEVELOPED USING GEOGRAPHIC INFORMATION SYSTEM DIGITAL DATA DEVELOPED UNDER THE AUSPICES OF THE DEPARTMENT OF ENVIRONMENTAL PROTECTION, GEOGRAPHIC INFORMATION SYSTEM DIGITAL DATA, BUT THIS SECONDARY PRODUCT HAS NOT BEEN VERIFIED BY NJDEP AND IS NOT STATE-AUTHORIZED.
3. PLANIMETRIC FEATURES SHOWN HEREON TAKEN FROM G.I.S. TOPOGRAPHIC BASE MAP OF BRICK TOWNSHIP WHICH WAS DIGITALLY MAPPED FROM AERIAL PHOTOGRAPHY TAKEN APRIL 6, 1993 BY PHOTO SCIENCE INC., AND FIELD EDITED

GRAPHIC SCALE 0 20 40 60 120 180 240

DATE	REVISION	DRAWN	CAD	CHK'D	REL'D
10-29-99	REVISED PER TOWNSHIP & COUNTY PLANNING BOARD REVIEWS	DJS		JRM	JAF

Birdsall Engineering, Inc.
CONSULTING ENGINEERS LAND SURVEYORS LAND PLANNERS
John W. Massey
JOHN W. MASSEY, P.L.S.
PROFESSIONAL LAND SURVEYOR
N.J. Lic. No. 27518
Date of Signature 7/2/99
1700 Main Street, Point Pleasant Beach, N.J. 07719, Tel. (732) 701-1160
Terrace Professional Building, 1 Terrace Court, Brick, N.J. 08723, Tel. (732) 477-3330

DATE	SCALE	DRAWN BY	CHECKED BY	RELEASED BY	LGA FILE NO.	BEI FILE NO.	DRAWER NO.	
01-22-99	1" = 60'	fd/sd8/r14			PI05-288 (CAD FILE:0105-218)	P:\JOB01\03050002 MINOR\B02.DWG	121-064	SHEET 2 OF 2

MINOR SUBDIVISION
LOTS 6 AND 7 BLOCK 1383
TAX MAP SHEET 67.05
SITUATED IN
BRICK TOWNSHIP, OCEAN COUNTY, NEW JERSEY

MAP № L-2952 FILED 12-6-99

P:\JOB01\03050002\DWG\MINOR\B02.DWG Fri Oct 29 08:27:11 1999 Plotted by: Donald Sarnocki