


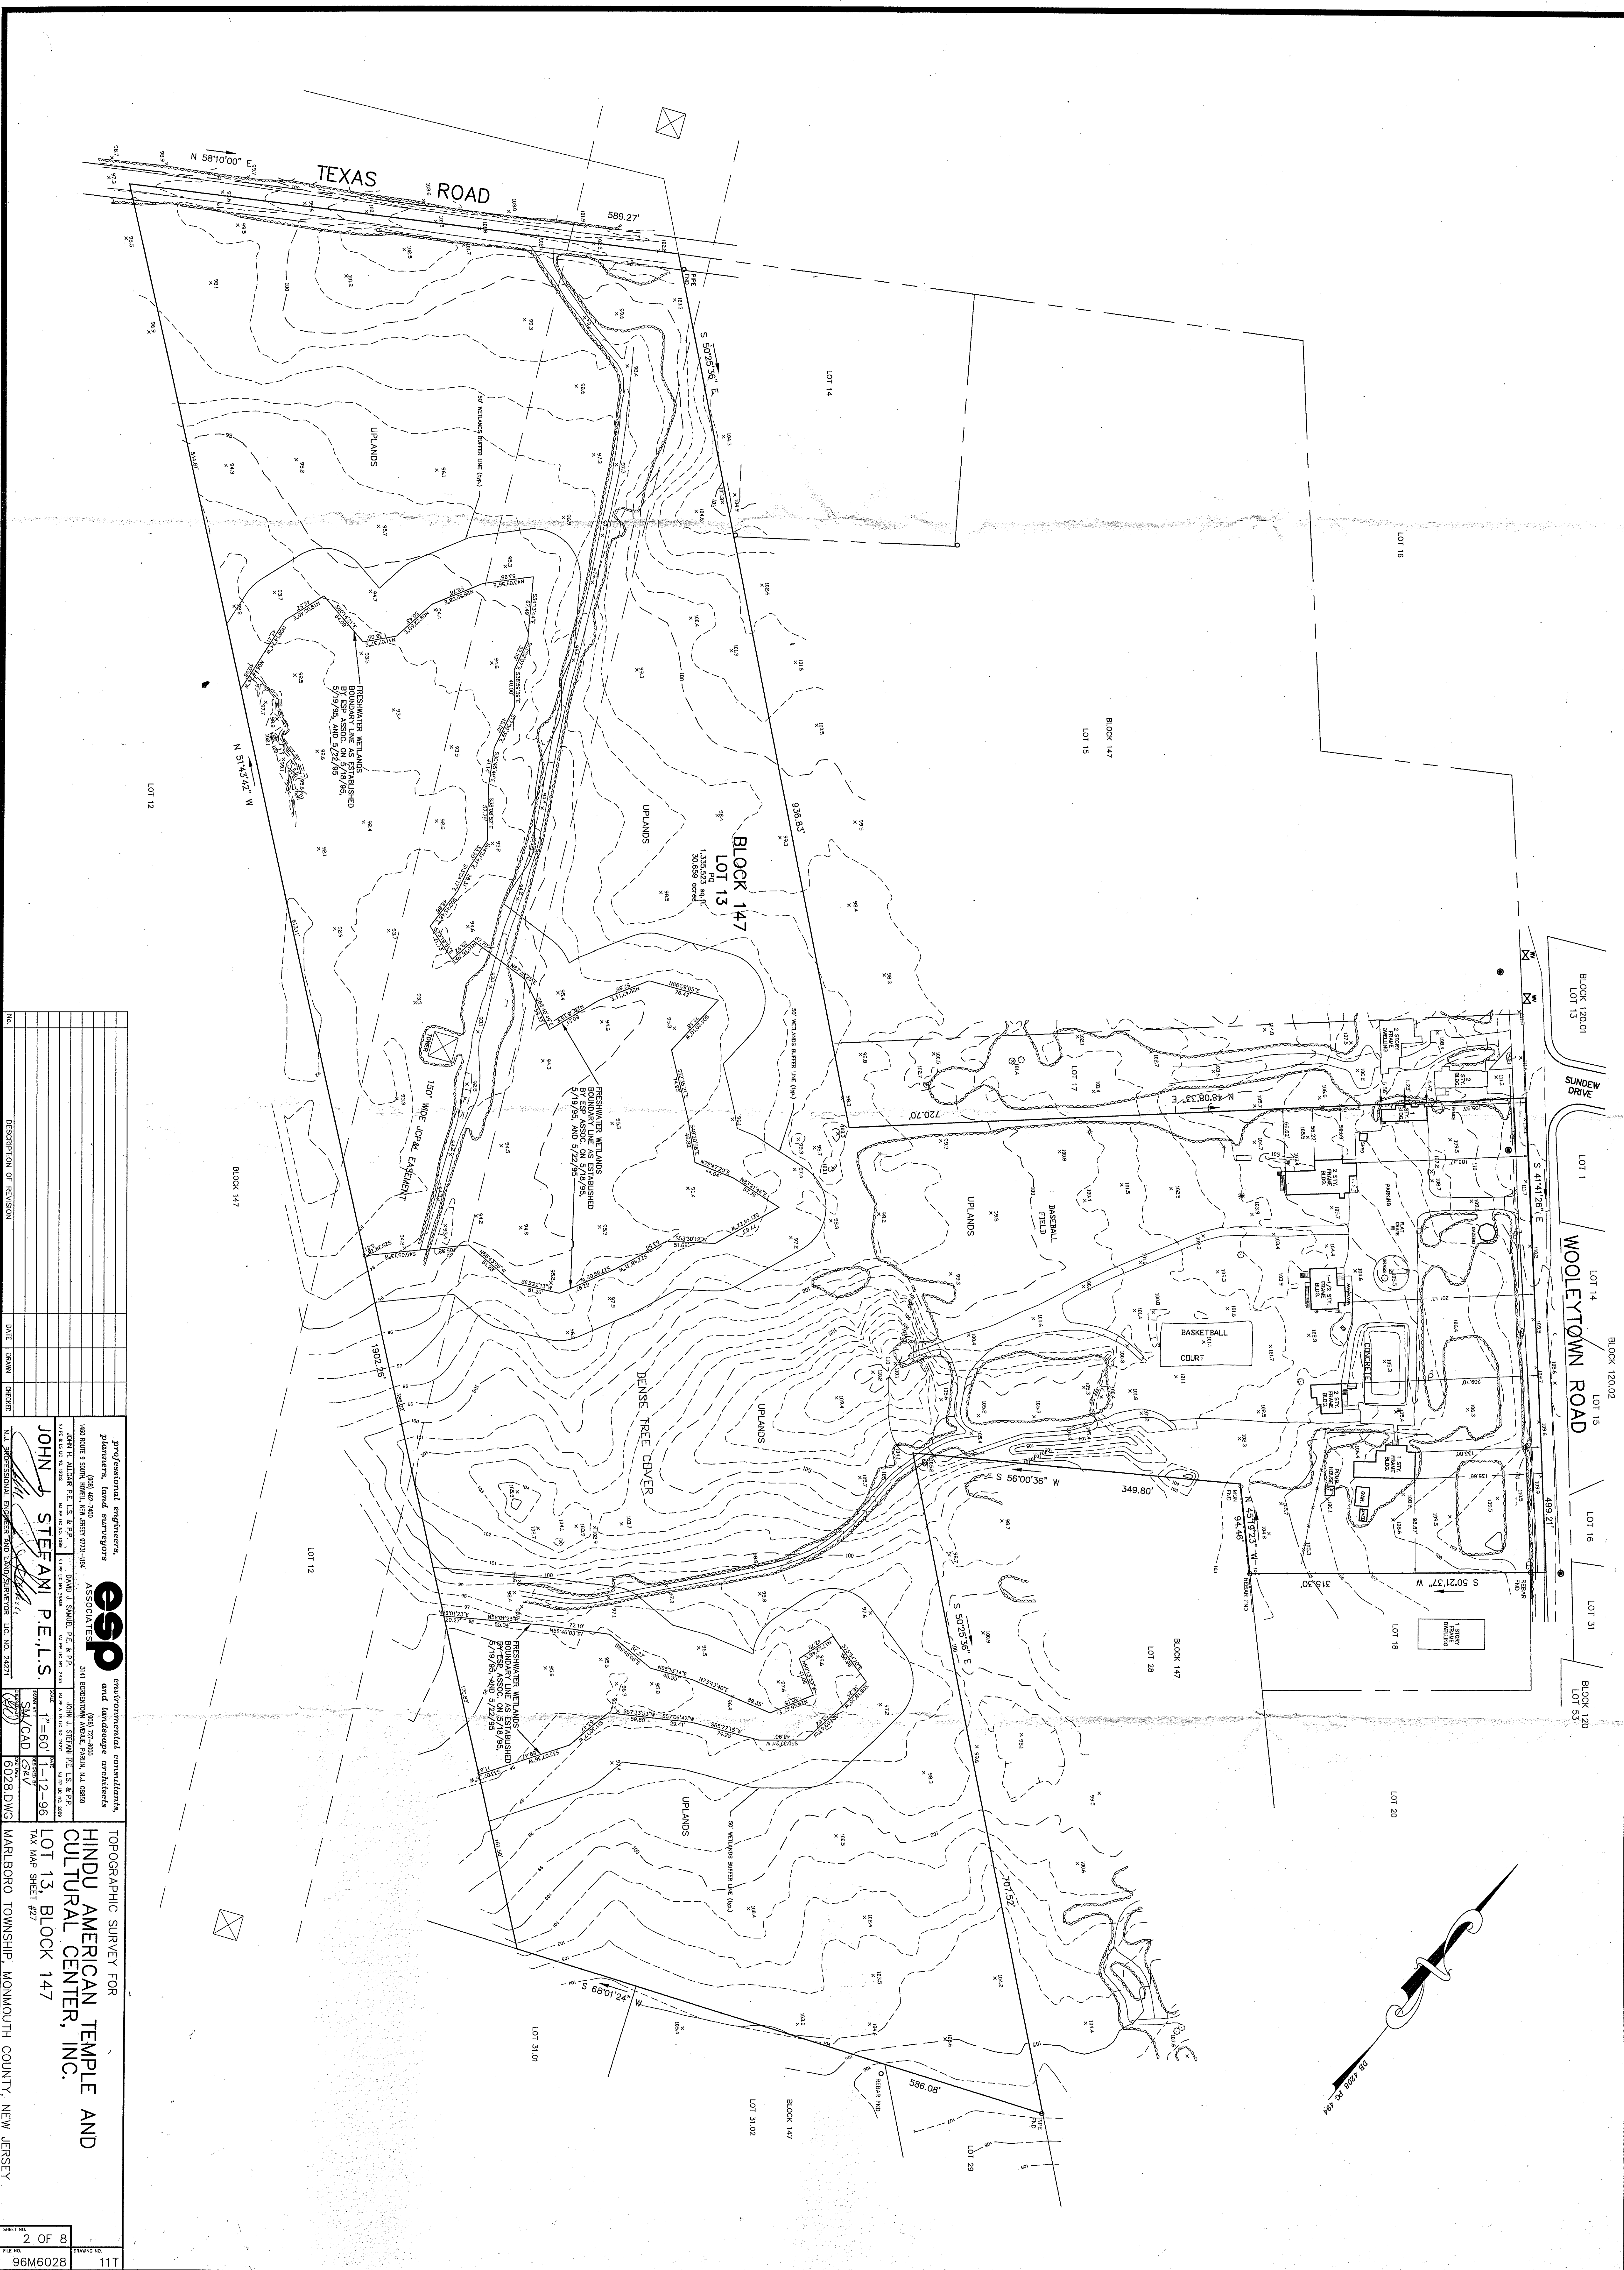






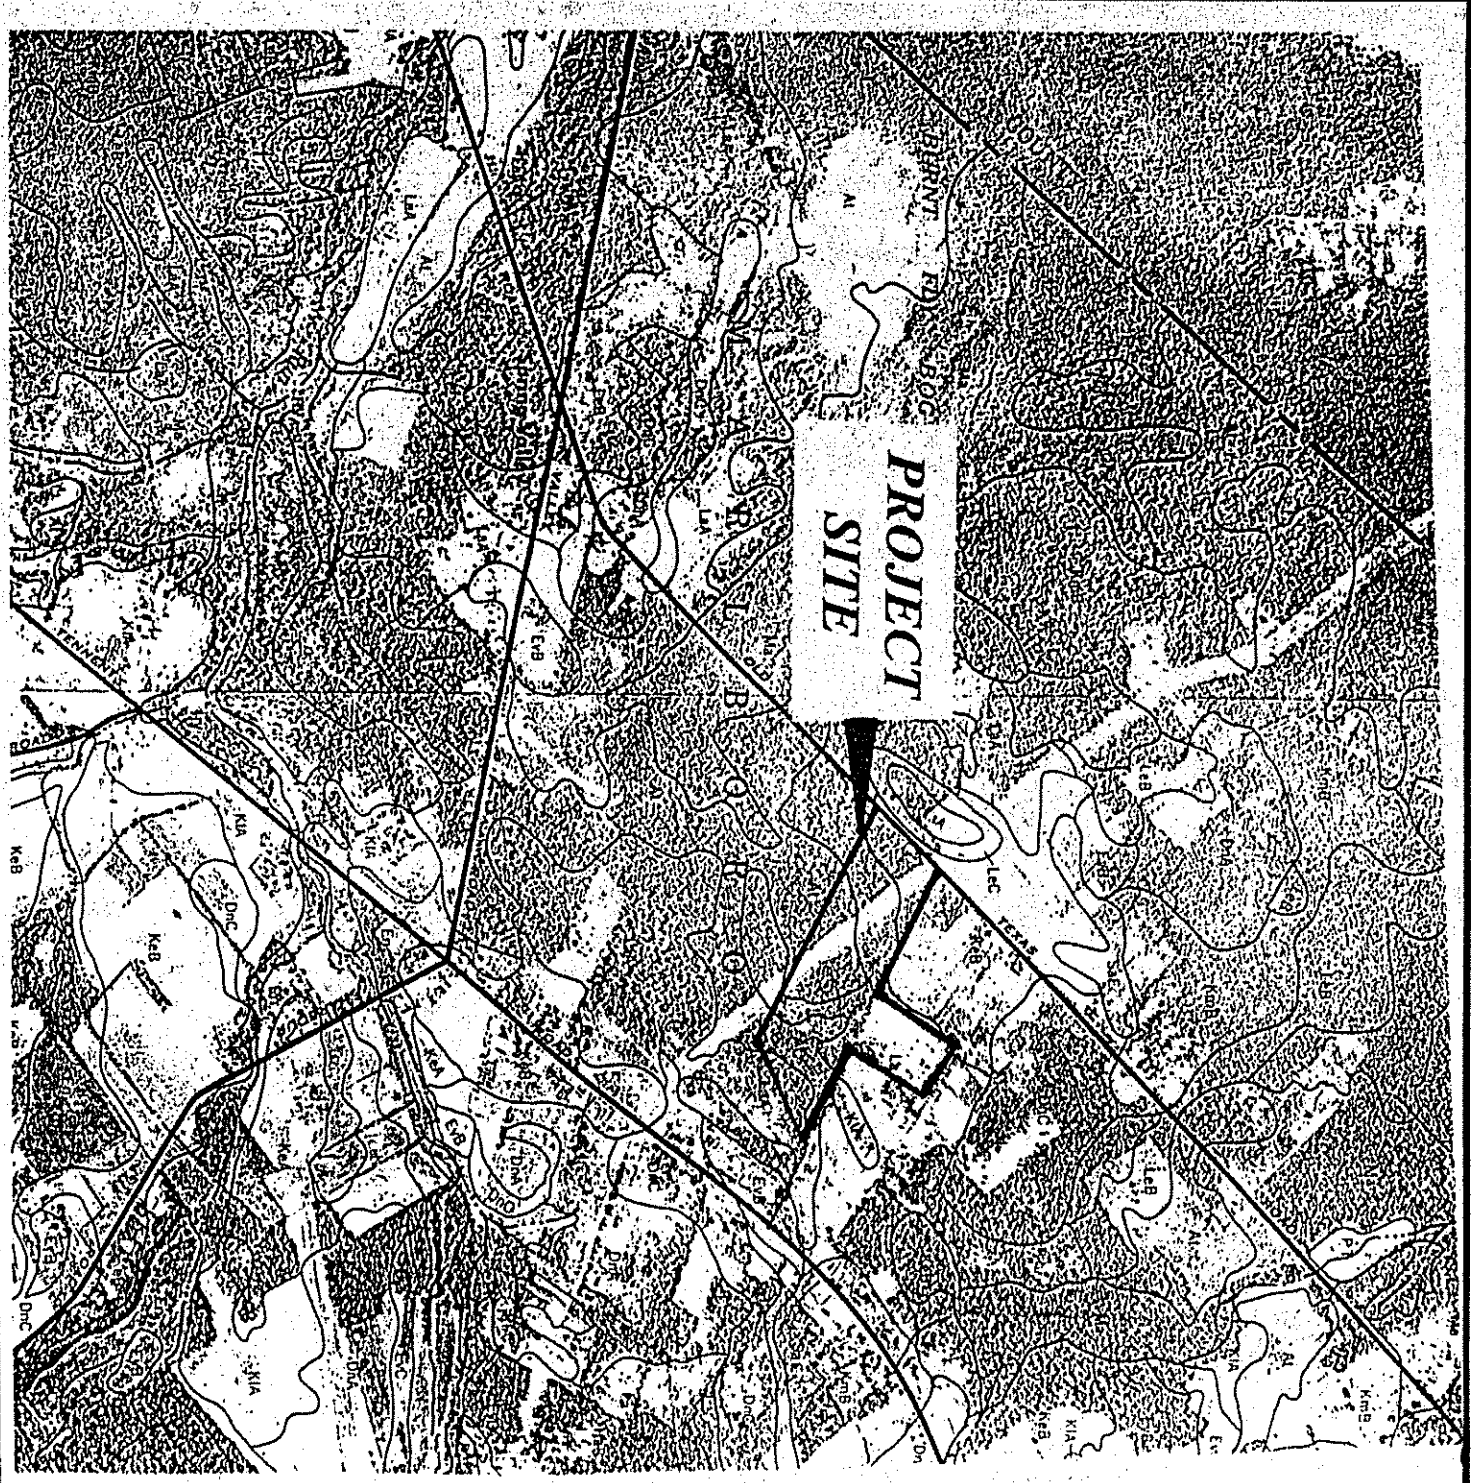

PROJECT SITE
MAP
SCALE: 1"=1320'



2. DEMOLISH BUILDINGS AND STABILIZE DISTURBED AREA, 1 WEEK.
3. CLEAR AREAS TO BE DISTURBED AND PROVIDE TEMPORARY STABILIZATION IN ACCORDANCE WITH SOIL EROSION AND SEDIMENTATION CONTROL STANDARDS. INSTALL WATER SERVICES, 1 WEEK.
4. CONSTRUCT CURBING AND INSTALL STABILIZED BASE IN PARKINSONIA AREAS, 2 WEEKS.
5. CONSTRUCT INDIVIDUAL SUBSURFACE DISPOSAL SYSTEM, 2 WEEKS.
6. PROVIDE PERMANENT STABILIZATION AND INSTALL LANDSCAPING MATERIAL, 1 MONTH.
7. REMOVE TEMPORARY SOIL EROSION MEASURES, 1 WEEK.

THIS PLAN TO BE USED FOR
SOIL EROSION AND SEDIMENT
CONTROL PURPOSES ONLY.

SOIL EROSION AND SEDIMENT CONTROL PLAN FOR
HINDU AMERICAN TEMPLE AND
CULTURAL CENTER, INC.

1. THE LANDSCAPE CONTRACTOR SHALL FURNISH ALL PLANT MATERIAL AND INSTALLATION AS INDICATED, INCLUDING ALL LABOR, MATERIALS, EQUIPMENT, INCIDENTALS (INCLUDING WATERING) AND CLEAN-UP.

-
- Woolleytown Road
- Block 447
Lot 28
- Baseball Field
- Basketball Court
- Proposed 103.8 Cultural Center
GFA = 2159 sq. ft.
- Proposed 103.9 Prayer Center
GFA = 1,369 sq. ft.
- Proposed 103.7 House
- 2 Storey Frame Dwelling
- Sty. Bldg.
- Parking
- Lot 15
- Lot 16
TREE REMOVAL/REPLACEMENT INFORMATION			
KEY	EXISTING TREES TO BE REMOVED		DESCRIPTION
	QUANTITY	SIZE (D.B.H.)	
BLC	1	9"	BLACK CHERRY
	1	11"	B. C.
	1	16"	B. C.
BOK	2	8"	BLACK OAK
NWM	1	18"	NORWAY MAPLE
ROK	2	10"	RED OAK
	1	14"	R. O.
	1	18"	R. O.
SAS	2	8"	SHADYBARK
	1	11"	SHADYBARK
WOK	2	11"	WHITE OAK
	1	14"	W. O.
	2		
23	TOTAL TREES TO BE REMOVED		
	TOTAL TREES TO BE INSTALLED		
ALL TREE LOCATIONS ARE BASED ON VISUAL OBSERVATION			



<u>PLANT LIST</u>					
Key	Qty	Botanical Name	Common Name	Size	Remarks



THIS PLAN TO BE USED FOR LANDSCAPING ONLY.

[illegible]

NEW JERSEY CERTIFIED LANDSCAPE ARCHITECT, A.S.L.
JEFFREY D. NAGLE, C.L.A.
CERT. AS00665

JOHN H. MULLGAR P.E., L.S. & P.P.	NO. PP. UC. NO. 2543
DAVID J. SAMUEL P.E. & P.P.	NO. PP. UC. NO. 2435
JOHN J. STEFANI P.E., L.S.	NO. PP. UC. NO. 2403
NO. PE. L.S. UC. NO. 2502	NO. PP. UC. NO. 2502

DATE	1-12-91
SCALE	1"=30'
DRAWN BY	CIVIL
DESIGNED BY	IN

LOT 13, BLOCK 147
TAX MAP SHEET #27

5 OF 8
6M602


CONSTRUCTION LEGEND

- 




- LUMINAIRE SYMBOL KEY
- PROPOSED DOUBLE POLE MOUNTED 250 WATT LUMINAIRE
- PROPOSED SINGLE POLE MOUNTED 250 WATT LUMINAIRE
(WITH PROPOSED HOUSESIDE SHIELD)
- PROPOSED SINGLE POLE MOUNTED 150 WATT LUMINAIRE
- NOTE: SEE PLAN FOR PROPOSED DISTRIBUTION TYPE

ISO POINT BY POINT SUMMARY REPORT NO. 21396-A (11/2/20)
MINIMUM F.C. = 0.29 (SEE PLAN FOR LOCATION)
AVERAGE F.C. = 2.50
ALL FOOTCANDLES ARE MAINTAINED.

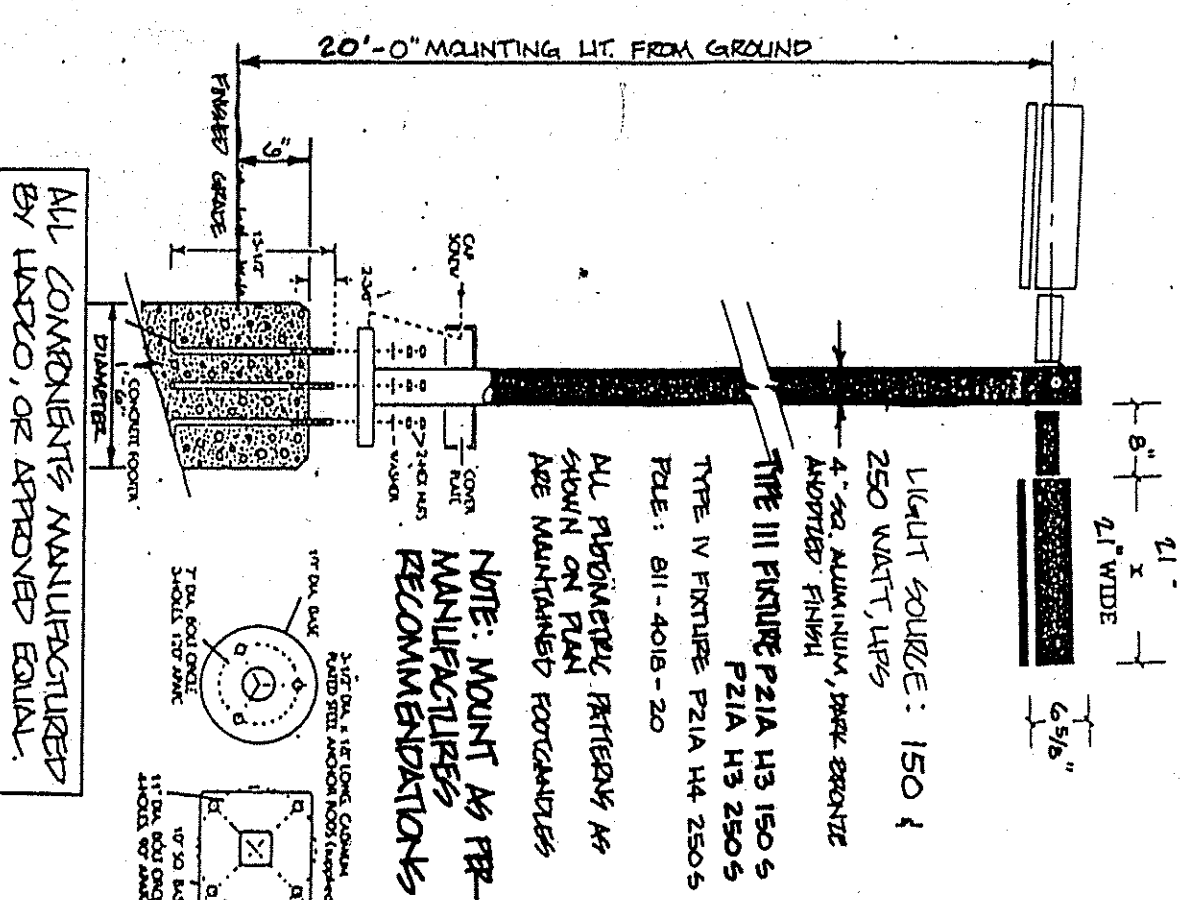

POST MOUNTED LUMINAIRE
NOT TO SCALE

**Micro Architectural
FloodLyte: WBM1**

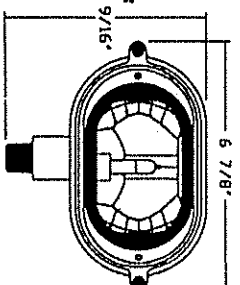


PHOTOMETRIC DATA





SIGN LIGHTING DETAIL

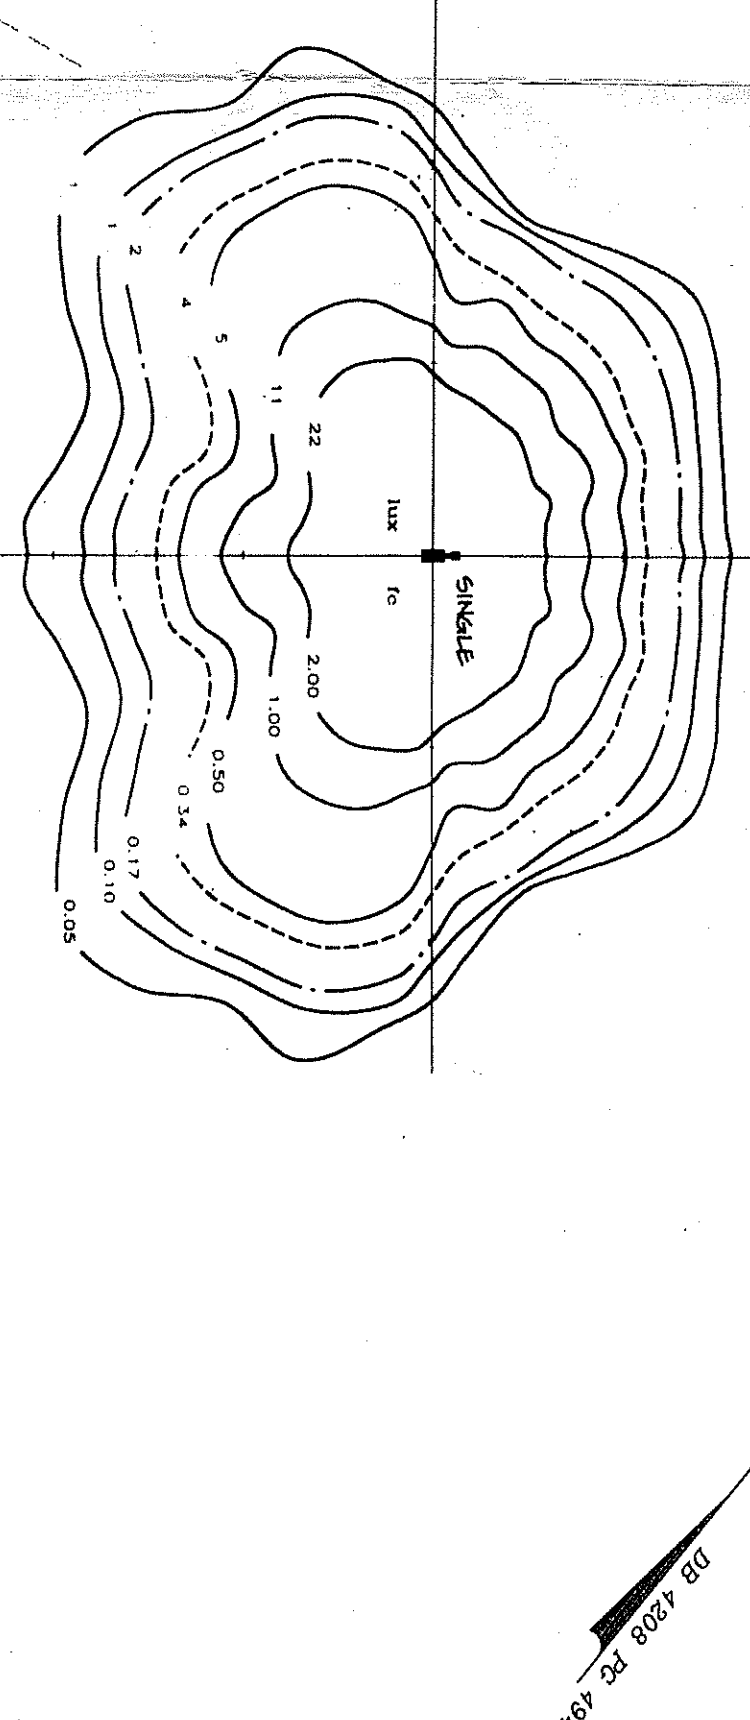

PHOTOMETRIC TEST NO.: ERL 2414 QUANTITY: 2



DISTRIBUTION TYPE	TYPE III
SCALE	1"=30'
LAMP TYPE	CLEAR HPS
WATT/LUMENS	150/16000
MOUNTING HEIGHT	20'

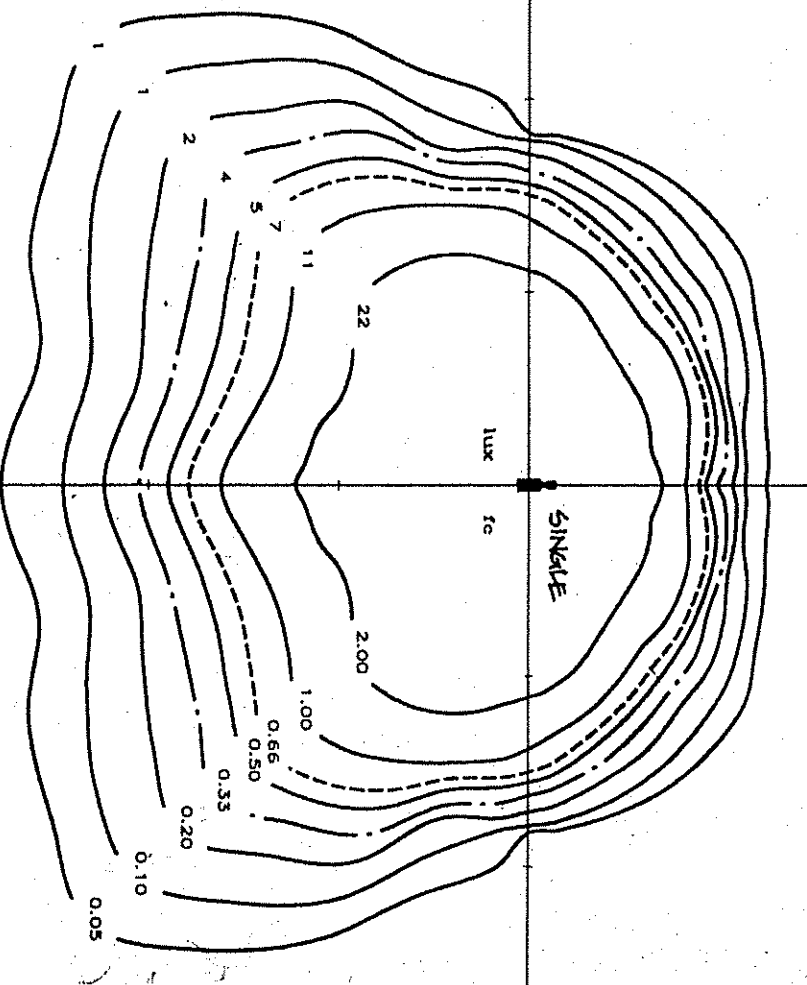

PHOTOMETRIC TEST NO: LRL 185-1C
QUANTITY: 1
FOR MAINTAINED FOOTCANDLES APPX A 0.8 MULTIPLIER
P21A H4 2505

DISTRIBUTION TYPE	TYPE IV
SCALE	1"-30'
LAMP TYPE	CLEAR HPS
WATT/LUMENS	250/27500
MOUNTING HEIGHT	20'

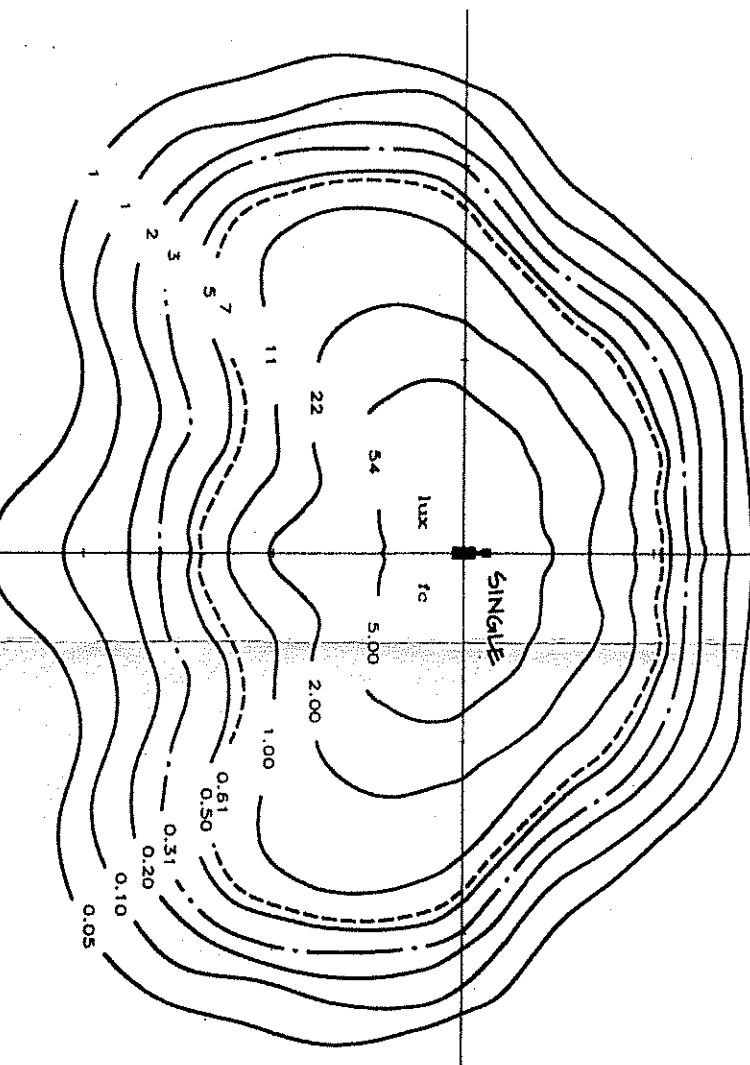


PHOTOMETRIC TEST NO: ERL 3446

QUANTITY: 2


DISTRIBUTION TYPE	TYPE III
SCALE	1"=30'
LAMP TYPE	CLEAR HPS
WATT/LUMENS	250/27500
MOUNTING HEIGHT	20'

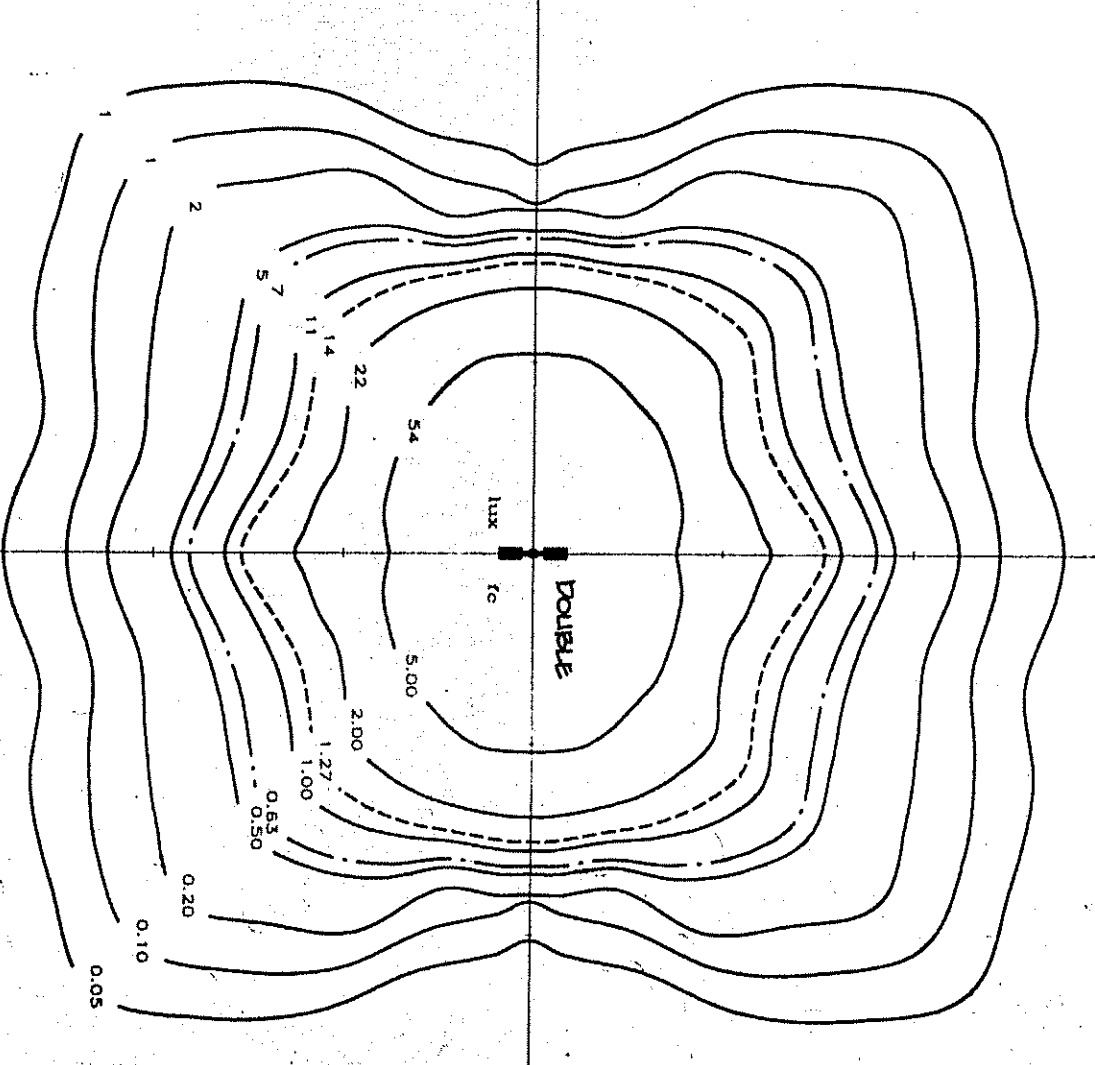

PHOTOMETRIC TEST NO: LRL 185-1C QUANTITY: 2
P214 HQ 2505

DISTRIBUTION TYPE	TYPE IV
SCALE	1"=30'
LAMP TYPE	CLEAR HPS
WATT/LUMENS	250/27500
MOUNTING HEIGHT	20'

THIS PLAN TO BE USED FOR LIGHTING PURPOSES ONLY

HINDU AMERICAN TEMPLE AND
CULTURAL CENTER, INC.

LOT 13, BLOCK 147

MARLBORO TOWNSHIP, MONMOUTH COUNTY, NEW JERSEY

6 OF 8	
FILE NO. 96M6028	DRAWING NO. 15T

