


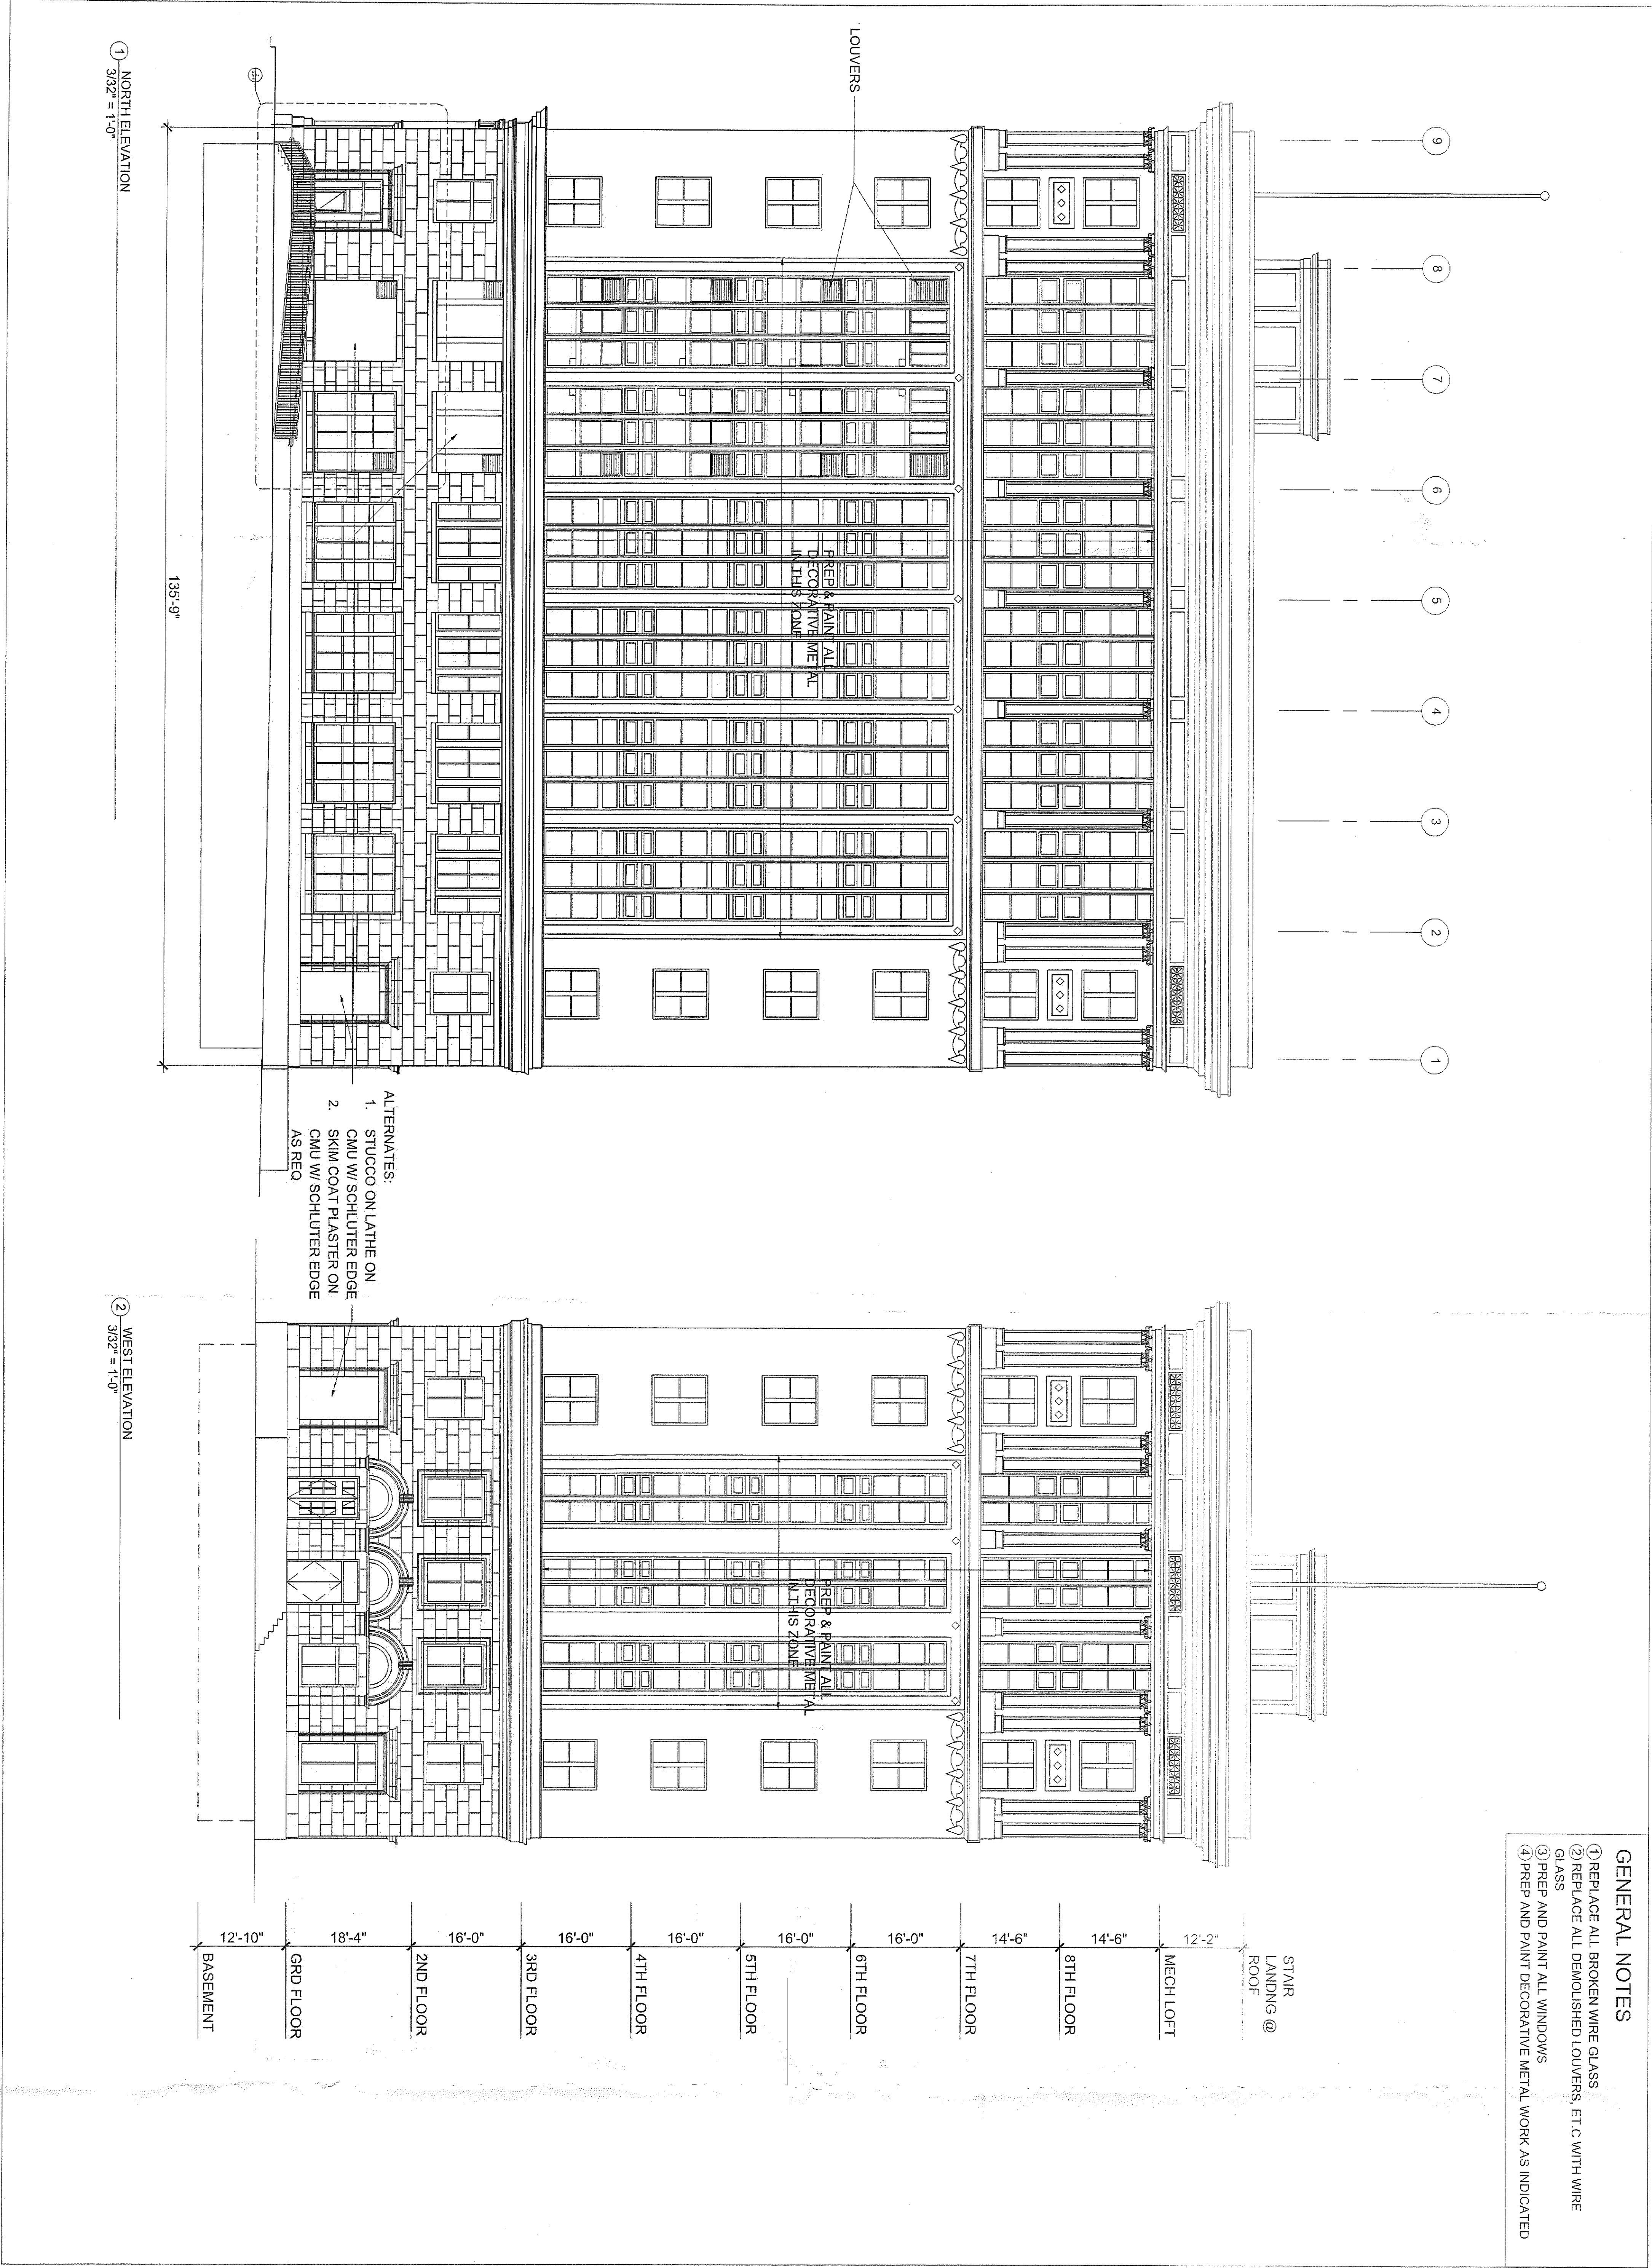

MY Arch

PROJECT TITLE

THE VICTOR TALKING MACHINE
301 NORTH FRONT STREET
CAMDEN, NJ 08102


CLIENT
MILLENNIAL PLACE
2505 STATE ROAD
BENSALEM, PA 19020
215-663-3400

ASSOCIATE ARCHITECT
KITCHEN AND ASSOCIATES
2505 STATE ROAD
COLLINGSWOOD, NJ 08107
215-451-1830

REGISTERED ARCHITECT
CONORR ENGINEERING, INC.
2020 MARKET STREET
PHILADELPHIA, PA 19104
215-382-1011

NY ARCHITECTURE, 20 SOUTH STREET, SUITE 200, PHILADELPHIA, PA 19102 215-6418-3238

Michael R. Yierberg
NJ# 214101754100

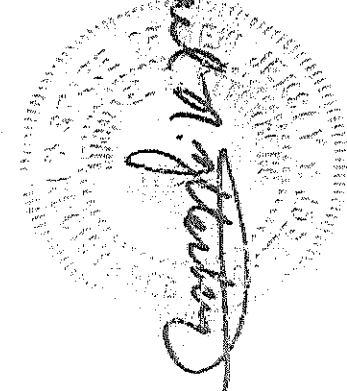


PROJECT NO. 17001
DATE 2018.08.24
SCALE 3/32" = 1'-0"
ELEVATION DWG.
DRAWN BY RENAISSANCE
ALP
CHECKED BY MAY
DATE 2018.12.14
PERMIT DRAWINGS

SHEET TITLE
NEW NORTH AND WEST
ELEVATION

SHEET NO.


A201

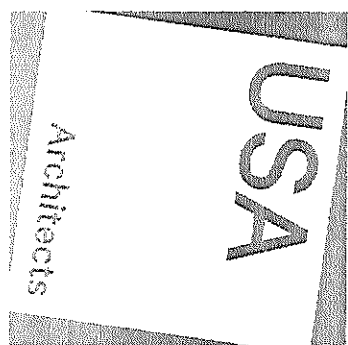

100 W. Oxford Street
Suite E-1500
Philadelphia, PA 19122
t 215.710.3835
f 908.722.7201

usaarchitects.com

Paul R. Smith, AIA
Principal
Sara M. Smith, AIA
Principal

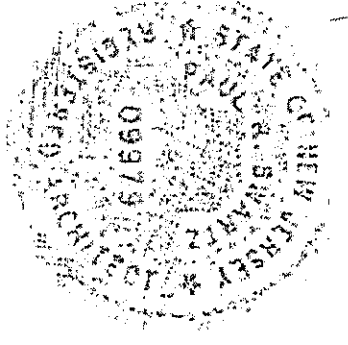

ALTERATIONS
AT
VICTOR BUILDING
FOR
EMR

201 NORTH FRONT STREET
CAMDEN, NEW JERSEY

ELEVATIONS

Drawing Title

1	1-32-19	ADDENDUM #1
Rev	Date	Drawn & Checked

Scale	USA Project No.
Drawing Date	2018-101
2-11-18	Drawing No.
Author	Checker
Author	A-300



MY Arch

PROJECT TITLE
THE VICTOR ITALIAN WAGONE
601 BUELLING
201 NORTH FRONT STREET
CAMDEN, NJ 08102

CLIENT
MILLENNIAL PLACE
PARTNERSHIP
201 NORTH FRONT STREET
CAMDEN, NJ 08102
313-423-1210

ARCHITECT
NATIGREN AND ASSOCIATES
766 HADDON AVENUE
GUILDFORD, NJ 08048
609-451-1800


ARCHITECTS
CONCORD ENGINEERING, INC.
SOUTH STREET
SUITE 103
PHILADELPHIA, PA 19104
215-581-7401

MAP ARCHITECTURE 215 NORTH STREET, SUITE 206, PHILADELPHIA, PA 19102, 215-581-8123

Michael R. Yienberg
NJ# 21A101754100

PROJECT NO. 170101
ACQUIRED 2018 08 24
ELEVATION DWG 3/32"=1'-0"
DESIGNED BY ALP
NO. 125-19
DATE 2018 12 14


NEW SOUTH AND EAST
ELEVATION
A200

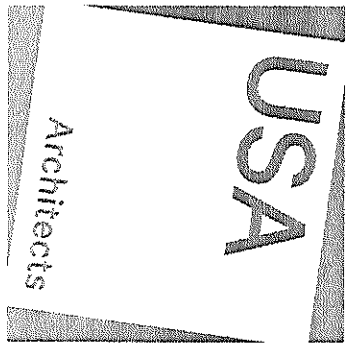

100 W. Oxford Street
Suite E-1500
Philadelphia, PA 19122
T 215.710.3835
F 908.722.7201

usaarchitects.com

Paul A. Sauter, AIA
Principal Architect
Susan M. Deibel, AIA
Principal Architect

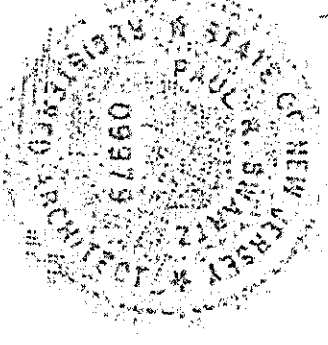

Signature & License No. A00979

No document is to be signed and stamped if USA Architects or the architect is not the author of the document.

ALTERATIONS

AT

VICTOR BUILDING

FOR


EMR

201 NORTH FRONT STREET
CAMDEN, NEW JERSEY

Drawing Title


ELEVATIONS

Scale
Drawing Date
2-11-18
Drawing No.
A-301
Author
Checker

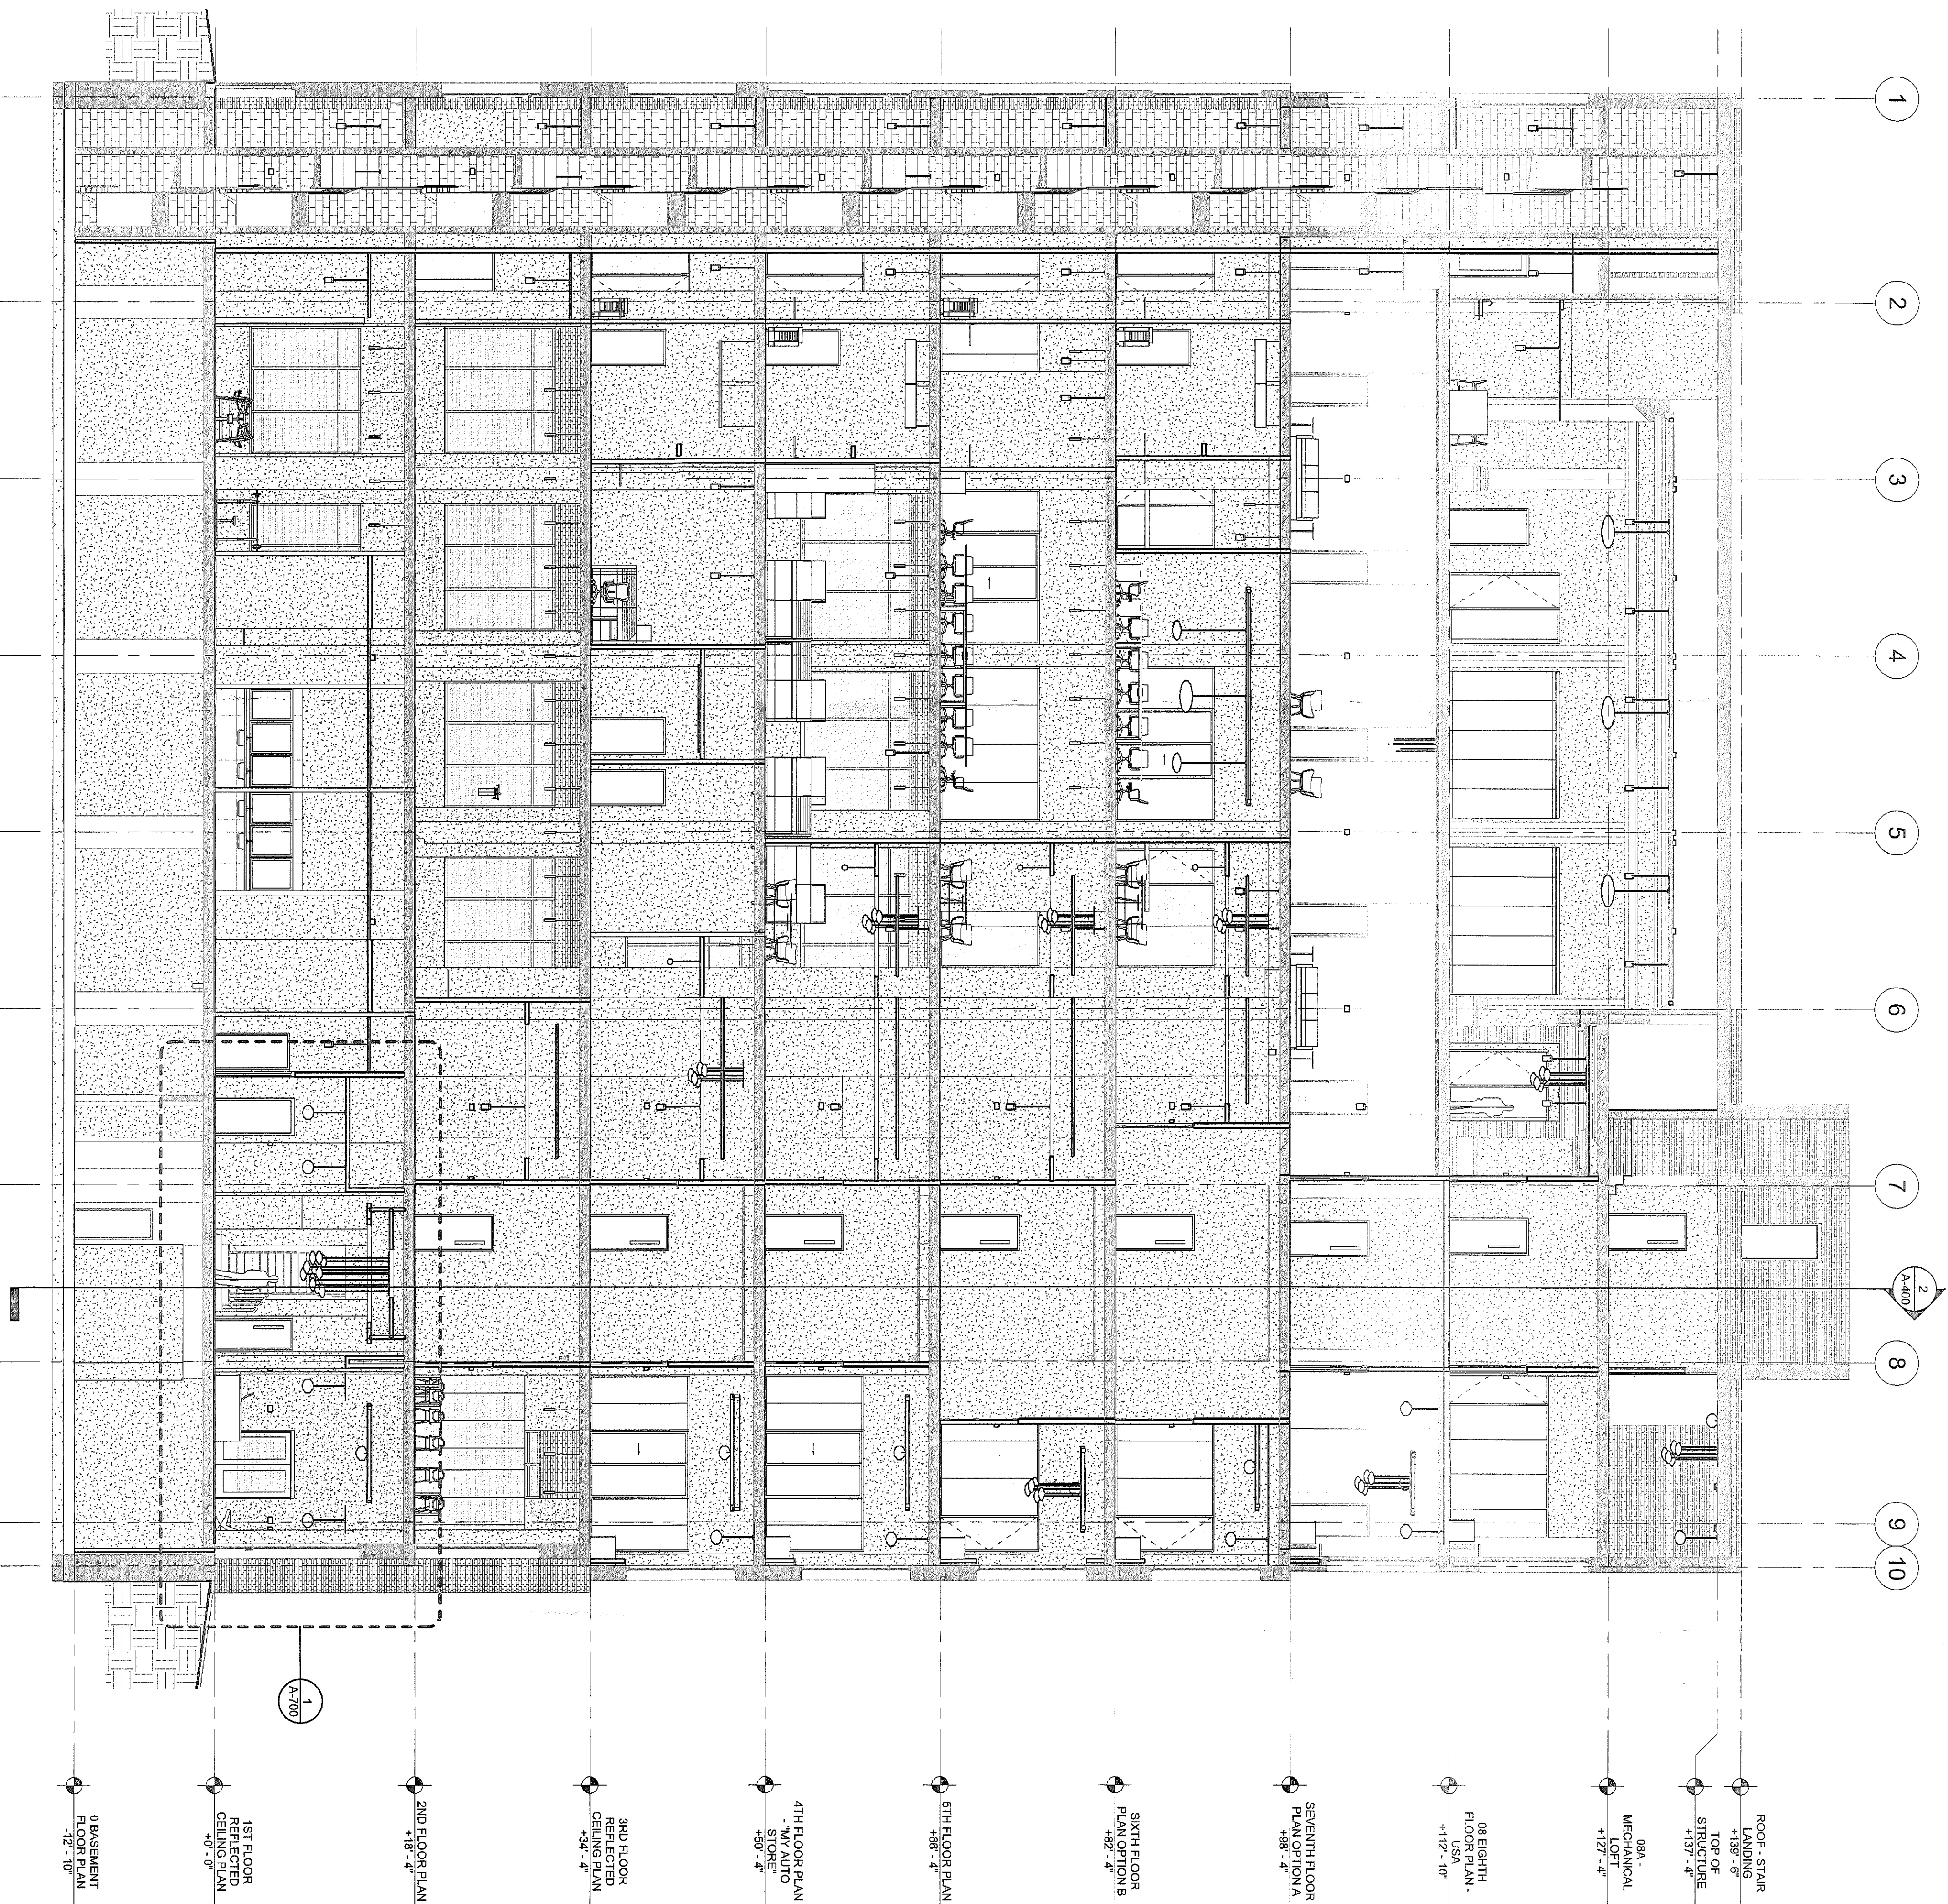


1 EAST-WEST BUILDING SECTION

SCALE: 1/8" = 1'-0"

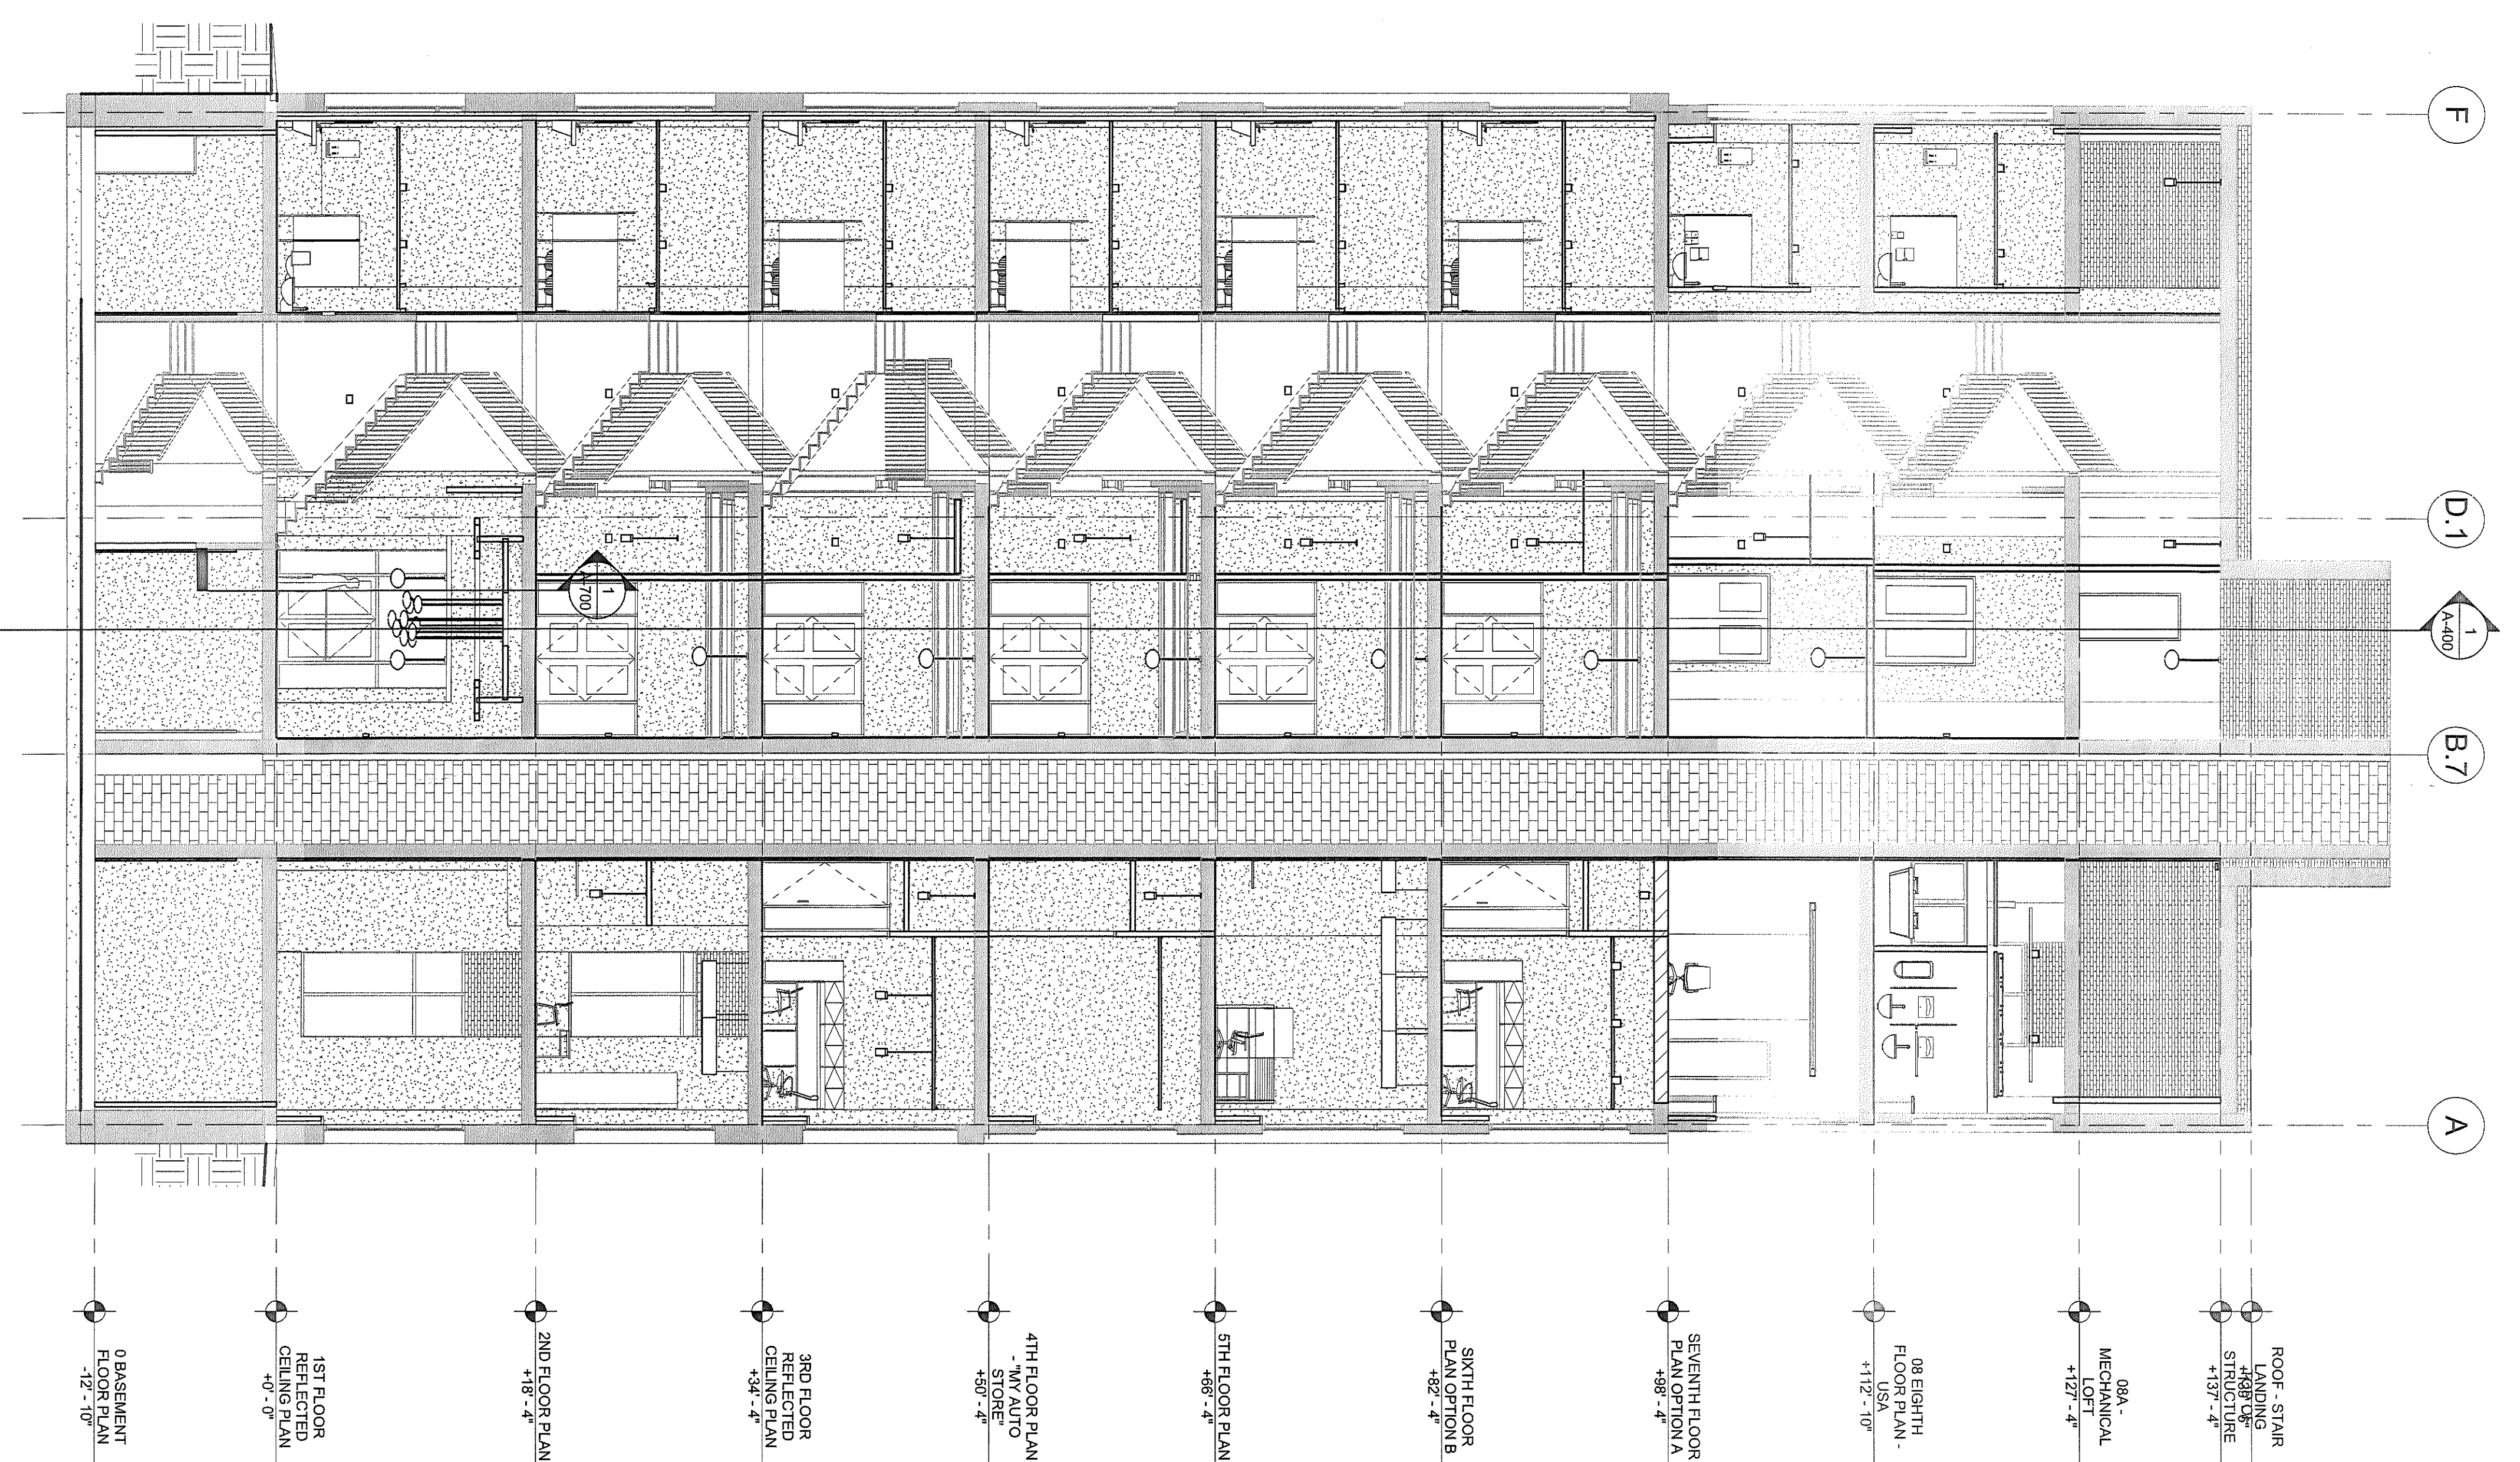

2 N-S BUILDING SECTION @ MAIN STAIR


SCALE: 1/8" = 1'-0"

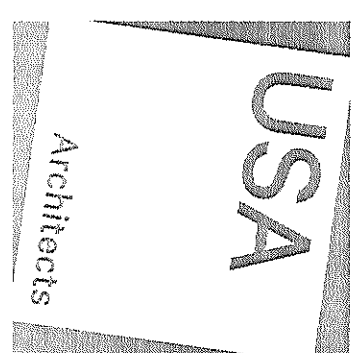

100 W. Oxford Street
Suite E-1500
Philadelphia, PA 19122
T 215.710.3835
F 908.722.7201

usaarchitects.com

Paul J. Sepp, AIA
Principal
Andrew T. Chastain, Jr., AIA
Michael A. Con, AIA
Susan M. Deibel, AIA

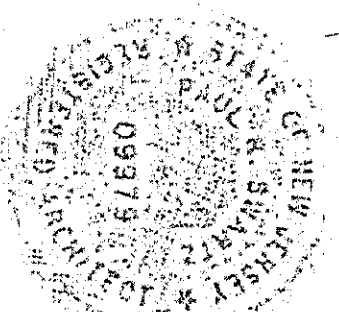

Signature & License No. 400979

This document is the property of Victor Building
It is to be used only for the project and site for which it was prepared
and shall not be reproduced without written permission.

ALTERATIONS

AT

VICTOR BUILDING

FOR

ENR

201 NORTH FRONT STREET
CAMDEN, NEW JERSEY

BUILDING
SECTIONS

Drawing Title

No. Date Issue or Revision

1 1-28-19 APPROXIMATE #1

2 2-11-18

3 2-11-18

25

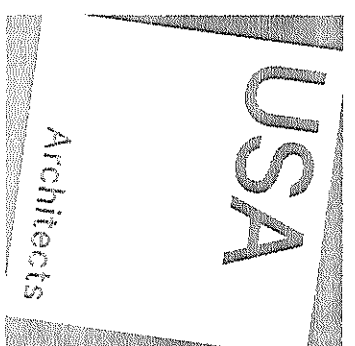


100 W. Oxford Street
Suite E-1500
Philadelphia, PA 19122
t 215.710.3835
f 908.722.7201

usaarchitects.com

Paul B. Sauer, AIA
Principal Architect
Susan M. Deibel, AIA
Project Architect

[Handwritten signature]

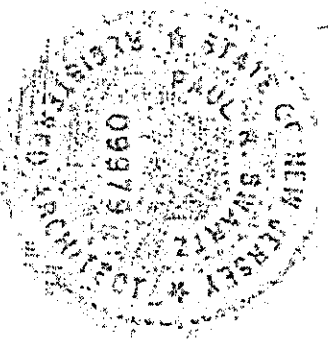

Signature & license No. A109579

This document is the property and copyright of USA Architects. It is to be used only for the project and site for which it was prepared.

ALTERATIONS

AT

VICTOR BUILDING

FOR

EMR

201 NORTH ROW STREET
CAMDEN, NEW JERSEY

No.	Date	Revised By	Revised For
1	1-25-19	ADDENDUM #1	Issued for Review


Drawing Title

1ST + 2ND FLOOR
FURNITURE PLAN


Scale: 1/8" = 1'-0"

Drawing No. 2018-101

Author: A-851

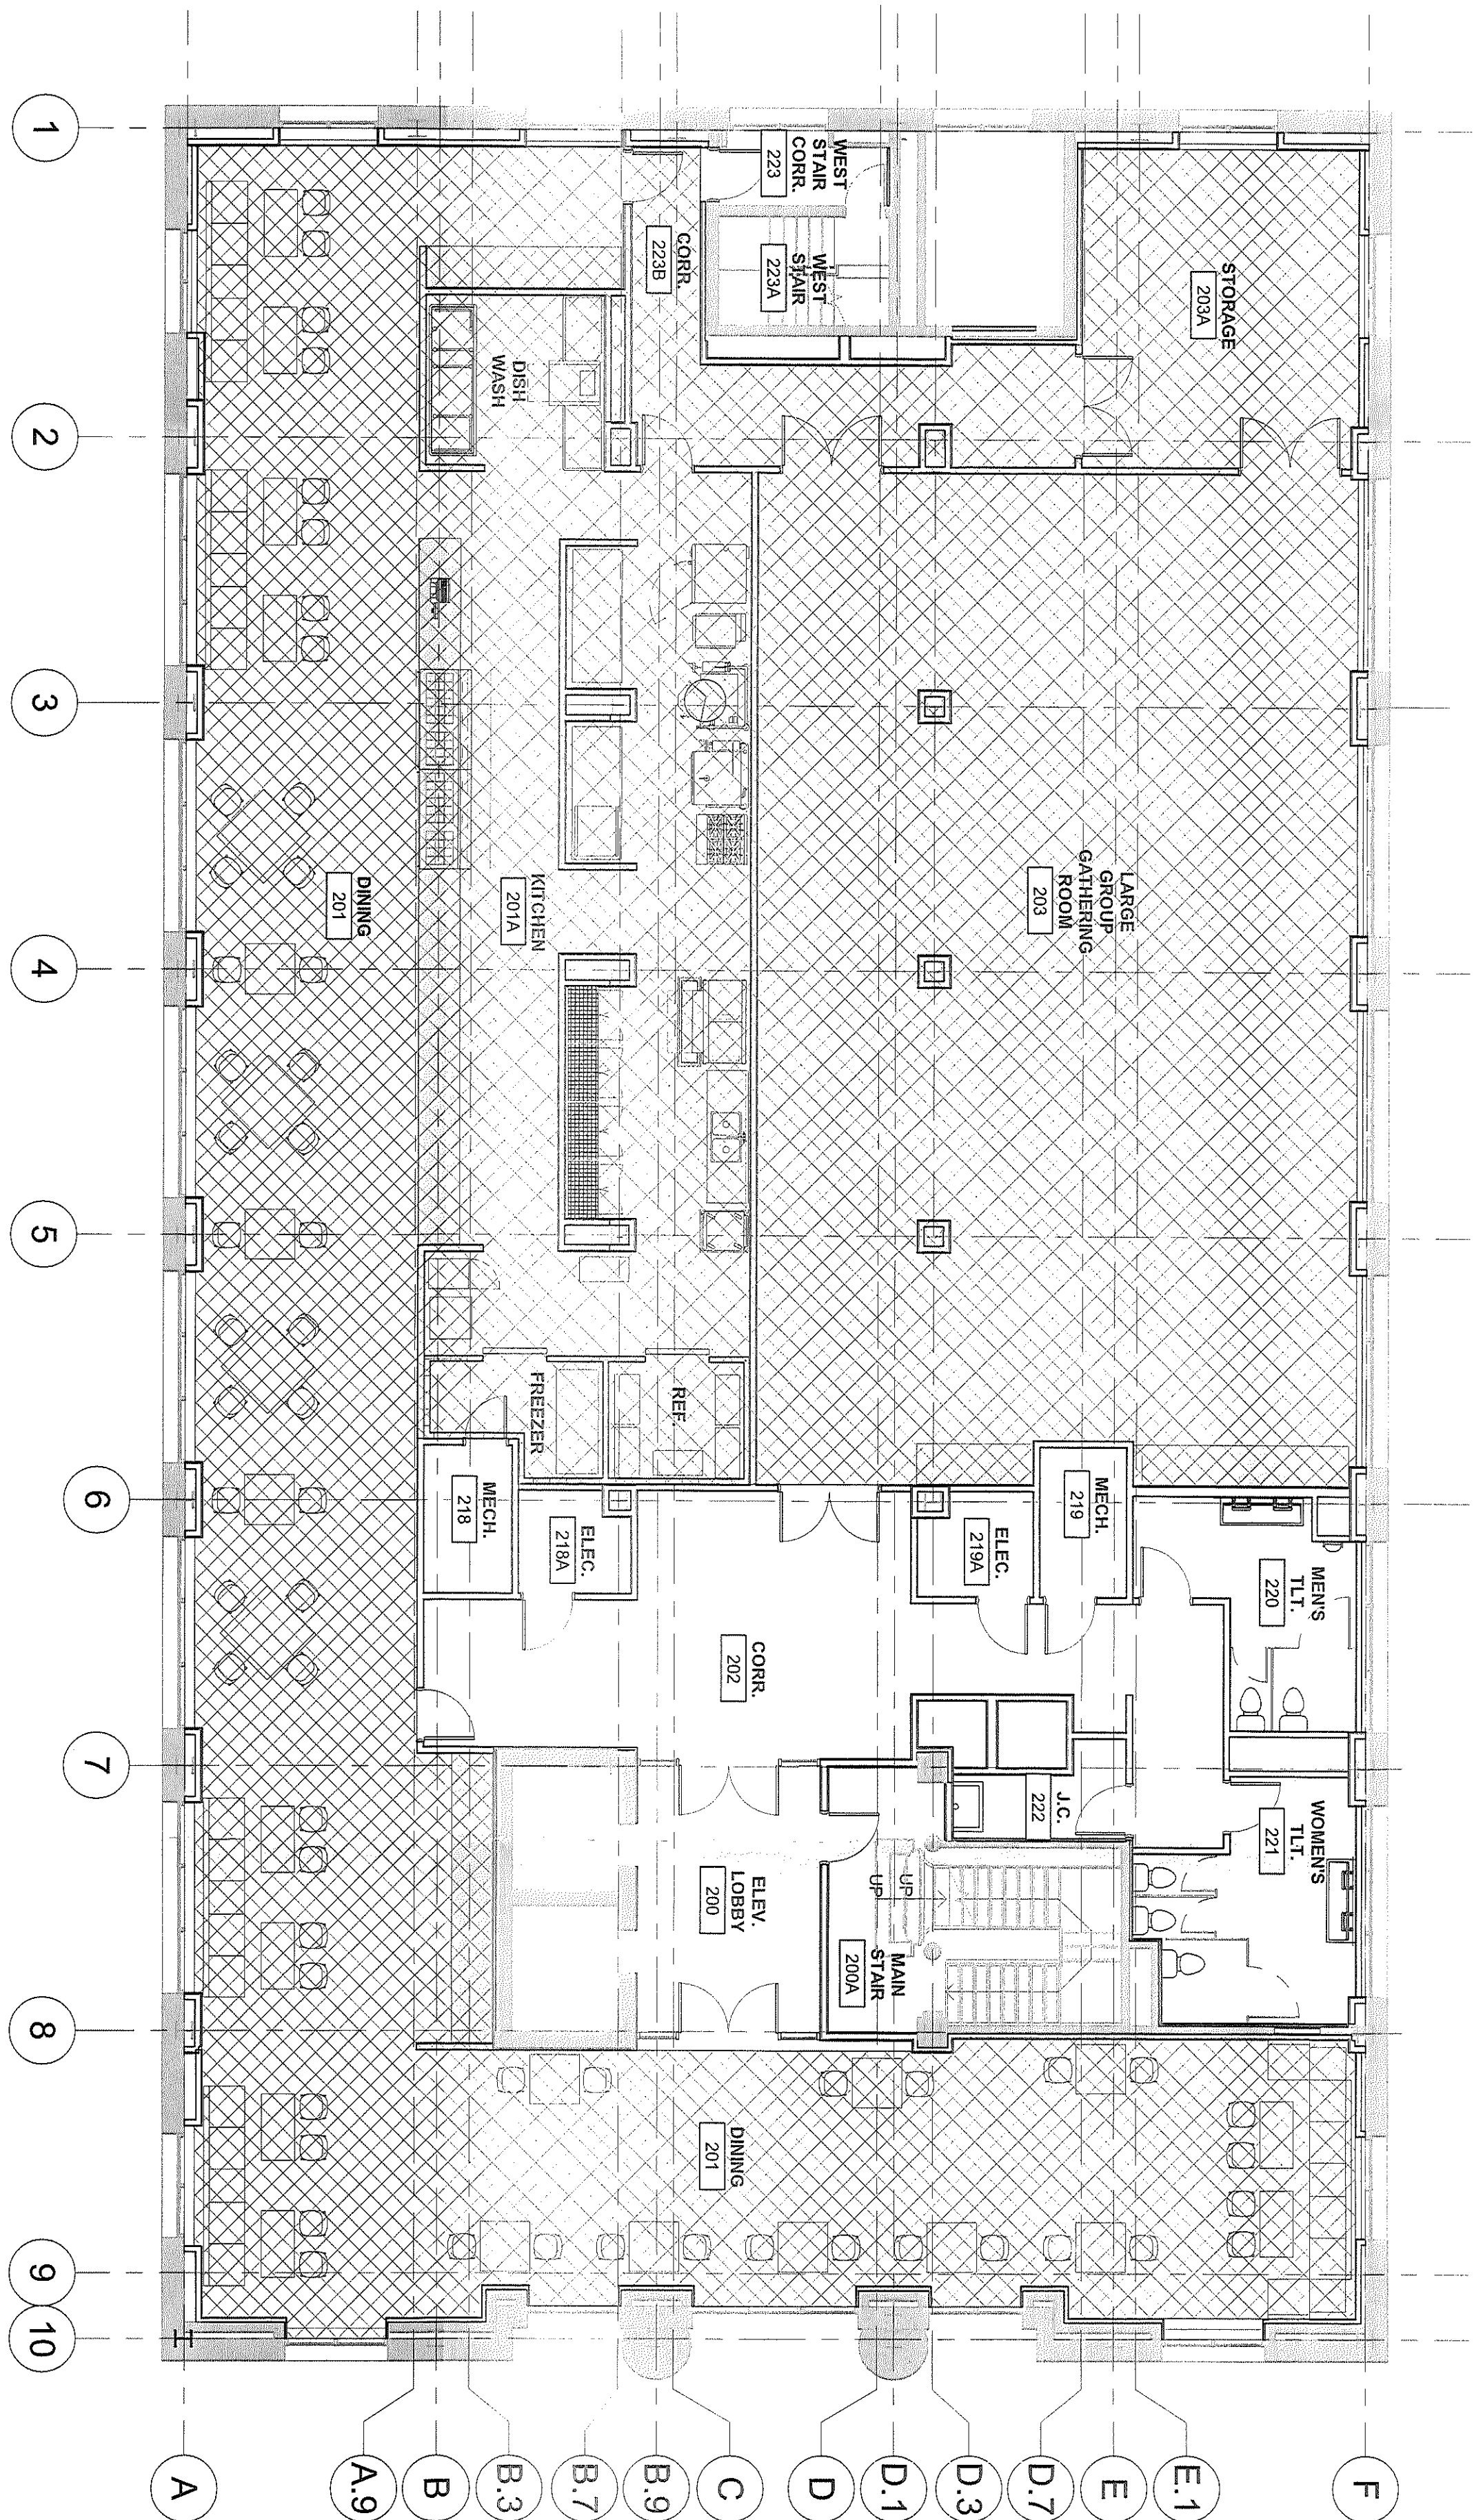

2 2ND FLOOR FURNITURE PLAN - FOR REFERENCE ONLY
SCALE: 1/8" = 1'-0"

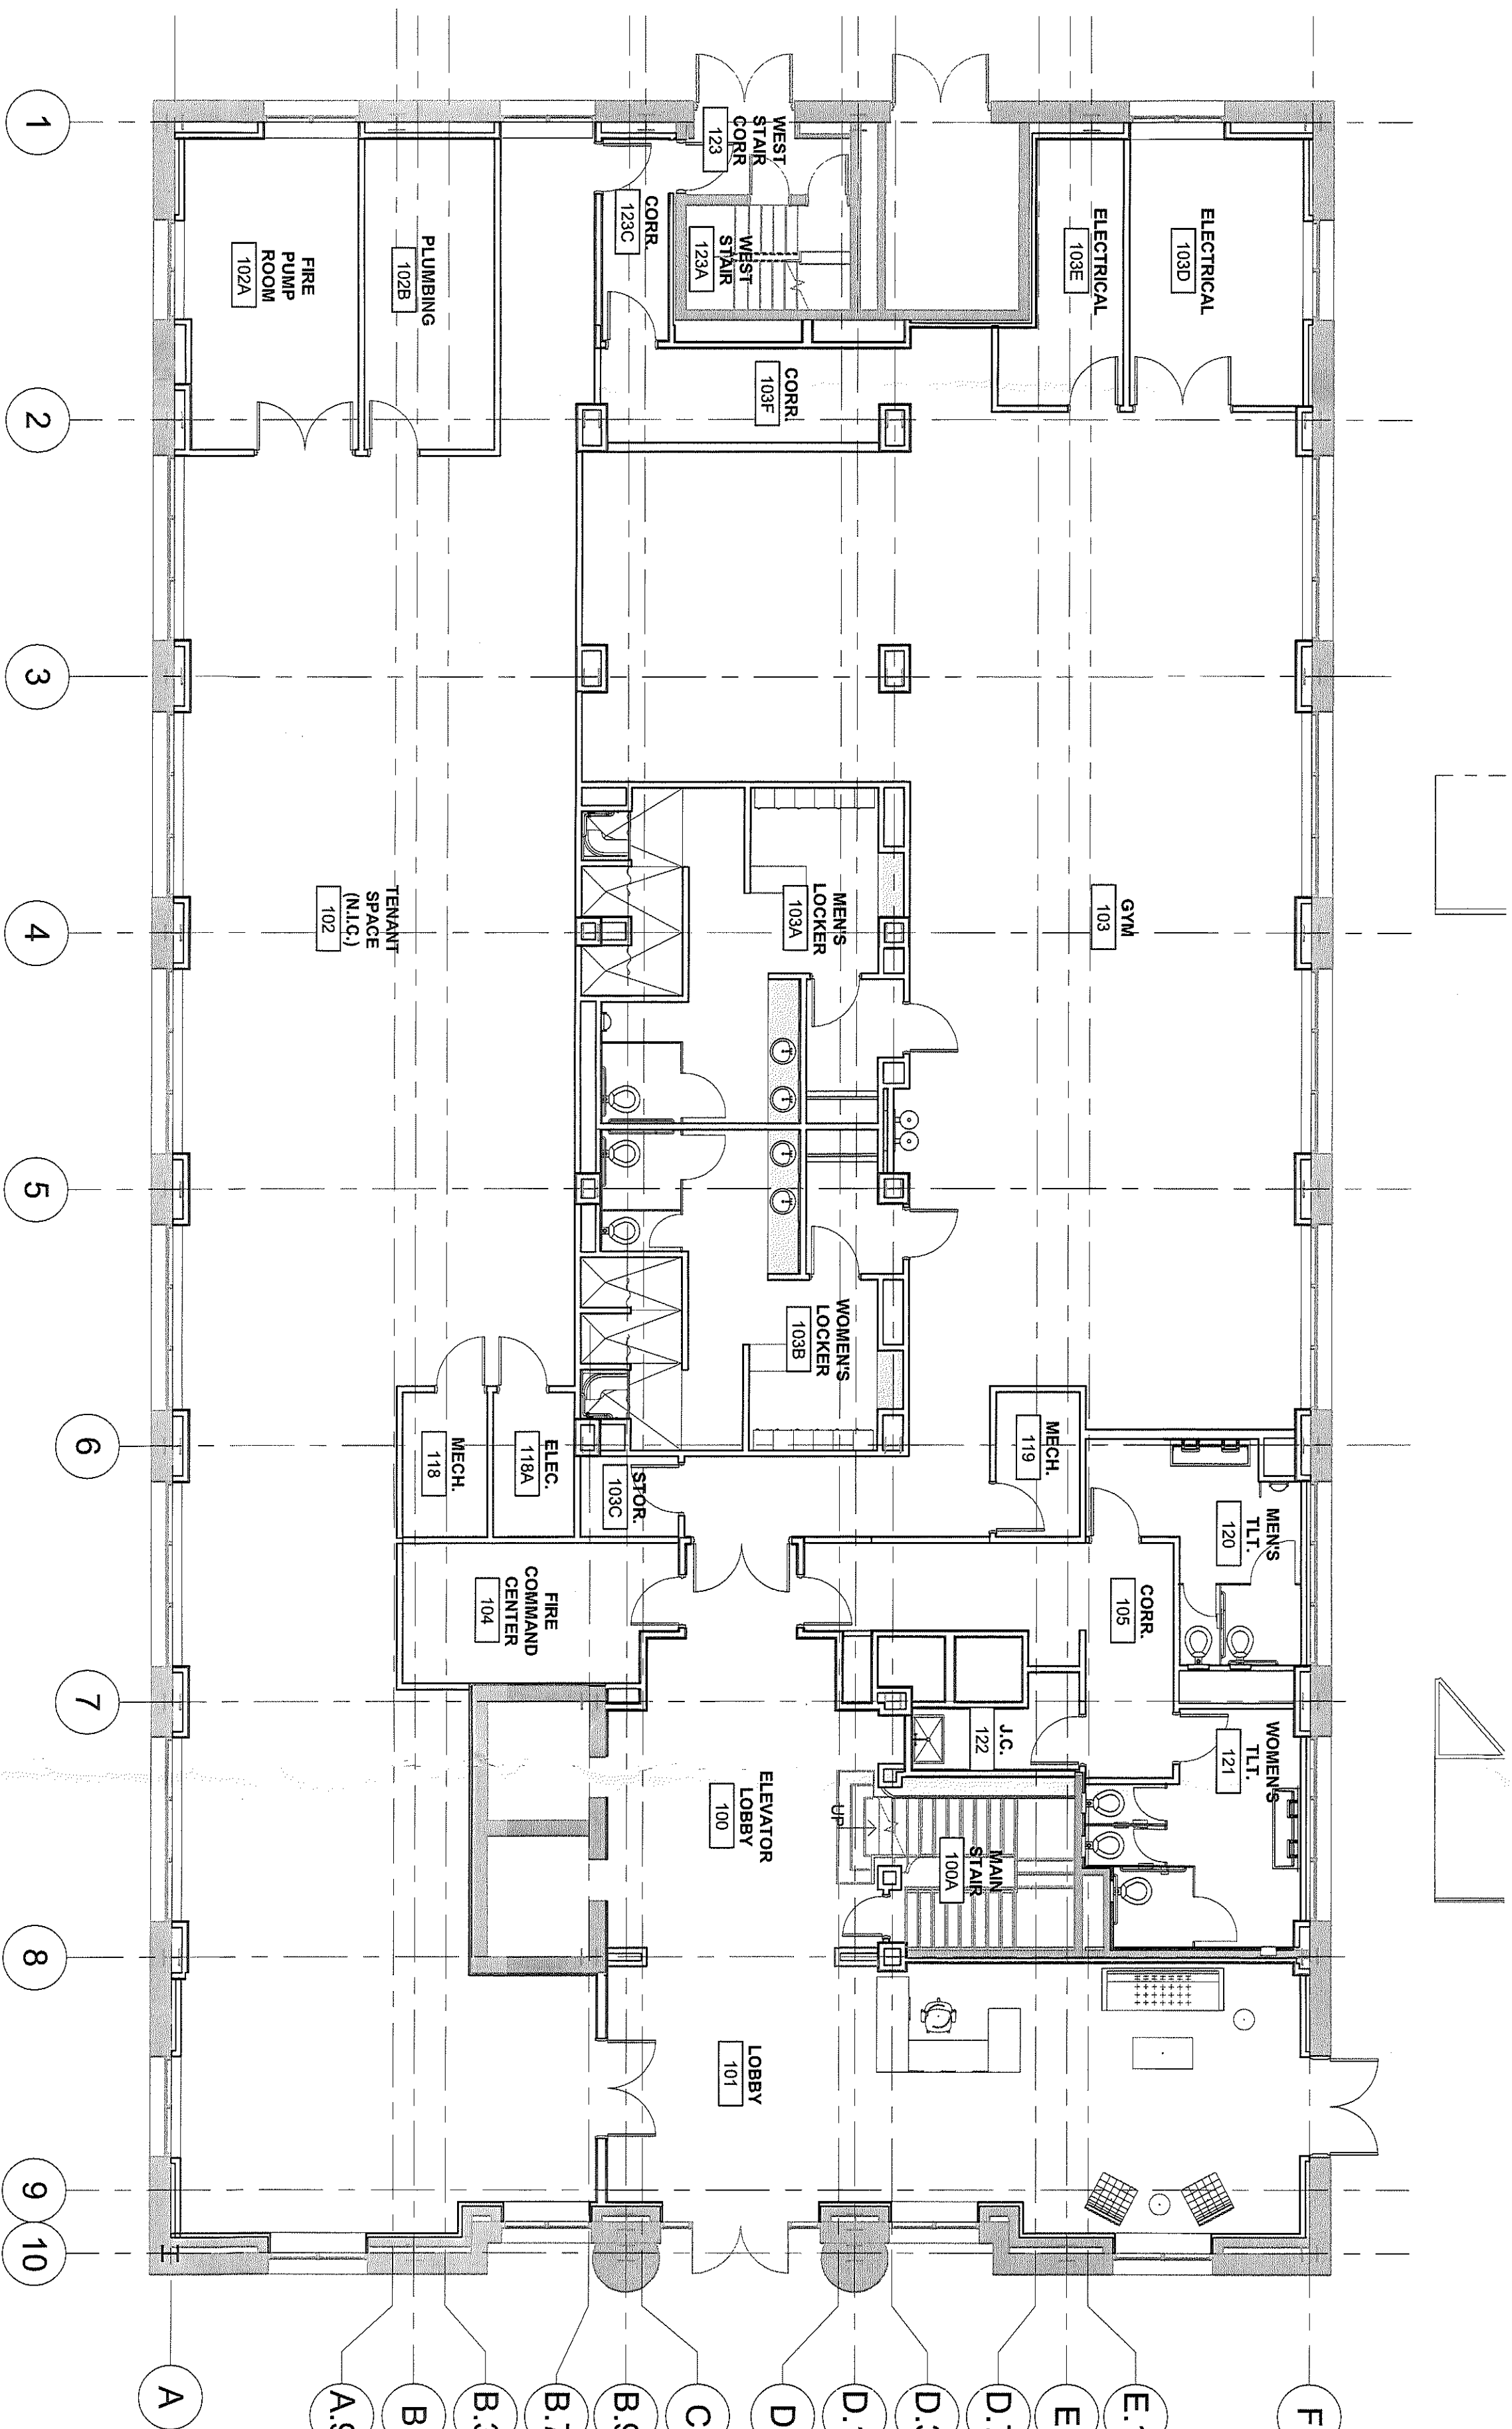

1 1ST FLOOR FURNITURE PLAN - FOR REFERENCE ONLY
SCALE: 1/8" = 1'-0"






100 W. Oxford Street
Suite E-1500
Philadelphia, PA 19122
T 215.763.8555
F 215.763.8555
1 800.722.7201

usaarchitects.com

Paul B. Smith, AIA
Principal
Armand T. Christopher Jr., AIA
Principal
Mark A. Cox, AIA
Principal
Peter C. Campione, AIA
Principal
Andrew P. Adelman, AIA
Principal
Susan M. DeBari, AIA
Principal

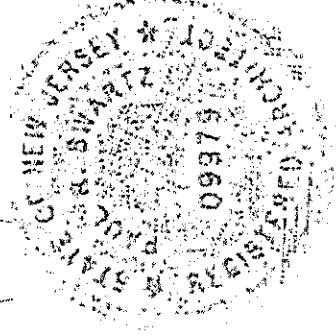

Signature & License No. AD0979

This document is the property of USA Architects and is to be used only for the project and site indicated. It is not to be reproduced without the written consent of USA Architects.


ALTERATIONS
AT
VICTOR BUILDING

FOR
EMR


201 NORTH FRONT STREET
GARDEN, NEW JERSEY

Drawing Title
3RD + 4TH FLOOR
FURNITURE PLAN


Scale
1/8" = 1'-0"
Drawing No.
2018-101
Drawing Date
2-11-18
Checked By
Author
A-853

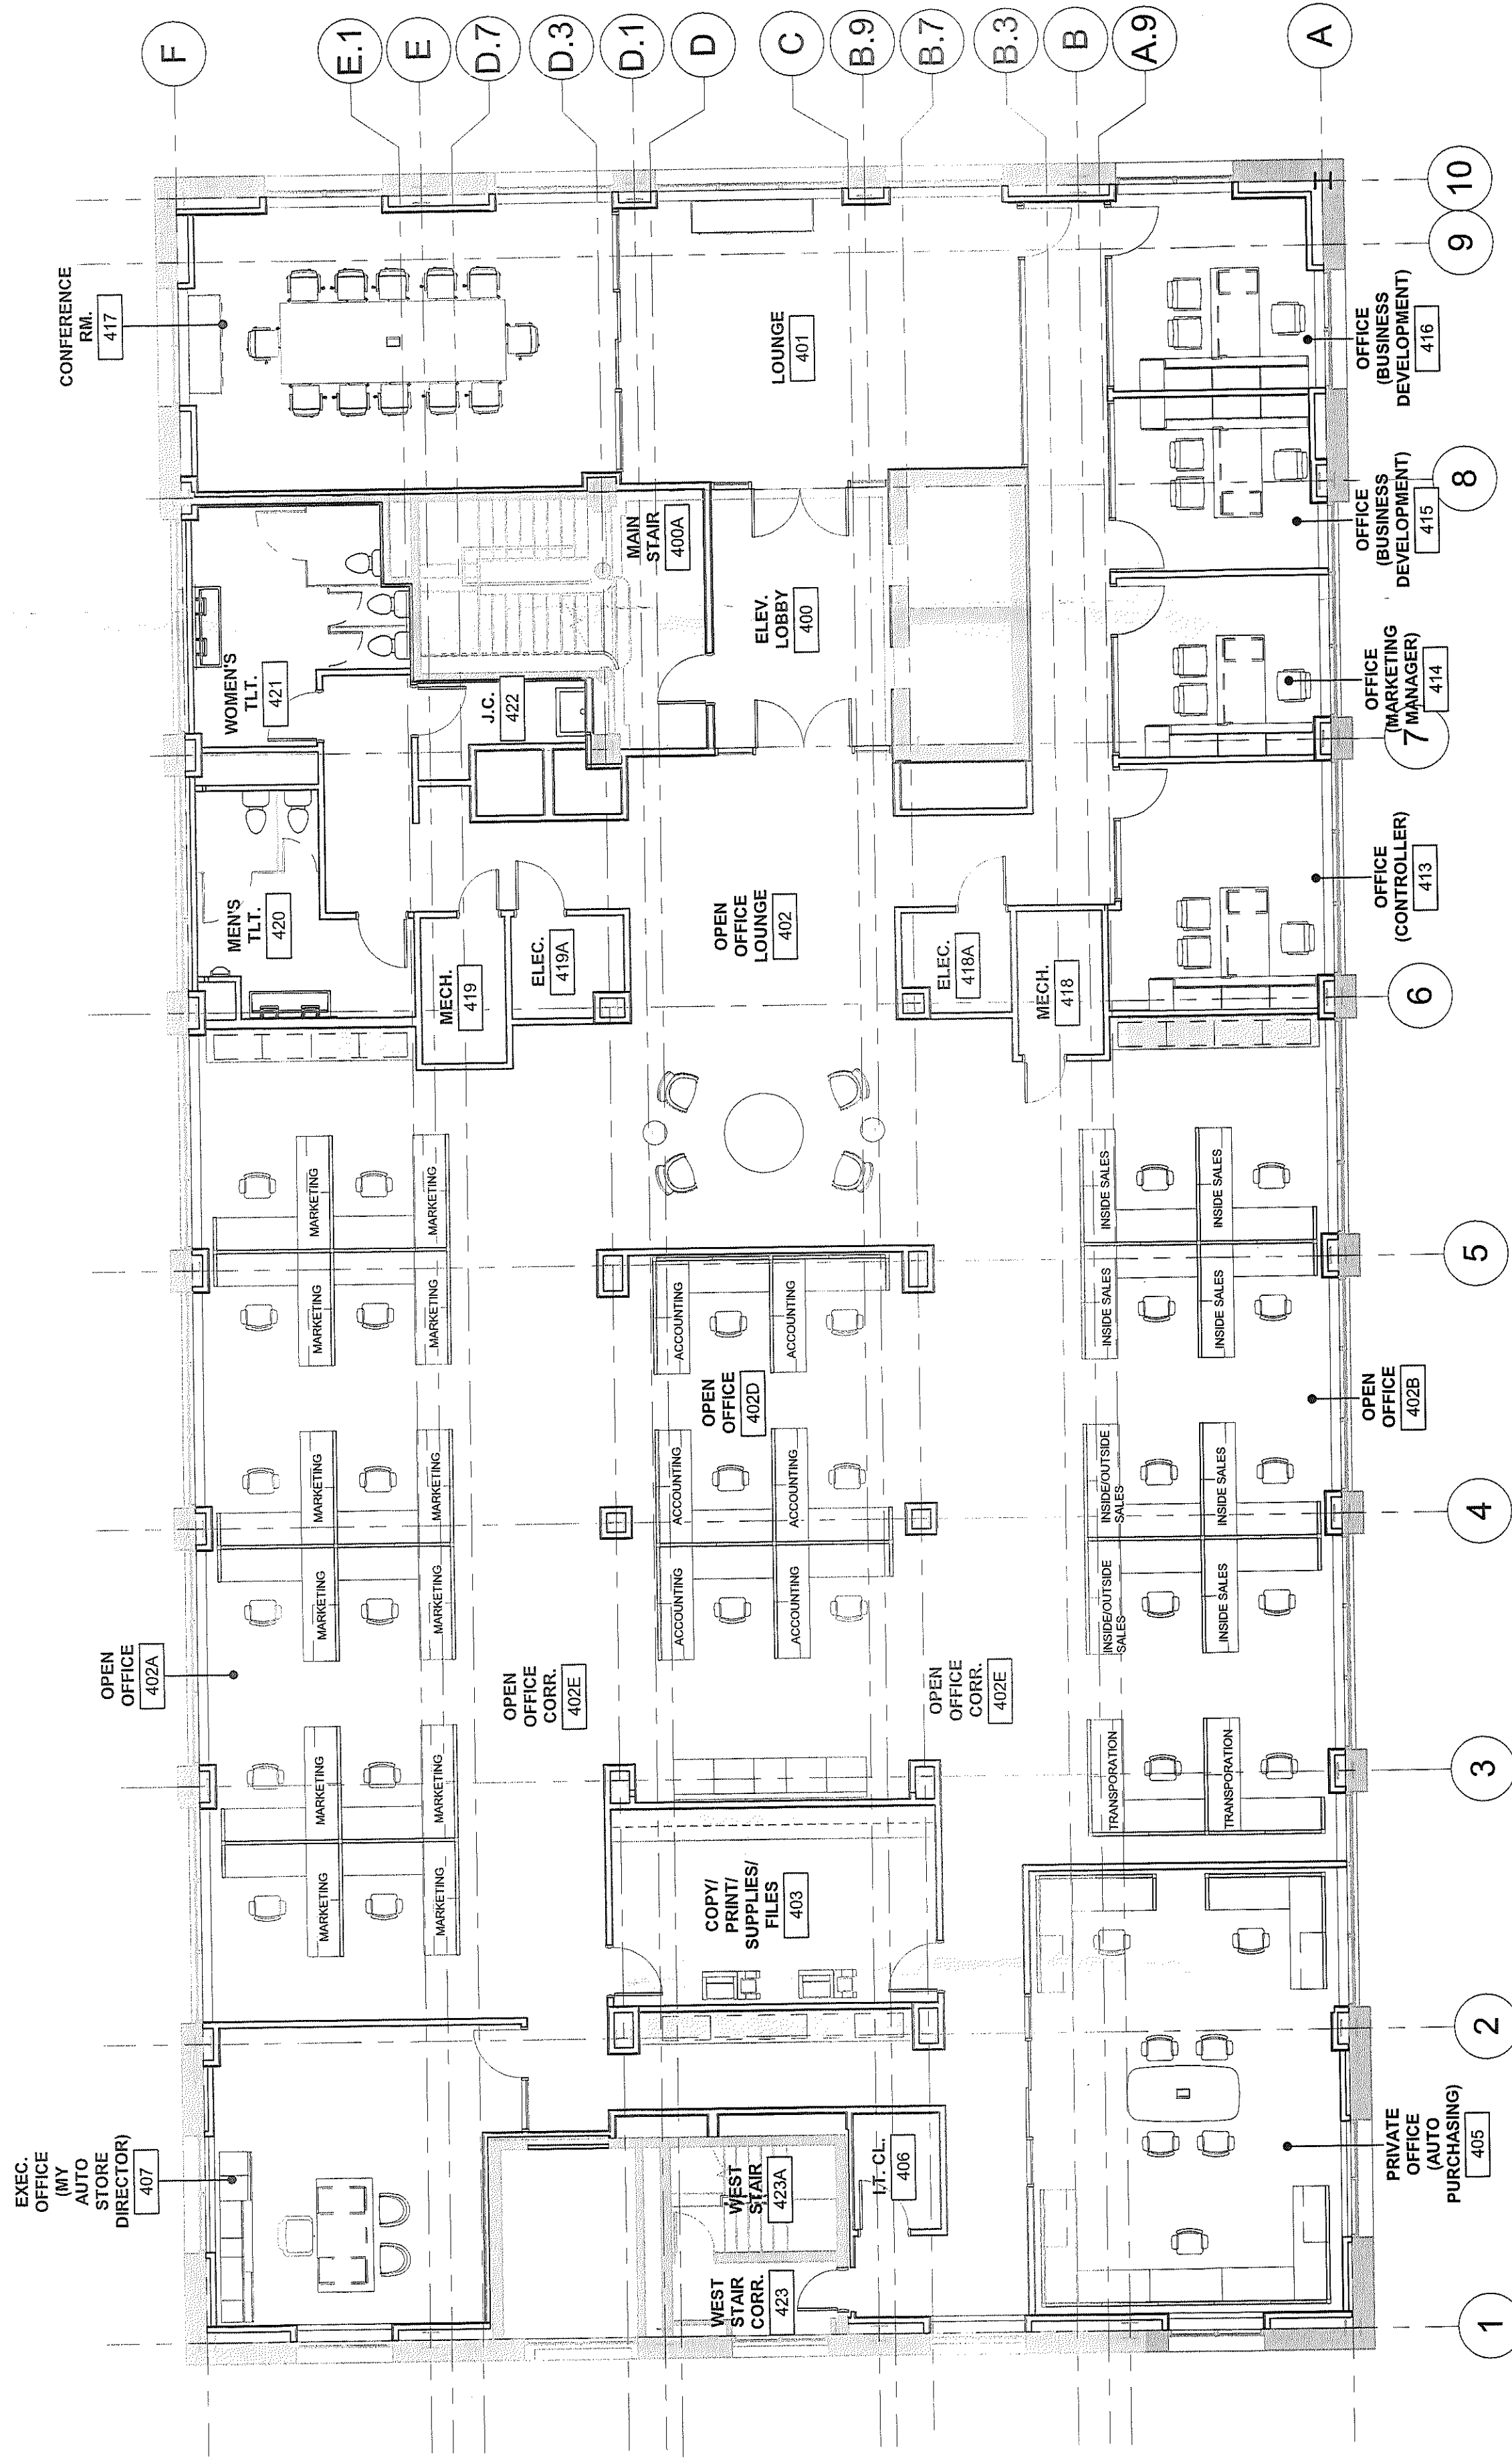


4TH FLOOR FURNITURE PLAN - "MY AUTO STORE" - FOR REFERENCE ONLY
SCALE: 1/8" = 1'-0"

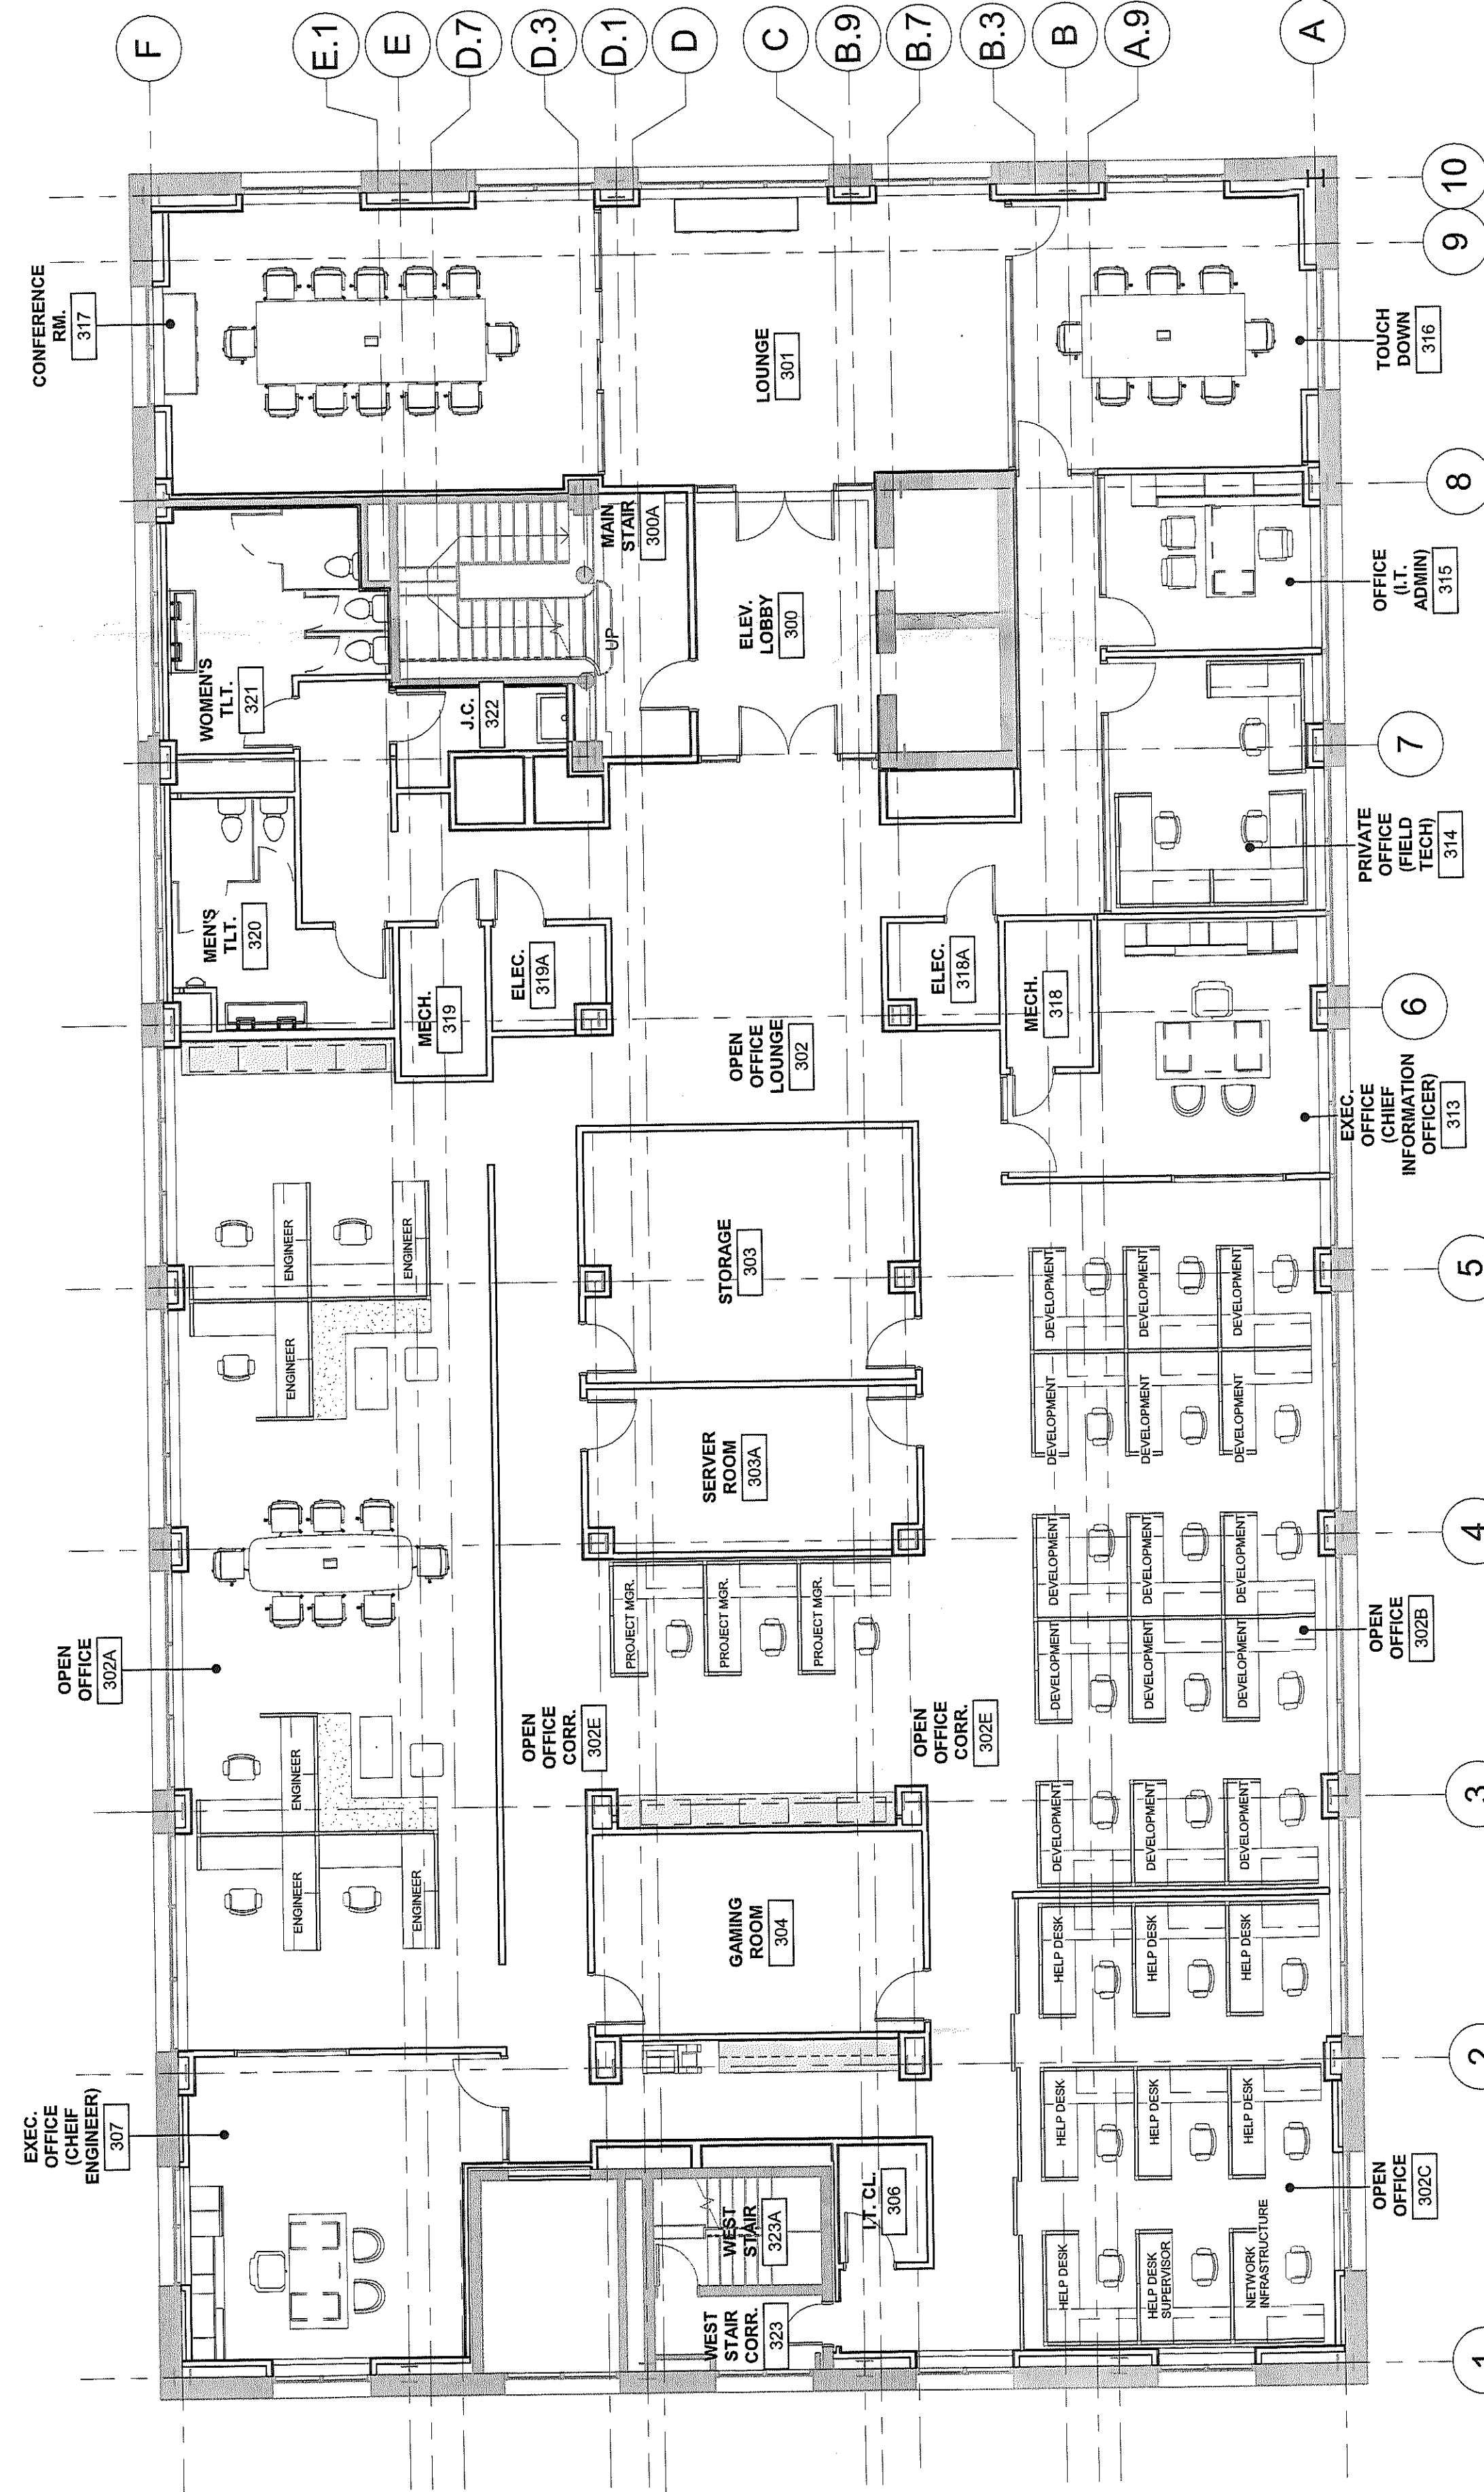


3RD FLOOR FURNITURE PLAN - "ENGINEERING AND I.T." - FOR REFERENCE ONLY
SCALE: 1/8" = 1'-0"

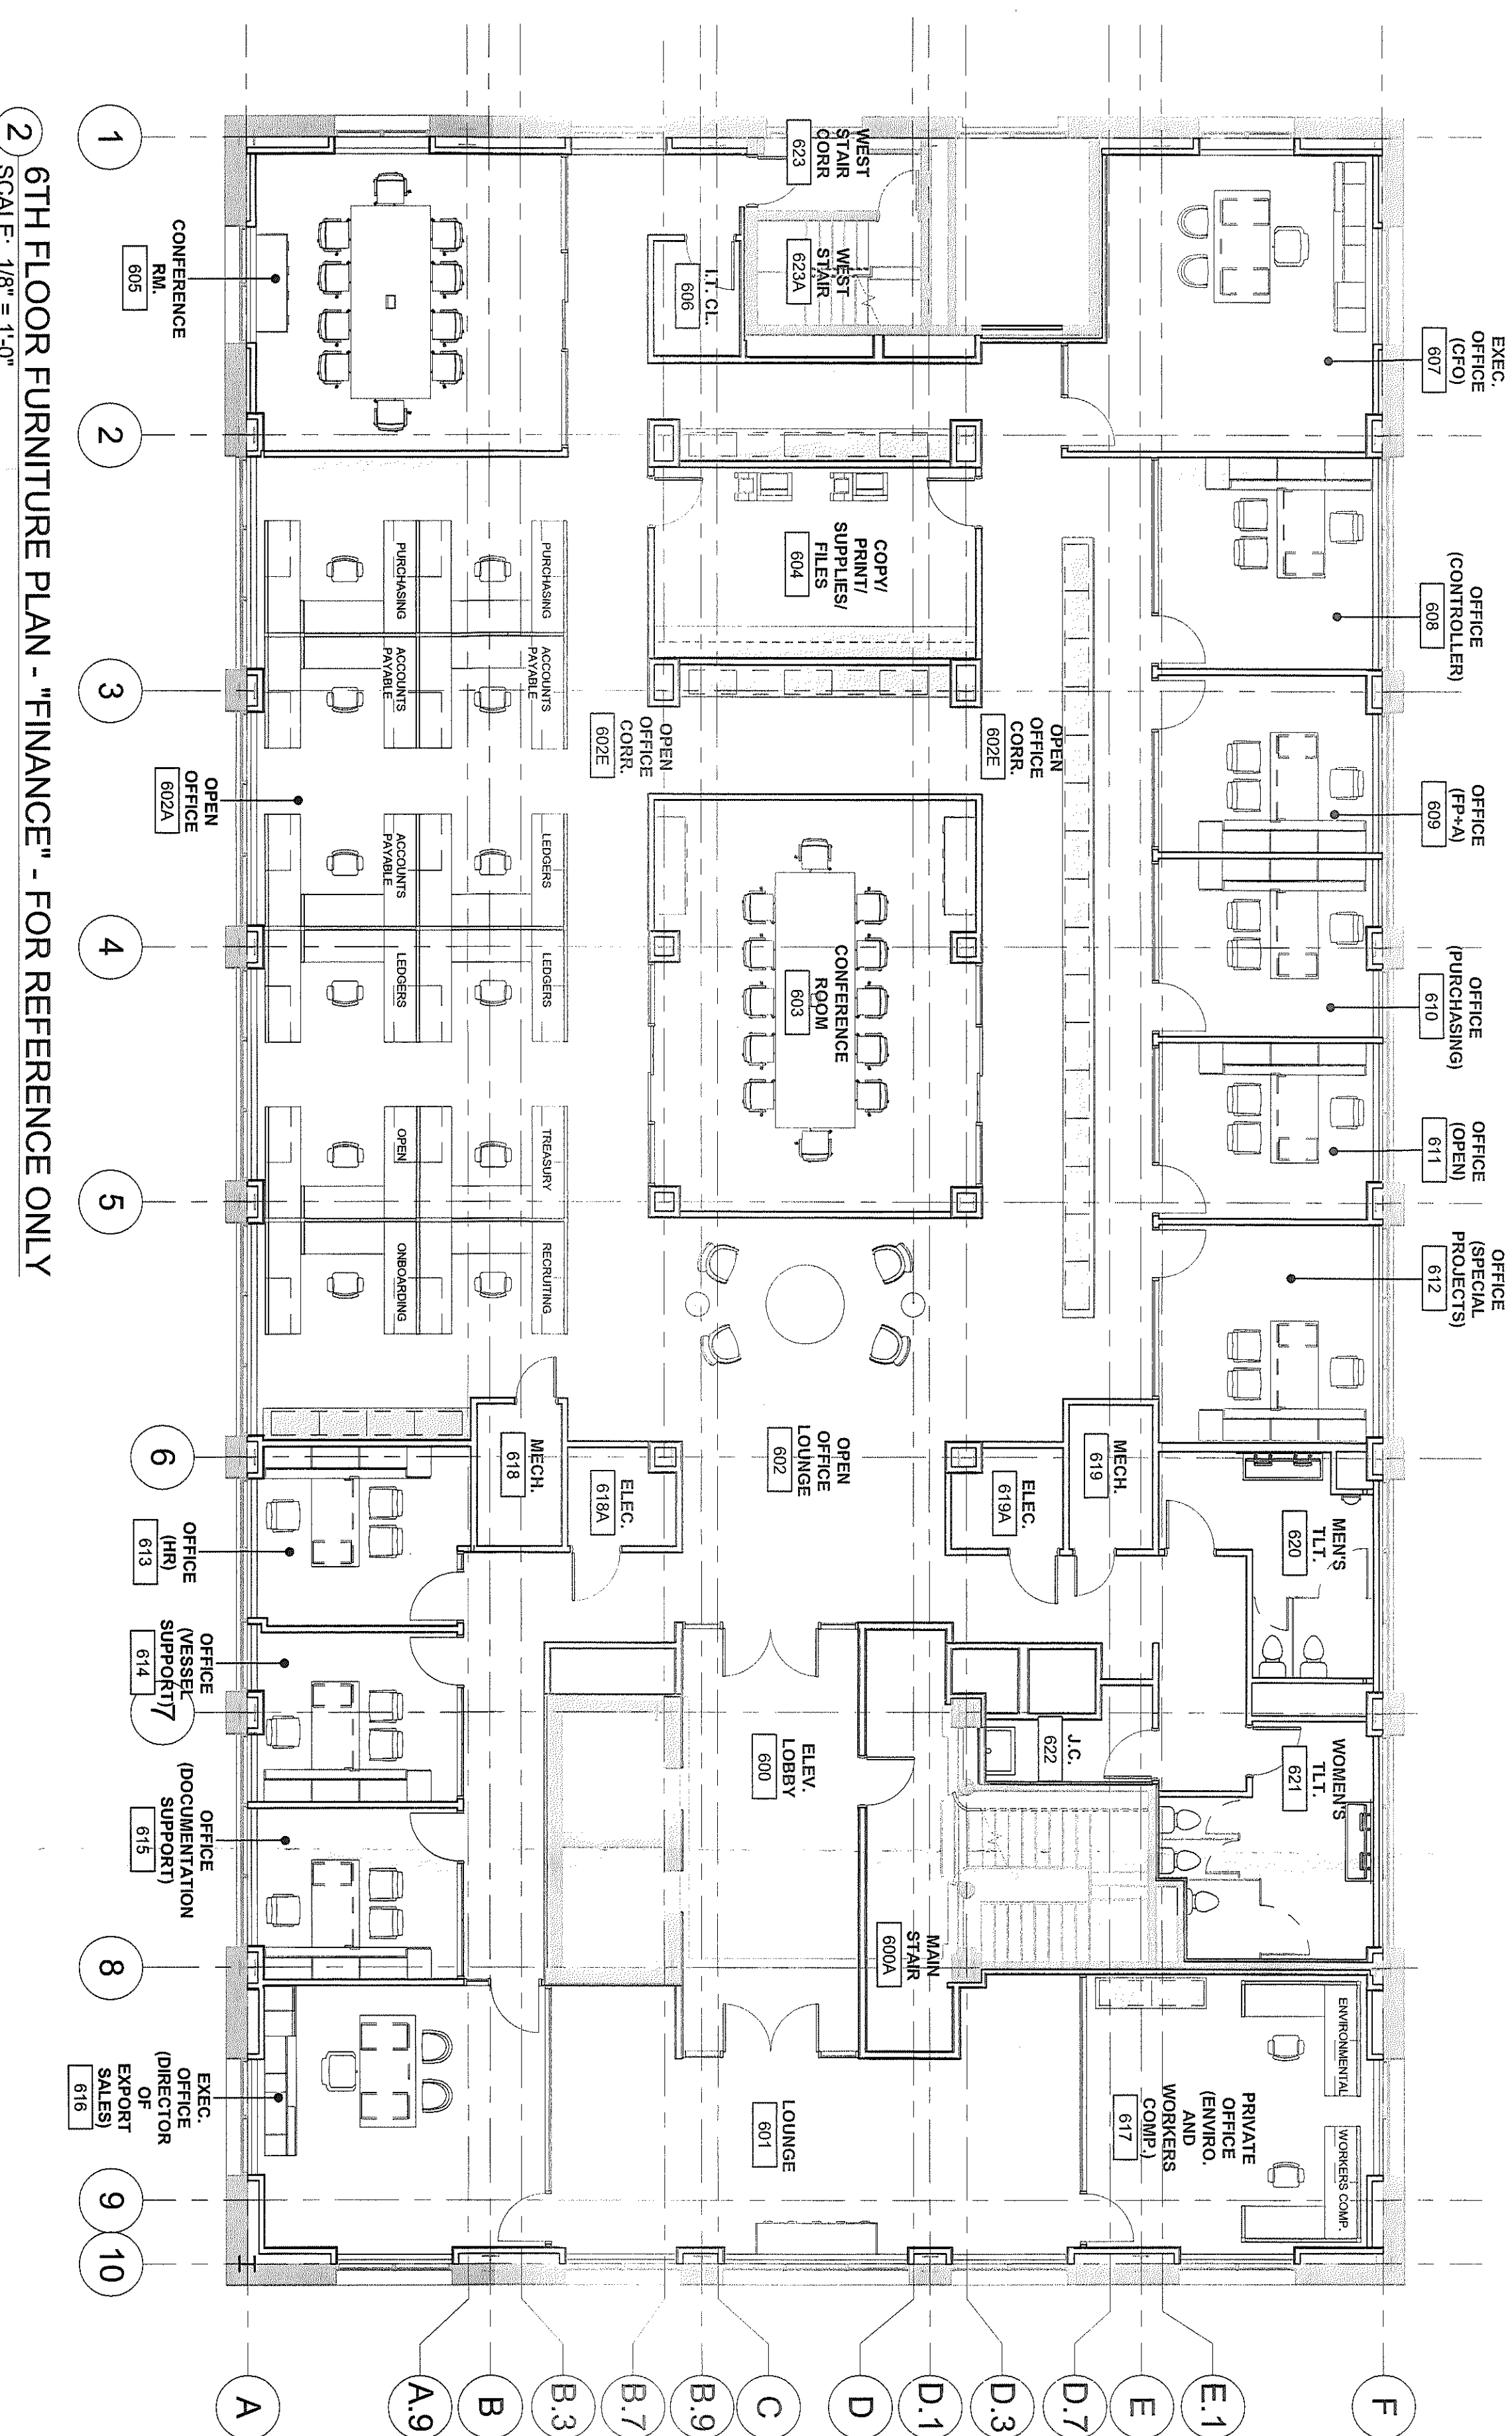

2 6TH FLOOR FURNITURE PLAN - "FINANCE" - FOR REFERENCE ONLY
SCALE: 1/8" = 1'-0"

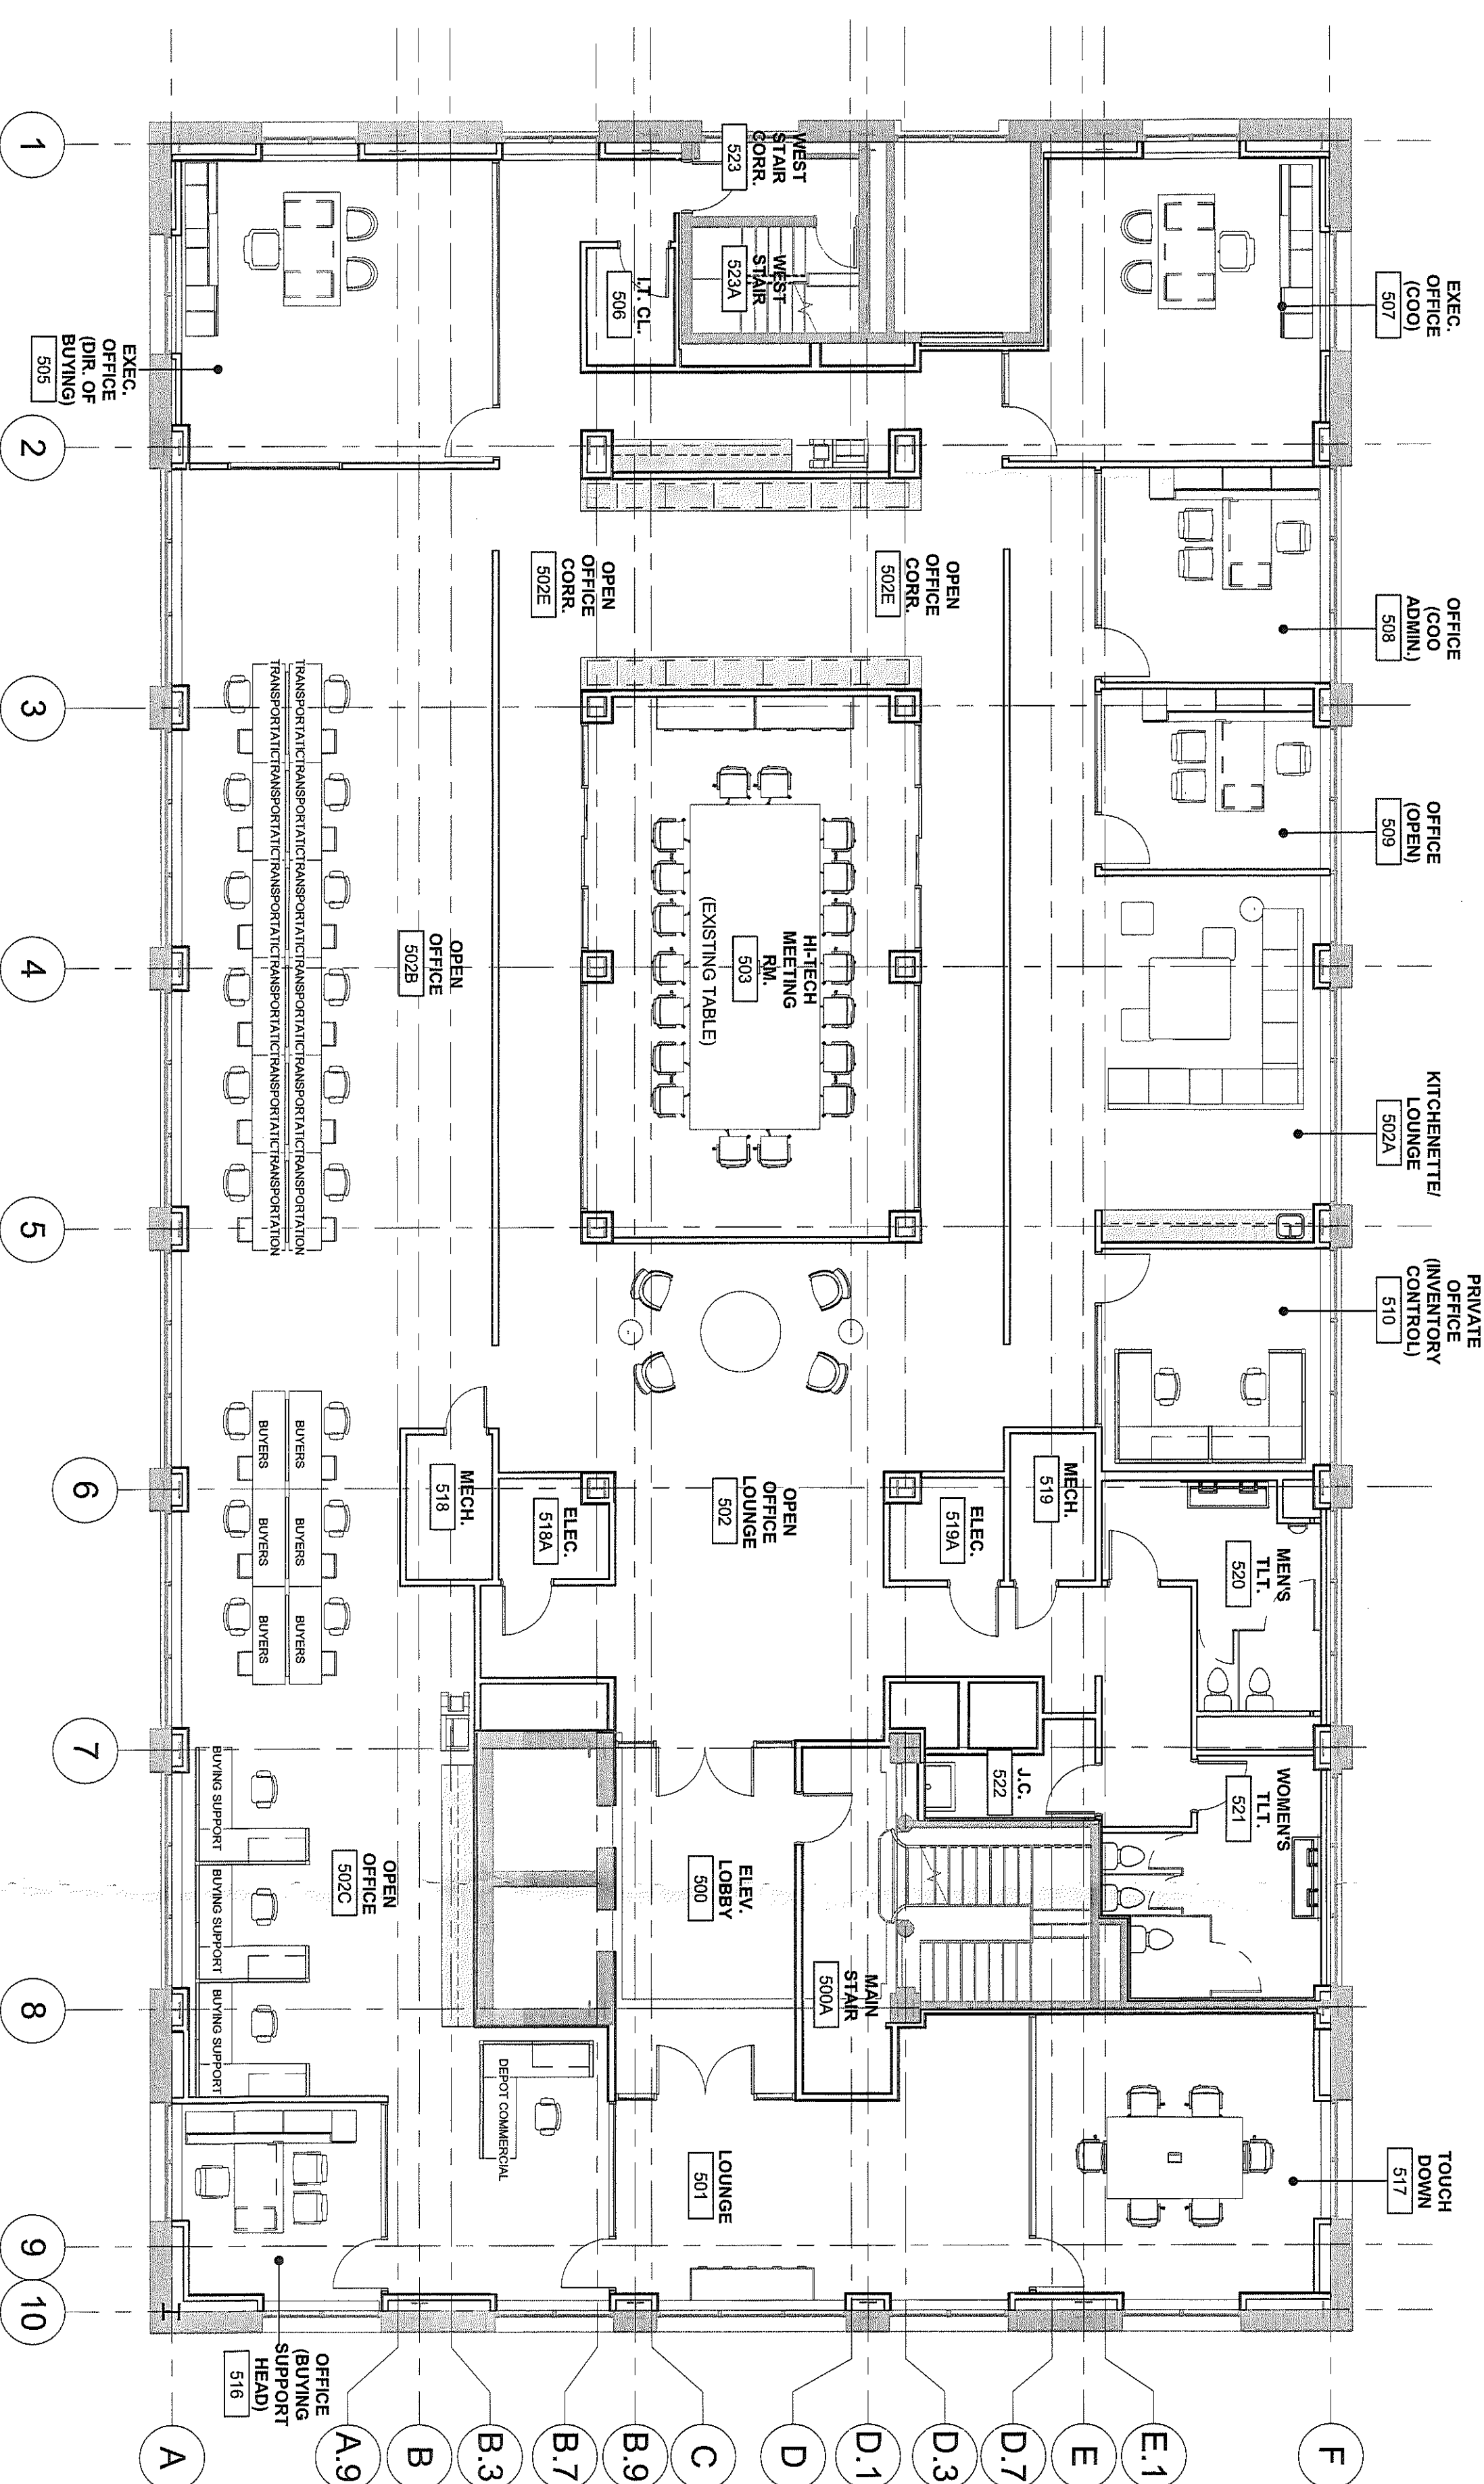

1 5TH FLOOR FURNITURE PLAN - "OPERATIONS" - FOR REFERENCE ONLY
SCALE: 1/8" = 1'-0"

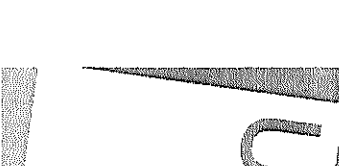

100 W. Oxford Street
Suite E-1500
Philadelphia, PA 19122
t 215.710.3835
f 908.722.7201


usaarchitects.com

Raul B. Swartz, AIA
Arnold T. Chikovsky Jr., AIA
Neil A. Conn, AIA

Peter C. Campese, AIA
Andrew P. Adams, AIA
Scott H. Doherty, AIA


This Document is the property and copyright of USA Robotics for the use of the company and its subsidiaries. It is loaned to you for the specific project and shall not be used or reproduced without the express written consent of USA Robotics.

Scale	1/8" = 1'-0"	USCA Project No.
Drawing Date	2-11-16	Drawing No.
Drawn By		
Author		A-855
Checked by		
Checker		

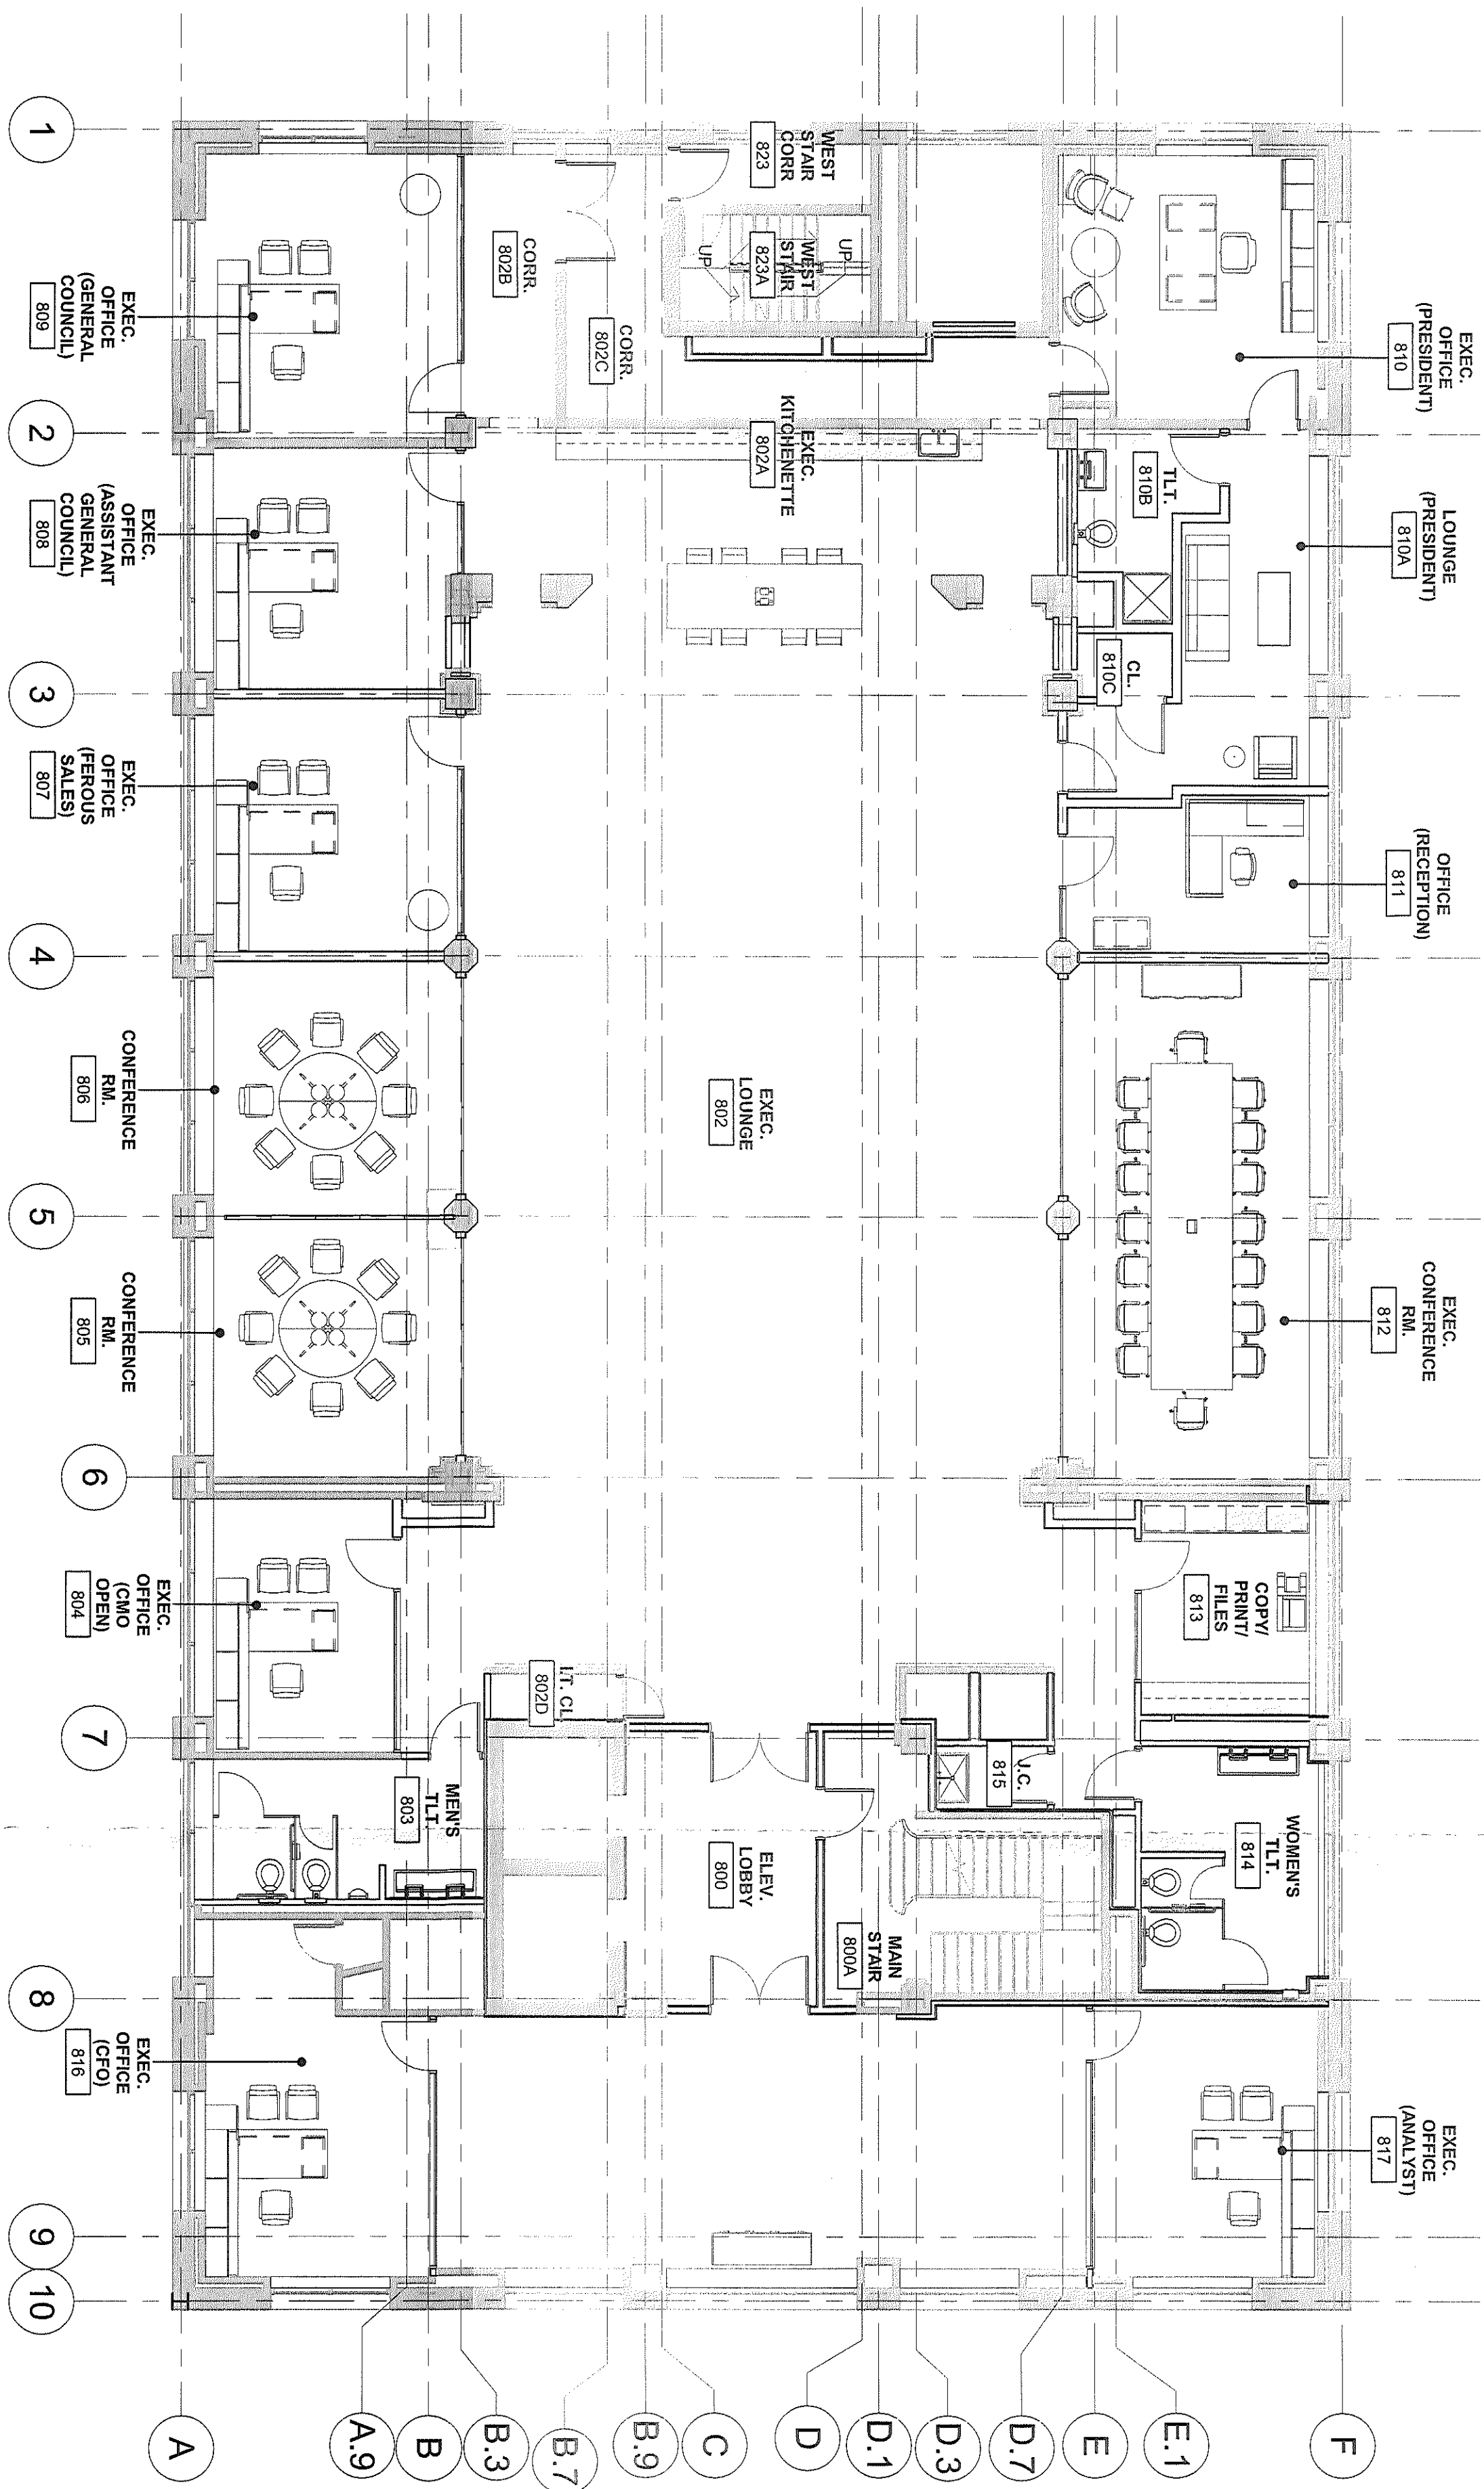

2 8TH FLOOR FURNITURE PLAN - FOR REFERENCE ONLY



SCALE: 1/8" = 1'-0"

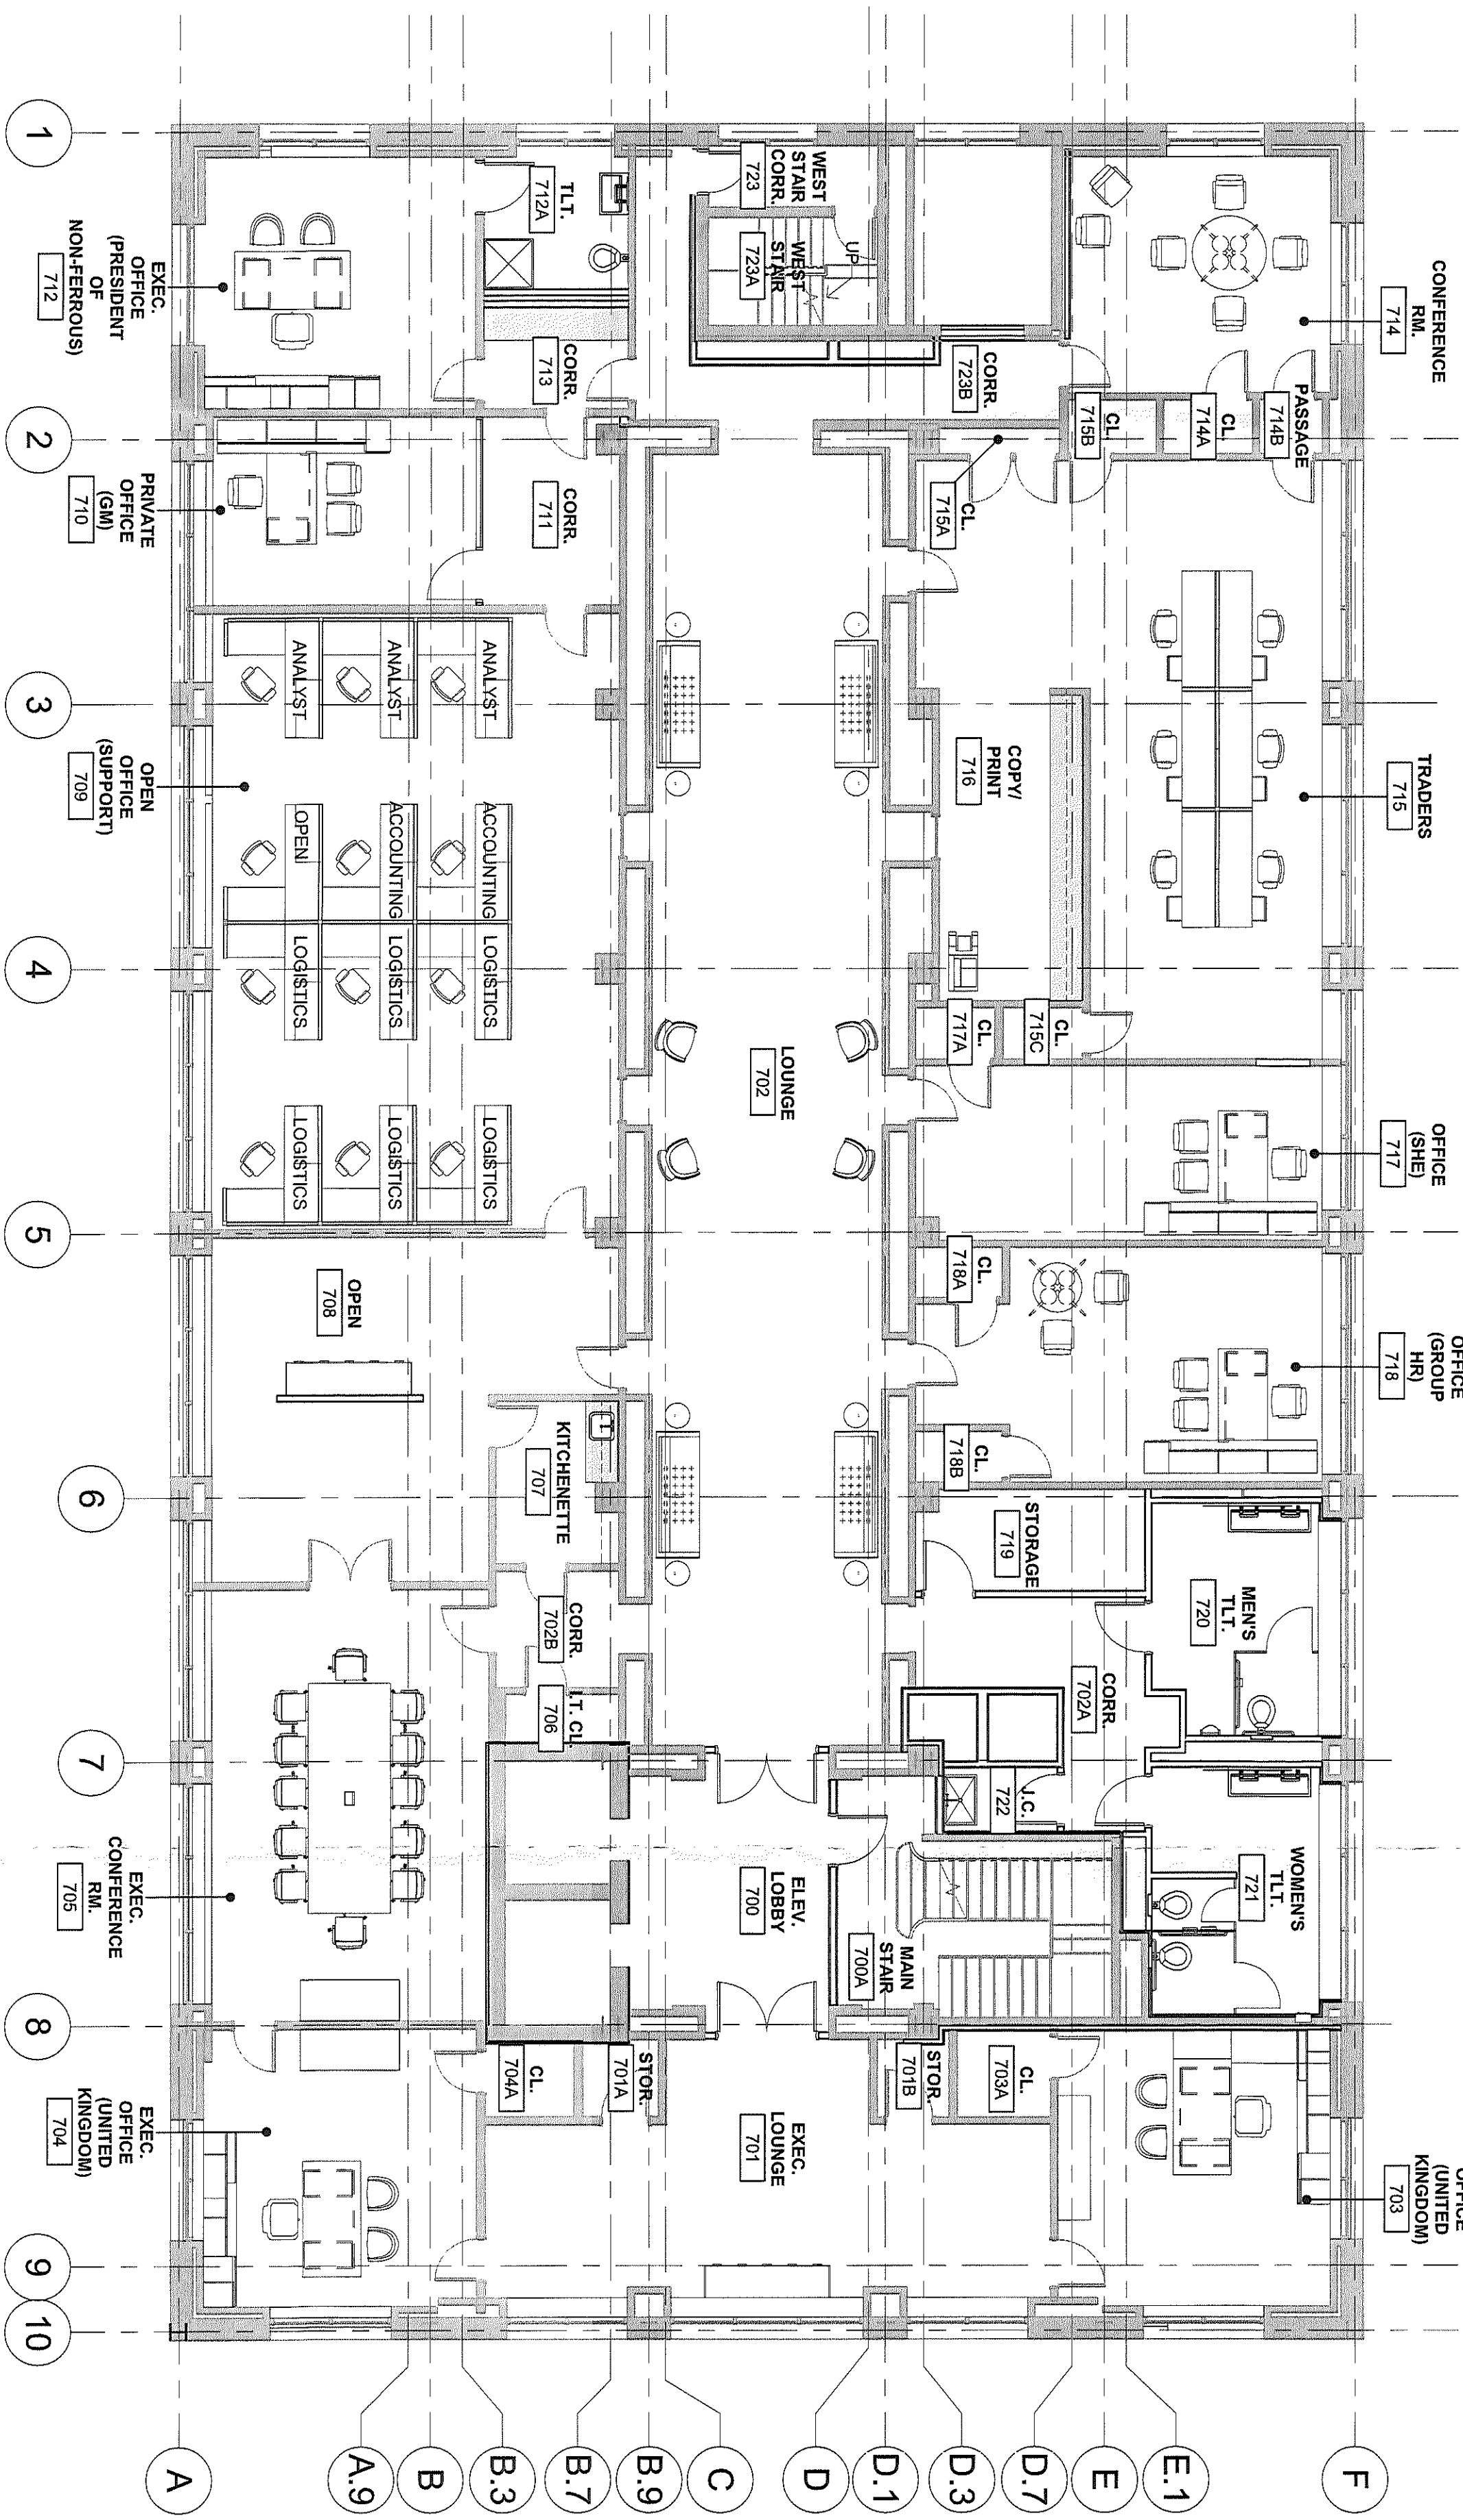

1 7TH FLOOR FURNITURE PLAN - "NON-FERROUS" - FOR REFERENCE ONLY

SCALE: 1/8" = 1'-0"

100 W. Oxford Street
Suite E-1500
Philadelphia, PA 19122
T 215.710.3835
F 906.722.7201
usaarchitects.com
Paul A. Sauer, AIA
Principal
Andrew T. Christopher, AIA
Principal
Samantha M. DeBruin, AIA
Principal

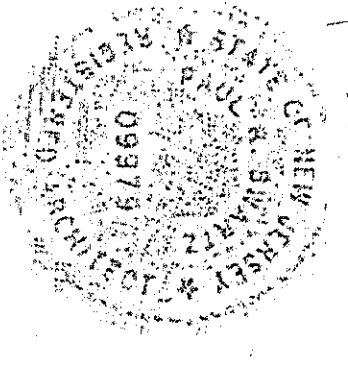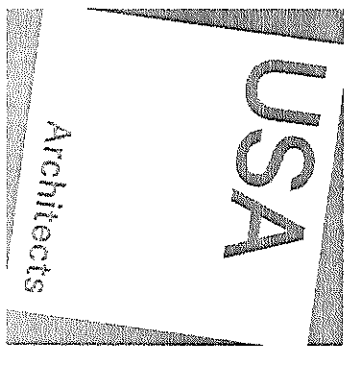

Signature & License No. A100979
ALTERATIONS
AT
VICTOR BUILDING
FOR
ENR
201 NORTH BROAD STREET
CAMDEN, NEW JERSEY

Drawing Title		7TH + 8TH FLOOR FURNITURE PLAN
Scale	1/8" = 1'-0"	USA Project No.
Drawing Date	2-11-18	2018-101
Drawn By	Author	Checked By
Author	Checker	A-857