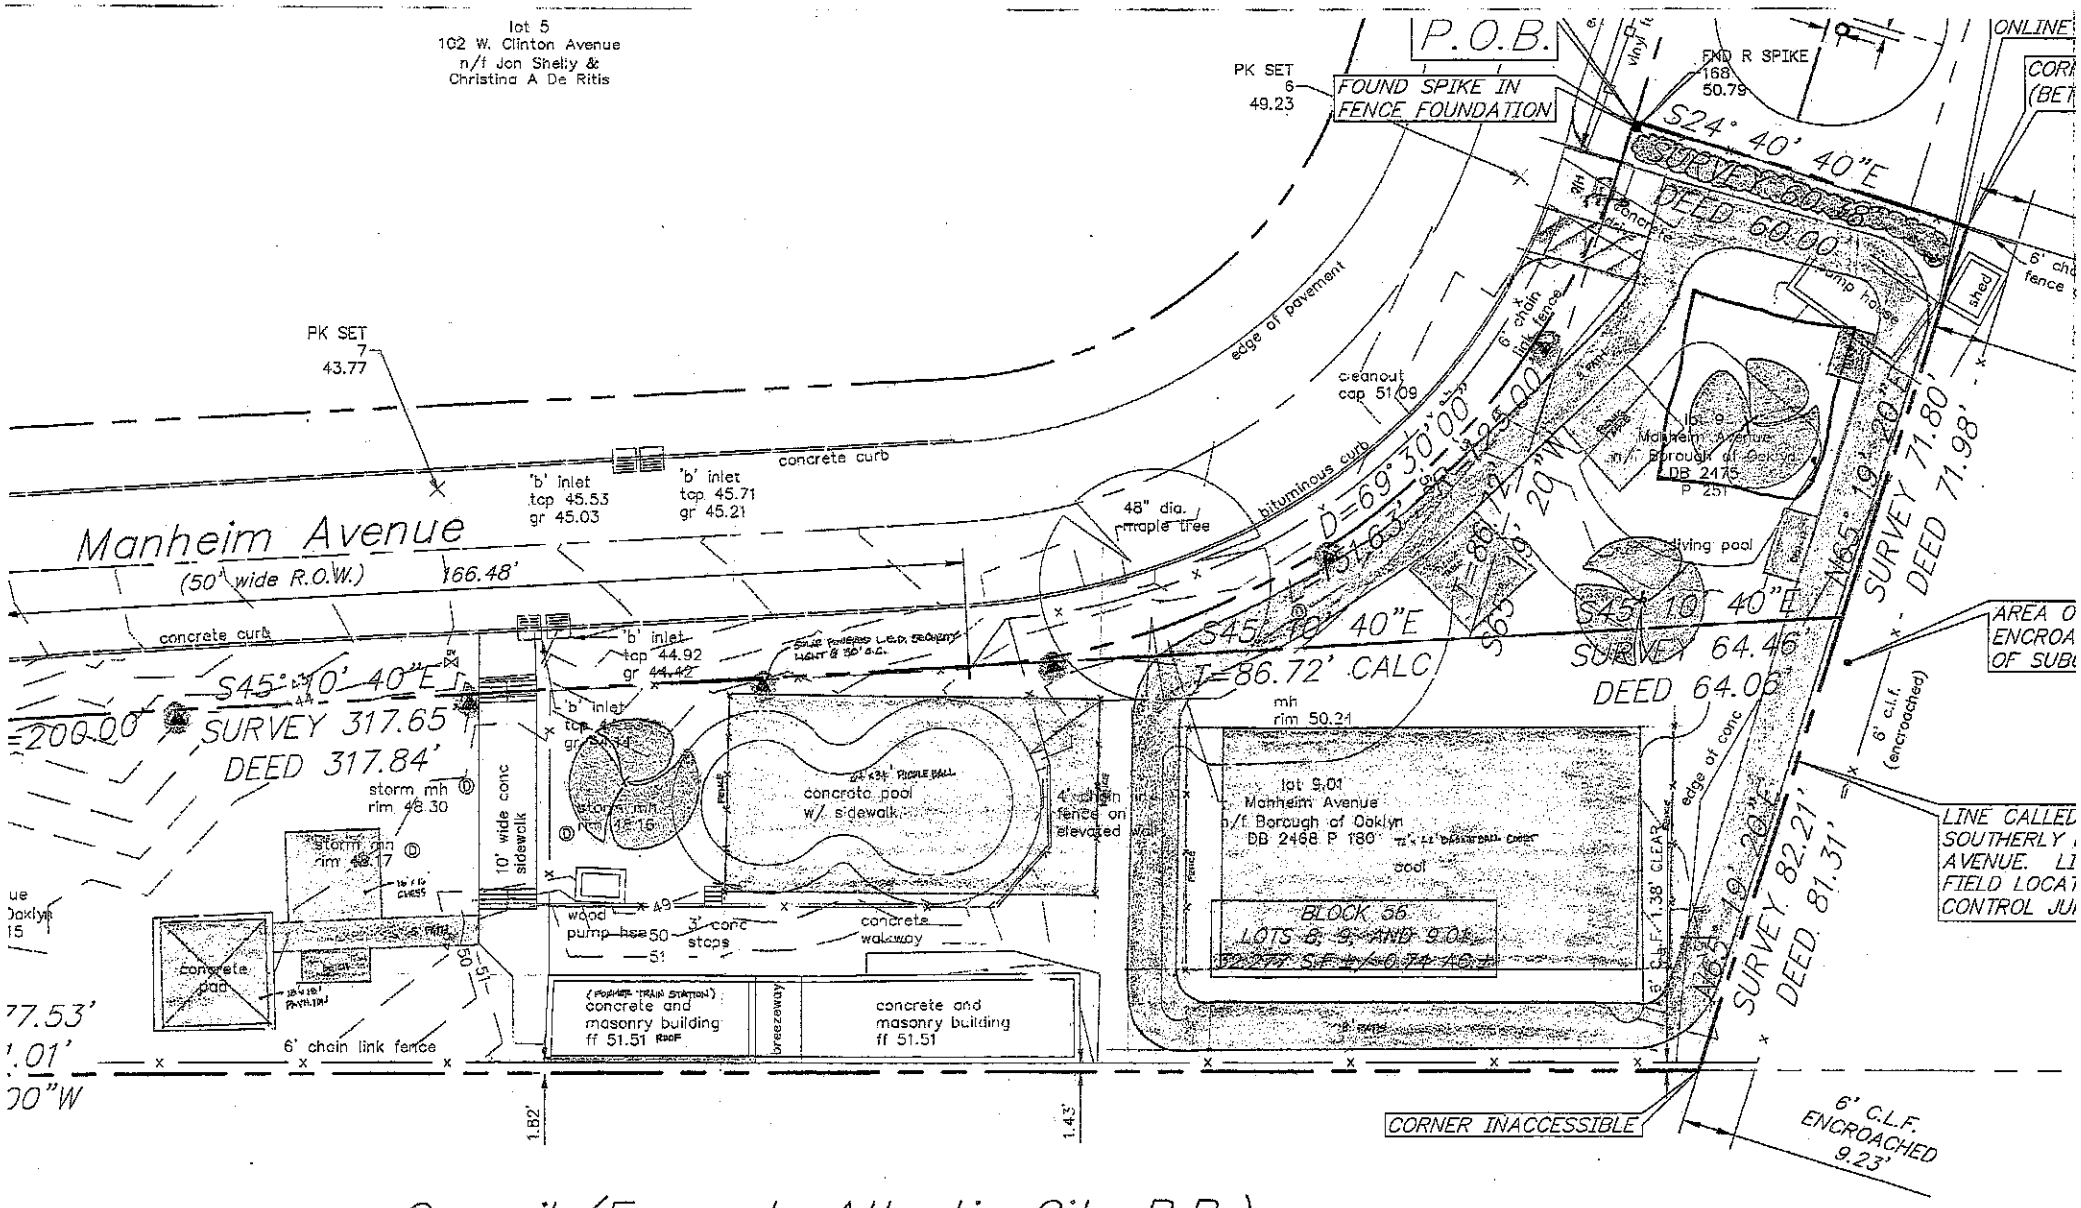

Conrail (Formerly Atlantic City R.R.)
Camden to Winslow Branch

CONCEPT No 1
1"=10'
#25-265
12/12/23