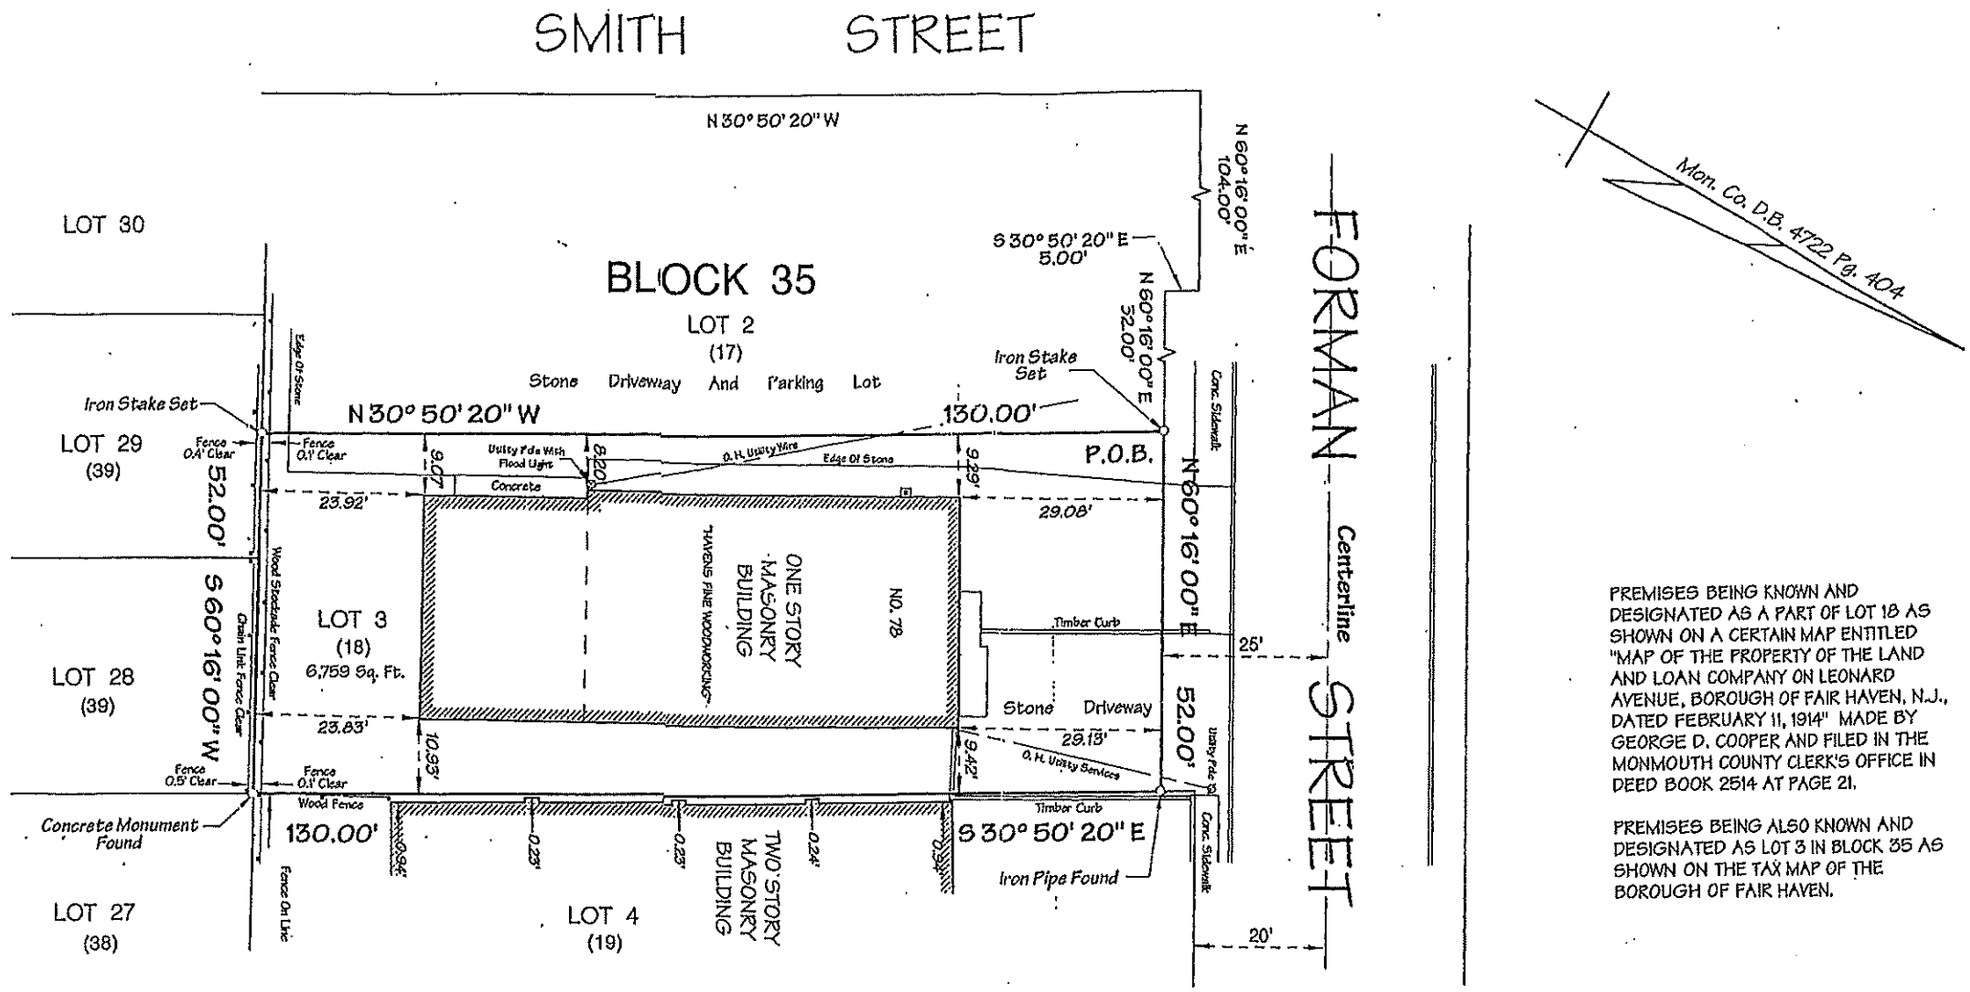

PREMISES BEING KNOWN AND DESIGNATED AS A PART OF LOT 18 AS SHOWN ON A CERTAIN MAP ENTITLED "MAP OF THE PROPERTY OF THE LAND AND LOAN COMPANY ON LEONARD AVENUE, BOROUGH OF FAIR HAVEN, N.J., DATED FEBRUARY 11, 1914" MADE BY GEORGE D. COOPER AND FILED IN THE MONMOUTH COUNTY CLERK'S OFFICE IN DEED BOOK 2514 AT PAGE 21.

PREMISES BEING ALSO KNOWN AND DESIGNATED AS LOT 3 IN BLOCK 35 AS SHOWN ON THE TAX MAP OF THE BOROUGH OF FAIR HAVEN.

TO: WILLIAM B. HAVENS; SHREWSBURY STATE BANK, ITS SUCCESSORS AND/OOR ASSIGNS AS THEIR INTEREST MAY APPEAR; CENTURY/INTERCOUNTY TITLE AGENCY, INC. (FFA-92473); FIRST AMEERICAN TITLE INSURANCE COMPANY; KENNETH J. MURPHY, ESQUIRE

I CERTIFY THAT TO THE BEST OF MY KNOWLEDGE AND BELIEF, THIS MAP IS THHE RESULT OF A FIELD SURVEY MADE ON APRIL 28, 2003, BY ME OR UNDER MY DIRECT SUPERVISION, IN ACCORDANCE WITH THE RULES AND REGULATIONS PROMULGATED BY THE "STATE BOARD OF PROFESSIONAL ENGINEERS AND LAAND SURVEYORS".

THE INFORMATION SHOWN HEREON CORRECTLY REPRESENTS THE CONDITIONS FOUND AT, AND AS OF THE DATE OF THE FIELD SURVEY, EXCEPT SUCH IMPROVEMENTS, OR EASEMENTS, IF ANY, BELOW THE SURFACE AND NOT VISIBLE.

THIS CERTIFICATION IS GIVEN SOLELY TO THE ABOVE NAMED PARTIES.

CAUTION: IF THIS DOCUMENT DOES NOT CONTAIN A RAISED IMPRESSION SEAAL OF THE PROFESSIONAL, IT IS NOT AN AUTHORIZED ORIGINAL DOCUMENT AND MAY HAVE BEEN ALTERED.

MICHAEL J. WILLIAMS
PROFESSIONAL LAND SURVEYOR
NEW JERSEY LICENSE NO. 25800

PROFESSIONAL PLANNER

DRAWN BY:	FIELD SURVEY BY:
M.J.W.	M.J.W. & D.J.W.

REVISIONS

NO.	DATE

SCALE: DATE: FIELD BOOK: O.D.: DRAWING NO.:

SURVEY OF PROPERTY

78 FORMAN STREET
BOROUGH OF FAIR HAVEN
MONMOUTH COUNTY NEW JERSEY

MICHAEL J. WILLIAMS LAND SURVEYING, LLC
56 MAIN AVENUE
OCEAN GROVE NEW JERSEY 07756
Tel: (732) 988 - 6440 Fax: (732) 502 - 0669