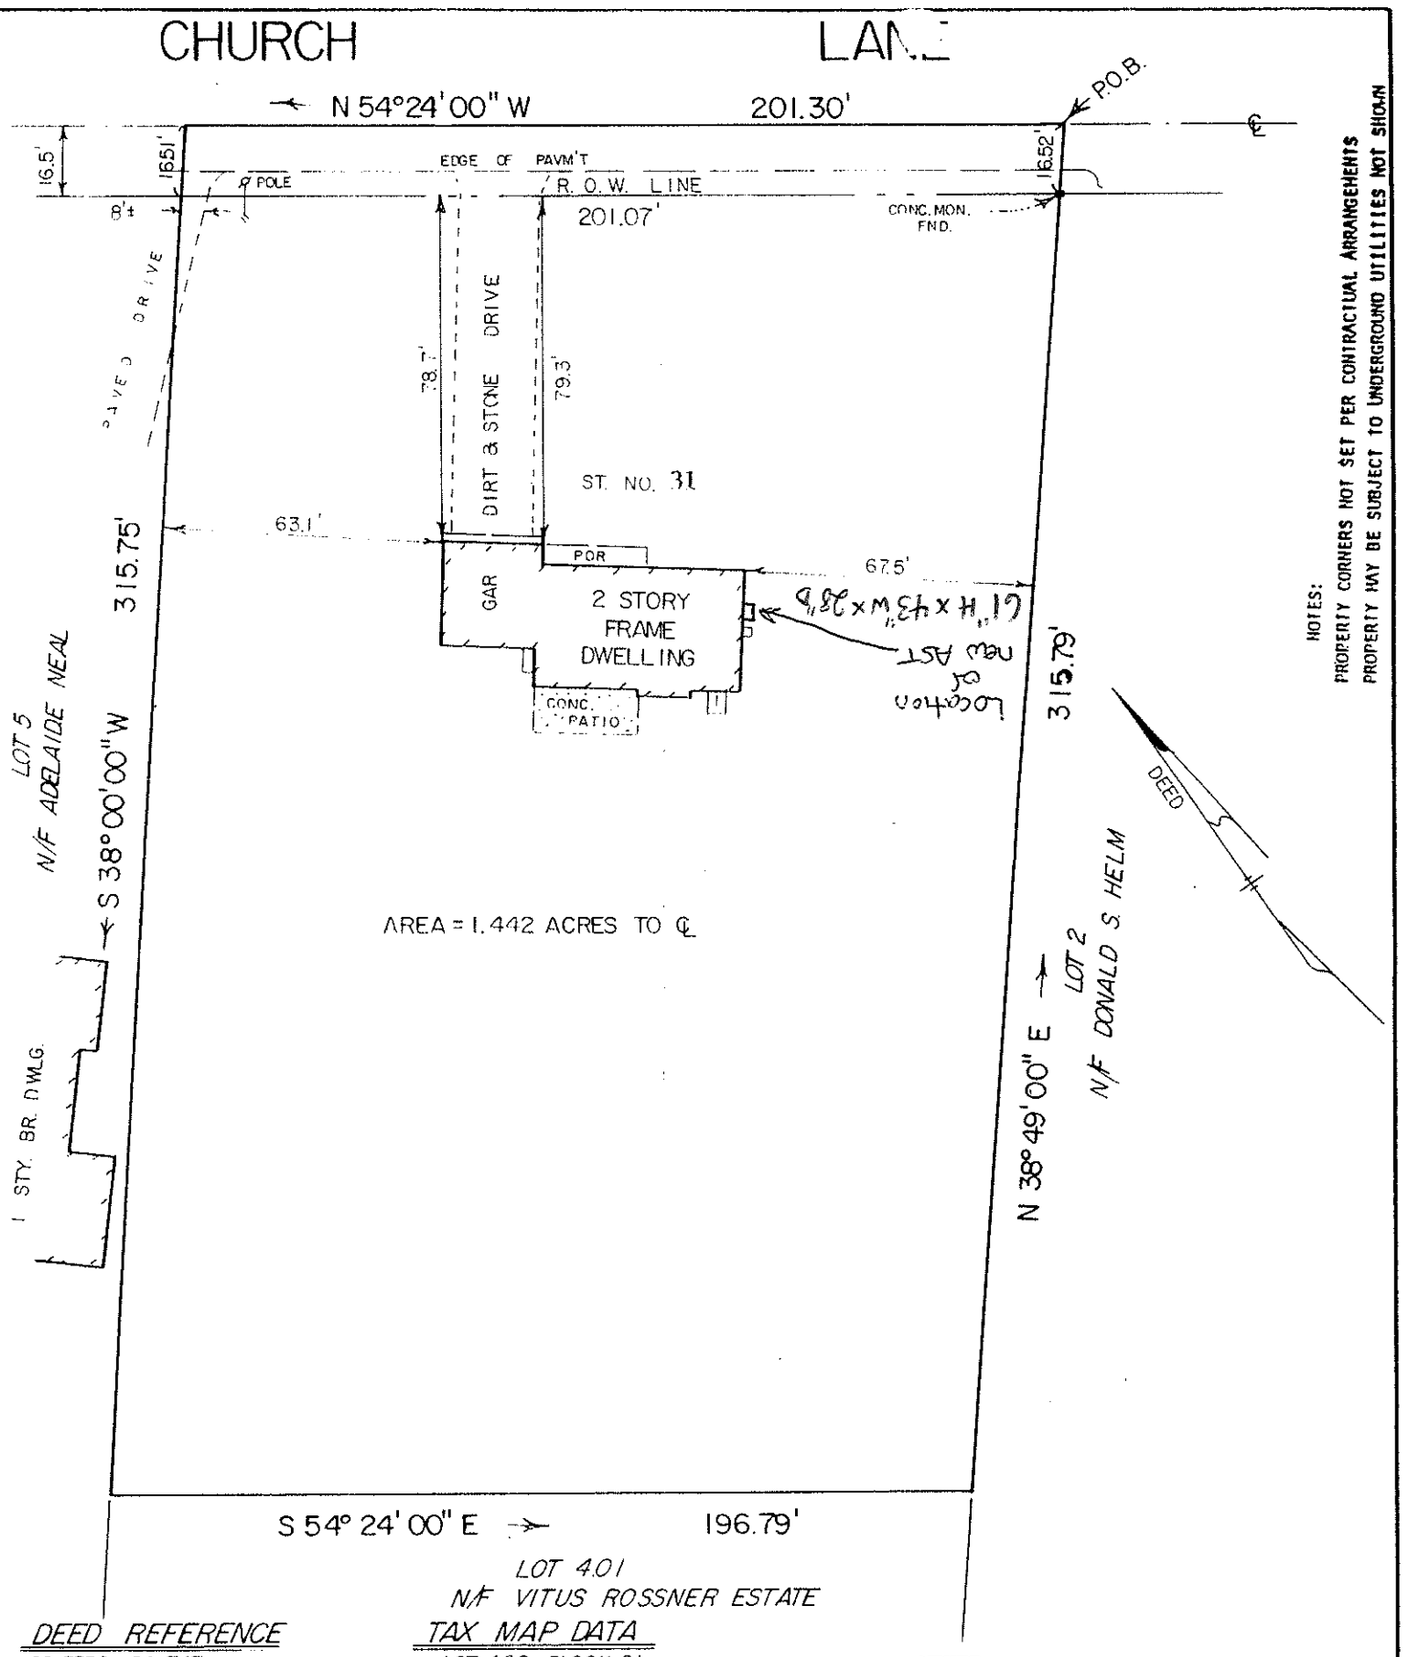

NOTES:
SUBJECT TO THE RIGHTS OF THE PUBLIC IN CHURCH LANE

HARRIS SURVEYING

LAND SURVEYORS & PLANNERS

THOMAS A. HARRIS, N.J.PLS.,PP.-THOMAS A. HARRIS,Jr.,N.J.PLS.,PP.-KEVIN P. HARRIS, N.J.PLS.,PP.
MAIN STREET, ROBBINSVILLE, N.J. 08691, PHONE NO. (609) 259-3007, FAX NO. (609) 259-9577

PLAN OF SURVEY
OF
31 CHURCH LANE

LOCATED AT LOT 4.02 BLOCK 21

TOWNSHIP OF MANALAPAN — MONMOUTH COUNTY, N.J.

SCALE: 1"=40' — JUNE 17, 1993

THIS PLAN IS CERTIFIED TO:

THOMAS E. MOOREFIELD & CORINNE MOOREFIELD
PREMIER ABSTRACT & TITLE AGENCY, INC.
GUS T. SIGGELAKIS, ESQUIRE
CHAPEL MORTGAGE CORPORATION, ITS SUCCESSORS AND/OR ASSIGNS

DATE 6-17-93

THOMAS A. HARRIS
N.J.PLS. NO. 16205
PP. NO. 4309

THIS CERTIFICATION IS MADE ONLY TO ABOVE NAMED PARTIES FOR PURCHASE AND OR MORTGAGE OF HEREIN DELINEATED PROPERTY BY ABOVE NAMED PURCHASER. NO RESPONSIBILITY OR LIABILITY IS ASSUMED BY SURVEYOR FOR USE OF SURVEY FOR ANY OTHER PURPOSE INCLUDING, BUT NOT LIMITED TO, USE OF SURVEY FOR SURVEY AFFIDAVIT, RESALE OF PROPERTY, OR TO ANY OTHER PERSON NOT LISTED IN CERTIFICATION, EITHER DIRECTLY OR INDIRECTLY