BOOK PAGE

FILE NO. 27,707

Ref: Lot 14 Block 2204 Map No. 5015 filed in the Bergen County Clerk's Office July 11, 1956 entitled "Subdivision Map of Walter Manor situated in the Township of River Vale, Bergen County, NJ".

Also known as Lot 14 Block 2204 as shown on the Tax Map of River Vale.

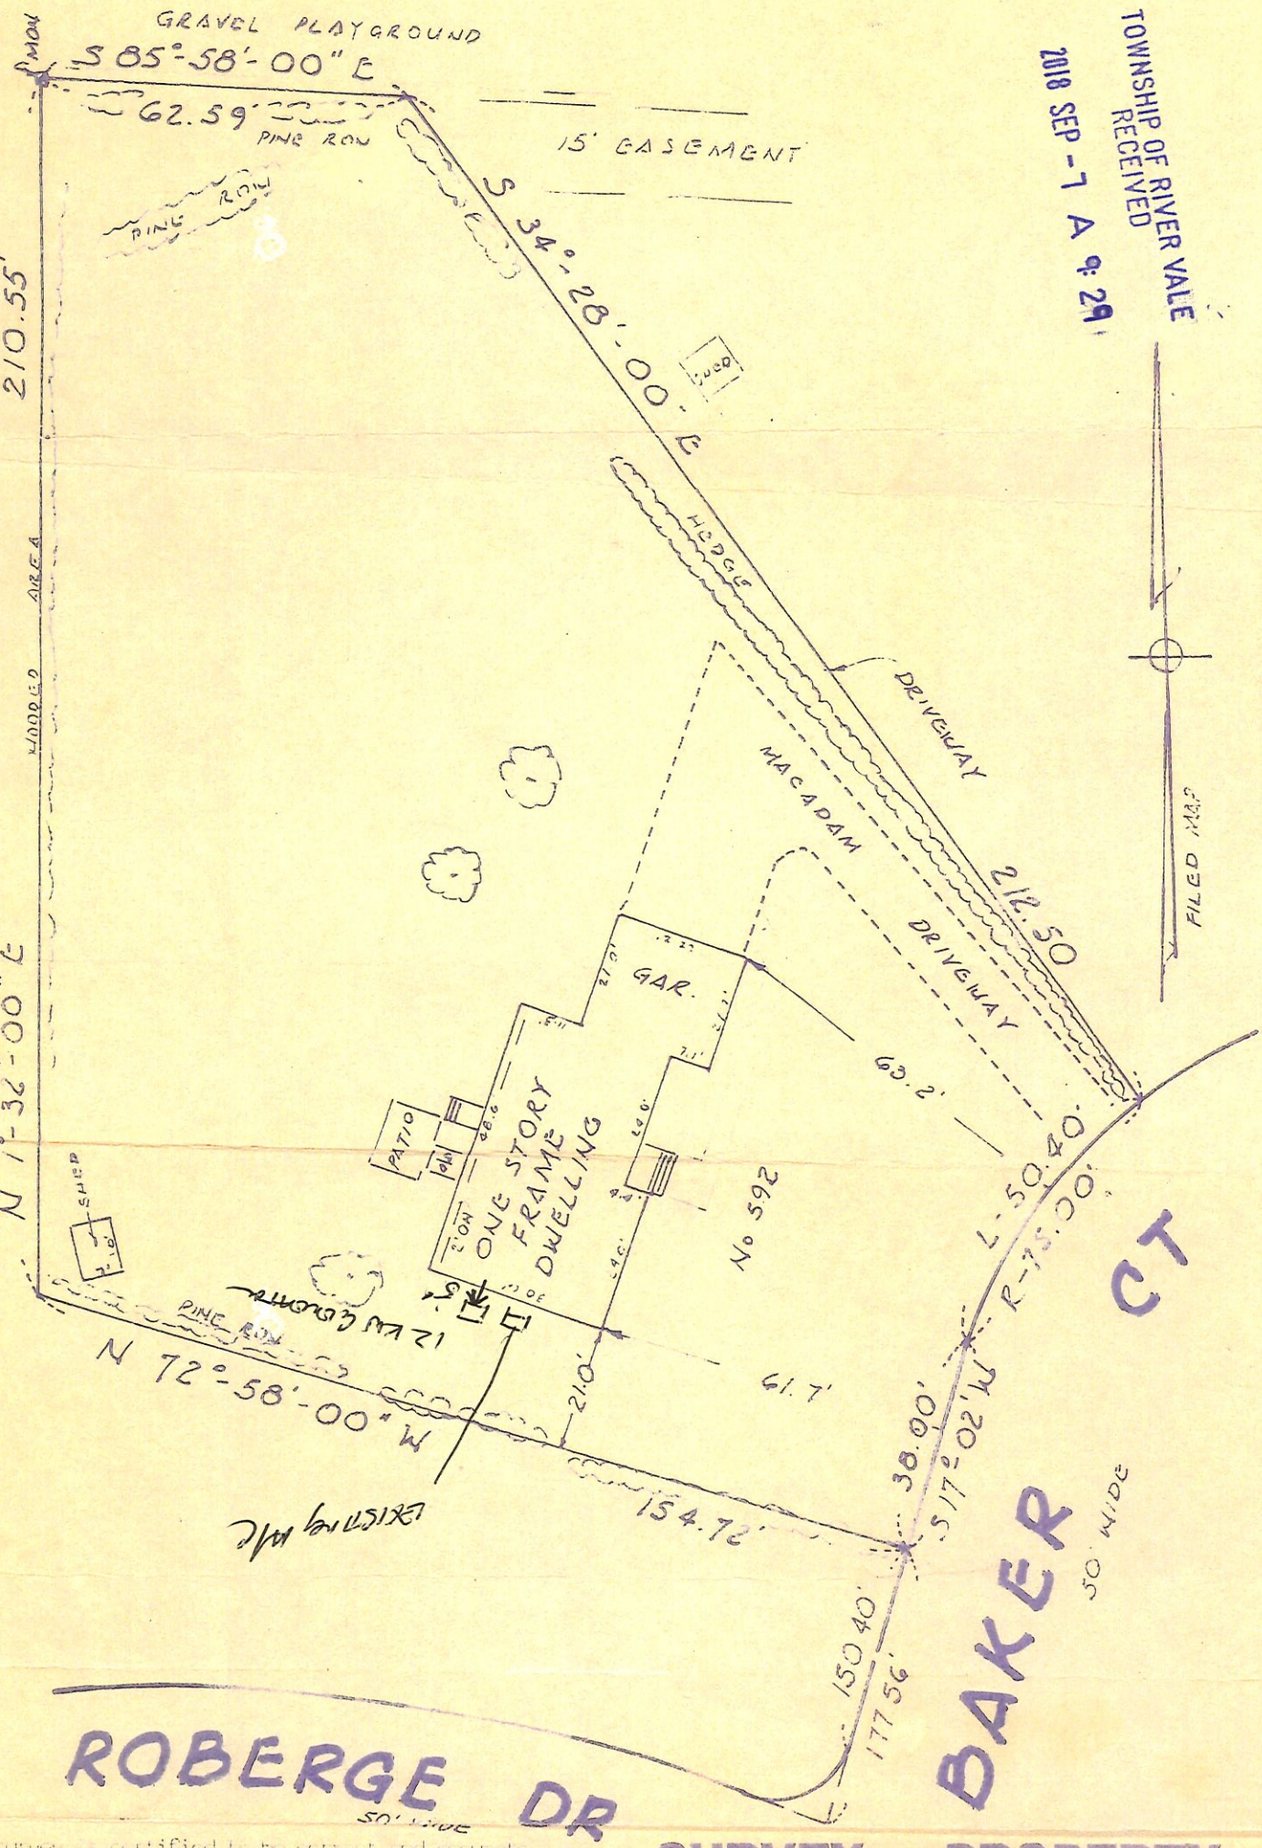

PROPERTY STAKES HAVE ☐ HAVE NOT ☑ BEEN SET AS PER CONTRACTUAL AGREEMENT

TOWNSHIP OF RIVER VALE RECEIVED 2018 SEP -7 A 9:29

This survey is certified to be correct and accurate to: Gerald F. Spock and Sandra A. Spock, his wife, Security National Mortgage Corporation, its successors and assigns, Title Title Agency, Inc., Fiorino, Fiorino & Lizzio, P.C. and all other parties as their respective interests may appear.

STEVEN J. COLLAZUOL, PLS, NJ LIC. NO. 31,265

SURVEY OF PROPERTY

SITUATED IN THE
BOROUGH OF RIVER VALE
BERGEN COUNTY, N.J.

SCALE 1 in. = 30 ft. MAR 20 1992

JOHN E. COLLAZUOL & ASSOCIATES
PROFESSIONAL ENGINEERS & LAND SURVEYORS
2500 LEMOINE AVENUE FORT LEE, N.J.
944-7774

DRN. CKD.