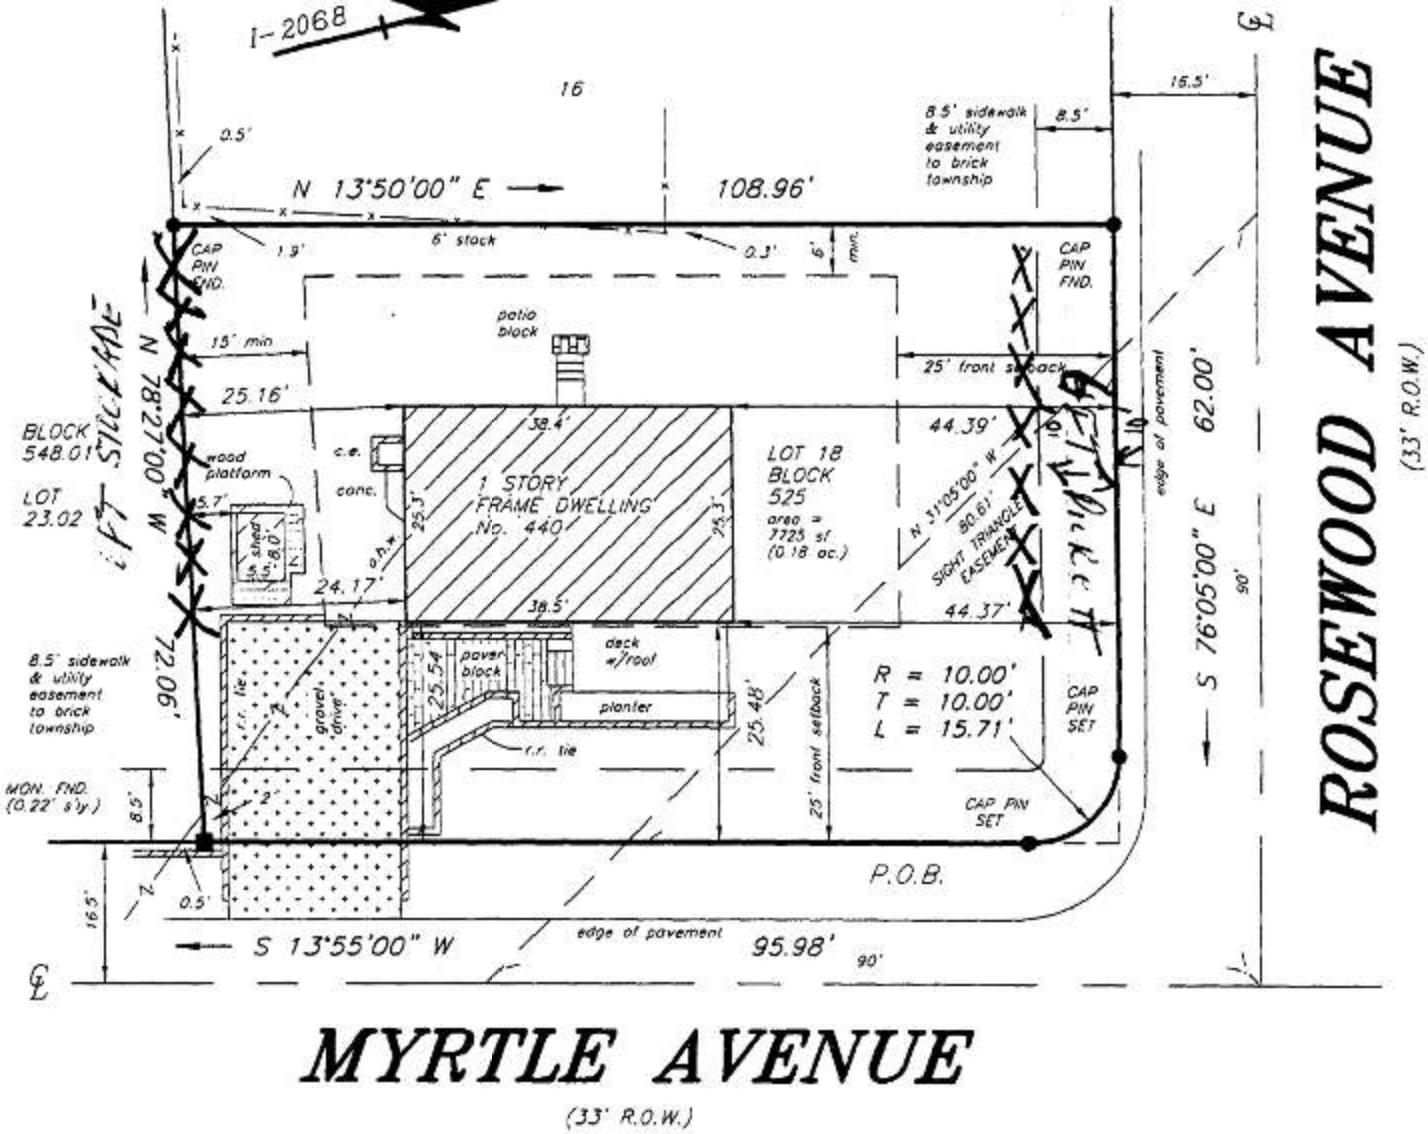

DEED DESCRIPTION:
BEING KNOWN AND DESIGNATED AS LOT 18 IN BLOCK 525.31 AS SHOWN ON A MAP ENTITLED, "MINOR SUBDIVISION, BLOCK 525.31, LOTS 16 THRU 21, BRICK TOWNSHIP, OCEAN COUNTY, NEW JERSEY," WHICH SAID MAP WAS DULY FILED IN THE OCEAN COUNTY CLERK'S OFFICE ON JULY 27, 1988 AS MAP NO. I-2068.

NOTES:
1. ALSO KNOWN AS LOT 18 IN BLOCK 525 AS SHOWN ON THE OFFICIAL TAX MAP OF THE TOWNSHIP OF BRICK, COUNTY OF OCEAN AND STATE OF NEW JERSEY.
2. THE PREMISES ARE COMMONLY KNOWN AS 440 MYRTLE AVENUE, BRICK, NEW JERSEY.
3. CORNER MARKER WAIVER OBTAINED FROM ULTIMATE USER PURSUANT TO THE BOARD OF PROFESSIONAL ENGINEERS AND LAND SURVEYORS REGULATION, N.J.A.C. 13:40-5.1(d)
4. UNDERGROUND UTILITIES NOT LOCATED BY THIS SURVEY.
5. SETBACK LINES SHOWN PER FILED MAP.

THIS SURVEY CERTIFIED ONLY TO:

- KAREN LOVELAND

PERMIT: 01-3363
LDS BR 10402687

RWP
Ronald W. Post Surveying, Inc.
Professional Land Surveying and Planning
1792 Hinds Road, Toms River, NJ, 08753
Phone:(732)-255-9050 Fax:(732)-255-9196

SURVEY OF PROPERTY

LOT 18 BLOCK 525