LIST OF PROPERTY OWNERS WITHIN 200 FEET
BLOCK 1068 & 1068.01, LOTS 4, 18, 19, 20

BLOCK	LOT	PROPERTY ADDRESS	OWNERS NAME & MAILING ADDRESS
1068	10	Sweeney Ave.	Johnson, J. & W. c/o A. Silverman 2 Delaware Ave. Pt. Pleasant, NJ 08742
1068	5	Morris Ave.	Brick Twp. Municipal Util. Auth. 1551 Route 88 W. Brick, NJ 08724
1068	8, 9	1242 Route #70	Iawa Equities I 1120 Bloomfield Ave. W. Caldwell, NJ 07006
1068-01	1	453 Miller Ave.	N.T.M. Development Corp. 1717 P. Street So. Belmar, NJ 07719
1068-01	10	468 Miller Ave.	N.T.M. Development Corp. 1717 P. Street So. Belmar, NJ 07719
1068-01	11	466 Miller Ave.	N.T.M. Development Corp. 1717 P. Street So. Belmar, NJ 07719
1068-01	12	464 Miller Ave.	N.T.M. Development Corp. 1717 P. Street So. Belmar, NJ 07719
1068-01	13	462 Miller Ave.	N.T.M. Development Corp. 1717 P. Street So. Belmar, NJ 07719
1068-01	14	460 Miller Ave.	Gerber, George & Judy 460 Miller Ave. Brick, NJ 08724
1068-01	15	458 Miller Ave.	N.T.M. Development Corp. 1717 P. Street So. Belmar, NJ 07719
1068-01	16	456 Miller Ave.	N.T.M. Development Corp. 1717 P. Street So. Belmar, NJ 07719
1068-01	17	454 Miller Ave.	N.T.M. Development Corp. 1717 P. Street So. Belmar, NJ 07719
1068-01	2	455 Miller Ave.	N.T.M. Development Corp. 1717 P. Street So. Belmar, NJ 07711
1068-01	3	457 Miller Ave.	N.T.M. Development Corp. 1717 P. Street So. Belmar, NJ 07719
1068-01	7	465 Miller Ave.	N.T.M. Development Corp. 1717 P. Street So. Belmar, NJ 07719
1068-01	8	467 Miller Ave.	N.T.M. Development Corp. 1717 P. Street So. Belmar, NJ 07719
1068-01	9	470 Miller Ave.	N.T.M. Development Corp. 1717 P. Street So. Belmar, NJ 07719
1068-02	1	450 Miller Ave.	N.T.M. Development Corp. 1717 P. Street So. Belmar, NJ 07719
1068-02	2	452 Miller Ave.	N.T.M. Development Corp. 1717 P. Street So. Belmar, NJ 07719
1068-111	1,2, 6,7	Austin Ave.	Smith, Hollie, Etal, Trustees 550 Brick Blvd. Brick, NJ 08723
1068-111	11, 12-14	305 Prospect Dr.	Barbieri, James A & Mary-Kay 305 Prospect Dr. Brick, NJ 08724
1068-111	15,16, 18	301 Prospect Dr.	Miano, Anthony M. & Josephine M. 301 Prospect Dr. Brick, NJ 08724
1068-111	3,4,5	445 Austin Ave.	Gyetvay, Sarah A. Etal 73 Wo. Jefferson St. Orange, NJ 07050
1068-111	8,9,10	446 Miller Ave.	Lloyd, Jon M. & Dawn N. 444 Miller Ave. Brick, NJ 08724
1068-115	1,2-5	345 Prospect Dr.	Kuchta, Andrew J. & Stella E. 345 Prospect Dr. Brick, NJ 08724
1068-115	10,11, 12	Prospect Dr.	Weiss, Hannelore M. 334 Prospect Dr. Brick, NJ 08724
1068-115	13, 14-16	331 Prospect Dr.	Weiss, Hannelore M. 334 Prospect Dr. Brick, NJ 08724
1068-115	6,7-9	339 Prospect Dr.	Borrero, Miguel & Myrtle 339 Prospect Dr. Brick, NJ 08724
1068-119	1	Prospect Dr.	Kuchta, Andrew J. & Stella E. 345 Prospect Dr. Brick, NJ 08724
1068-119	12,13 14	334 Prospect Dr.	Weiss, Hannelore M. 334 Prospect Drive Brick, NJ 08724
1068-119	18	4 West Sweeney Ave.	Hermey, Carol 4 West Sweeney Ave. Brick, NJ 08724
1068-119	6,7,8	338 Prospect Dr.	Weiss, Hannelore M. 334 Prospect Dr. Brick, NJ 08724
1068-119	9,10, 11	336 Prospect Dr.	Lindner, Leona J. 336 Prospect Dr. Brick, NJ 08724
1068-121	49,50 51	295 Morris Ave.	Vitelli, John N. & Patricia A. 205 McKinley Ct. Brick, NJ 08724
1069-89	1,2-4	300 Prospect Dr.	Jones, Harry P. O. Box 433 Brick, NJ 08723
1069-89	1-A, 2-A, 4-A	438 Austin Ave.	Naelen, John F. & Patricia A. 438 Austin Ave. Brick, NJ 08724
1070-90	1,2,3	445 20th Ave.	Nills, William & Ana 445 20th Avenue Brick, NJ 08724
1070-90	10,11, 12	446 Austin Ave.	Cartmell, Bruce & Donna 446 Austin Ave. Brick, NJ 08724
1070-90	13, 14-16	299 Prospect Dr.	Samsel, Edward J. Jr. & Marg 299 Prospect Dr. Brick, NJ 08724
1070-90	4,5-7	291 Prospect Dr.	Heston, Gerald R. & Irene 291 Prospect Drive Brick, NJ 08724
1070-90	8,9	295 Prospect Dr.	Kale, Fredk., & Eliz. 295 Prospect Dr. Brick, NJ 08724
1071-88	1,2-6	435 20th Ave.	Beltran, Mary Ann 435 Twentieth Ave. Brick, NJ 08724
1071-88	21, 22-24	438 Harper Ave.	Wallo, Ronald J. 438 Harper Ave. Brick, NJ 08724
1075-91	17,18	448 20th Ave.	McNicholas, Paul W. & Gail 448-20th Ave. Brick, NJ 08724
1075-91	19, 20-22	444 20th Ave.	Jones, Rosaria & Robert K. 444 Twentieth Ave. Brick, NJ 08724
1075-91	23	20th Ave.	Terranova, Louis A. & Carmela 440 20th Ave. Brick, NJ 08724
1075-91	24,25, 26	440 20th Ave.	Terranova, Louis & Carmela; Etals 440 20th Ave. Brick, NJ 08724
1277-B	1,3	1 Hayes Ave.	Toth, David E. 1 Hayes Ave. Brick, NJ 08724
1277-B	2,4	2 Drew Ave.	Janick, Lorraine 2 Drew Ave. Brick, NJ 08724
1277-B	5	Hayes Ave.	Cantrello, Victoria 131 Orient Way Lyndhurst, NJ 07070
1277-B	6,8	8 Drew Ave.	Colclough, Peter J. & Nancy E. 8 Drew Ave. Brick, NJ 08724
1277-B	7	Hayes Ave.	Brenner, Ronald P. 501 Lyswood Dr. Fort Lee, NJ 07024
1277-C	1,3	1 Michael Ave.	Coppola, Charles & Michele 1 Michael Ave. Brick, NJ 08724
1277-C	2	2 Hayes Ave.	Chattin, Eileen 2 Hayes Ave. Brick, NJ 08724
1277-C	4	4 Hayes Ave.	Ferrara, Gerald F. 4 Hayes Ave. Brick, NJ 08724
1277-C	5,7	5 Michael Ave.	Nascone, Louis & Eva 5 Michael Ave. Brick, NJ 08724
1277-C	6,8	6 Hayes Ave.	Bennett, Robert L. 6 Hayes Ave. Brick, NJ 08724
1277-D	1,3,5	3 Brian Ave.	Hudson, Samuel J. & Barbara A. 3 Brian Ave. Brick, NJ 08724
1277-D	2,4	2 Michael Ave.	Flood, Thomas & Kathleen 2 Michael Ave. Brick, NJ 08724
1277-D	6,8	6 Michael Ave.	Laird, Scott 6 Michael Ave. Brick, NJ 08724
1277-D	7	9 Brian Ave.	Palladino, A. V. Jr. 740 Tanager Way Brick, NJ 08724
1277-E	1, 2-14	Stanley Ave.	Palladino, A.V. Jr. 740 Tanager Way Brick, NJ 08724
1277-F	1, 2-12	Sweeney Ave.	Palladino, A.V. Jr. 740 Tanager Way Brick, NJ 08724

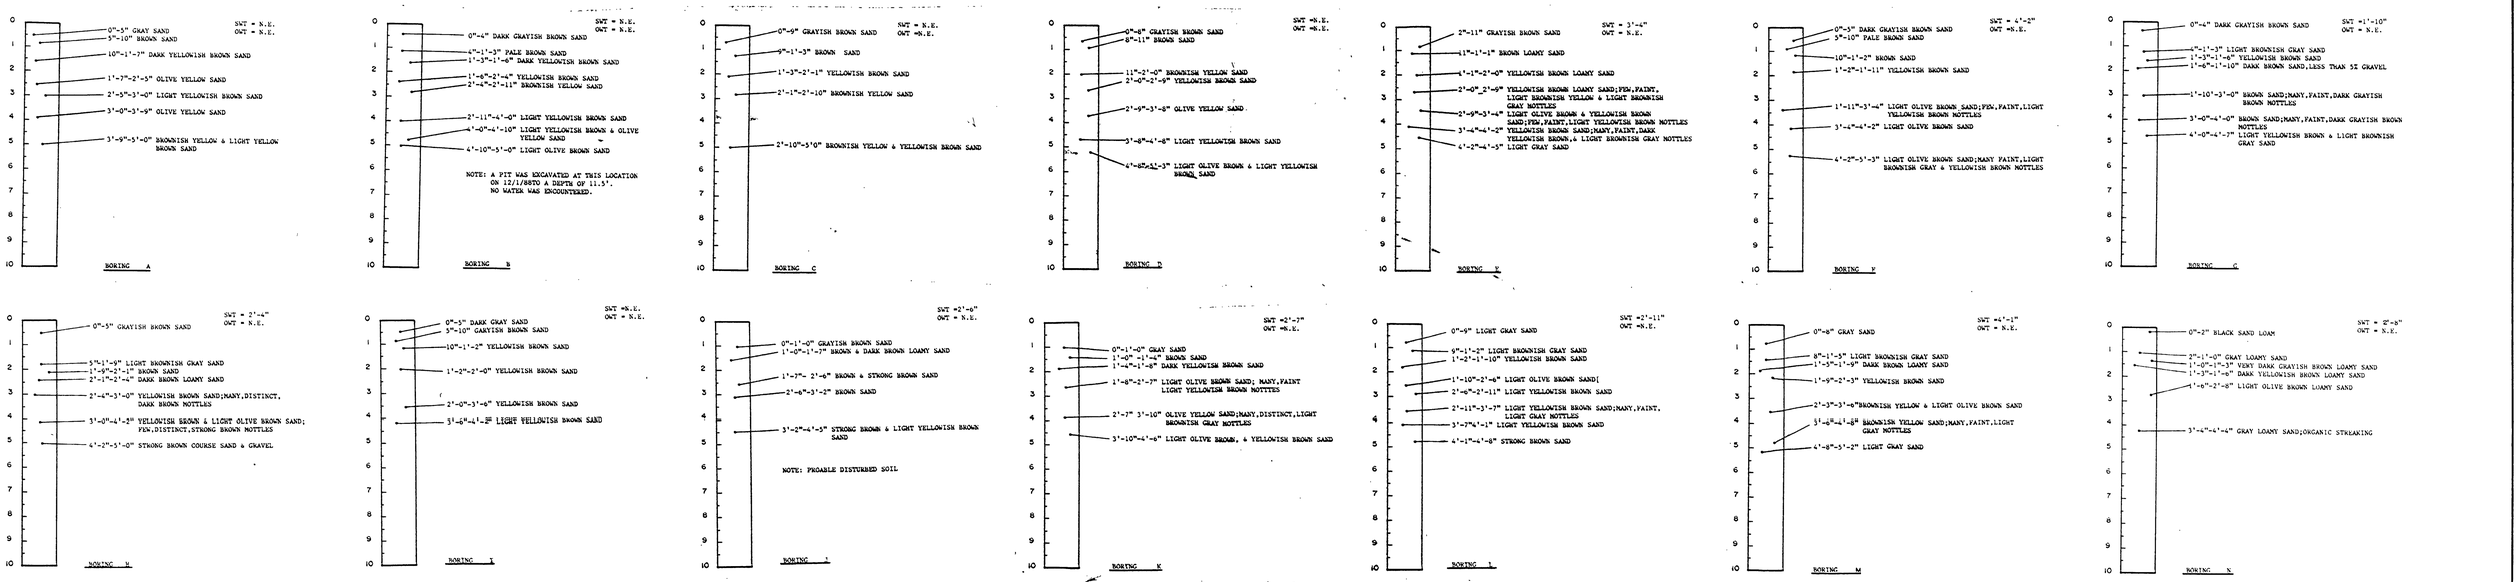

SOIL BORING LOGS

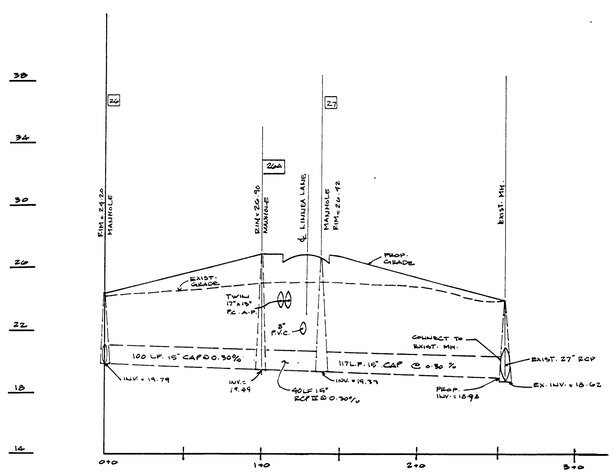

DRAINAGE EASEMENT "H"
SCALE: HORIZ. 1" = 40'
VERT. 1" = 4'

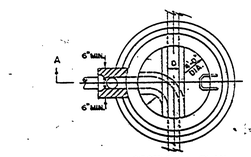

SECTIONAL PLAN

NOTE: DROP PIPE TO BE USED IN ALL CASES WHERE DIFFERENCE BETWEEN INLET INVERT AND LOWEST OUTLET SHOULD BE 2' OR GREATER.

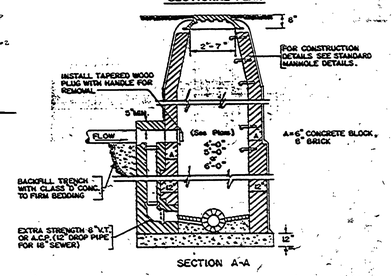

SECTION A-A

DROP MANHOLE

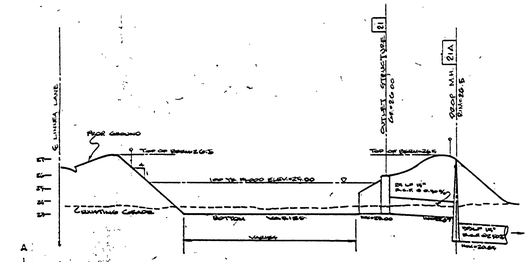

DETENTION BASIN CROSS-SECTION
N.T.S.

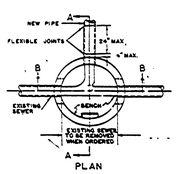

PLAN

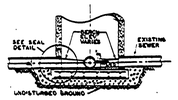

SECTION B-B

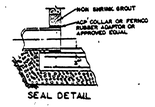

SEAL DETAIL

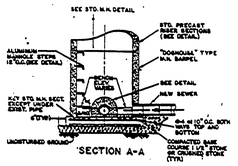

SECTION A-A

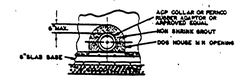

DETAIL AT EXISTING PIPE

DOGHOUSE MANHOLE

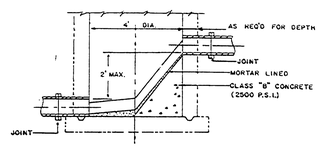

MANHOLE CHUTE OR SHORT DROP

THIS IS TO CERTIFY THAT THE WATER AND SEWER MAIN DESIGN CONFORMS WITH THE RULES AND REGULATIONS OF THE BRICK TOWNSHIP MUNICIPAL UTILITIES AUTHORITY.

Tariq M.S. Siddiqui 4/12/91
TARIQ M.S. SIDDIQUI, P.E. — DATE
DIRECTOR OF ENGINEERING

APPROVED BY THE BRICK TOWNSHIP PLANNING BOARD. Dec 13, 1989

Nancy Sailo
PLANNING BOARD CHAIRMAN — DATE

E. Jean Kell 6-29-92
PLANNING BOARD SECRETARY — DATE

William Cavell 6/24/92
PLANNING BOARD ENGINEER — DATE

APPROVED
APPL. No. 89-1109-5
State of New Jersey
Dept. Environmental Protection
Division of Coastal Resources

Date	Revisions
8-10-89	GENERAL REVISIONS
3-15-90	REV. PER N.J.D.E.P. COMMS
4-20-90	REV. PER PRELIM. RESOLUTION COMMENTS

Dave Magno 4/24/90
DAVE MAGNO, P.E. — DATE

The Schoor DeStefano & Colangelo Group, Inc.
McSWEENEY & DREWES
Consulting and Municipal Engineers
201/840-1700
1466 Route Eighty Eight West, Brick, NJ 08724

SCALE	DATE	DRAWN BY	CHK'D BY	FILE NO.	FIELD BK.
NONE	3-17-89	A.M.	J.A.R.	870434	619

DETAILS

TOWNSHIP OF BRICK
OCEAN COUNTY, NEW JERSEY

PRELIMINARY MAJOR SUBDIVISION
DOROTHY ESTATES.
BLOCK 1068 LOT 4
BLOCK 1068.01 LOTS 18,19,20
TAX MAP SHEET NO. 57, BRICK TWP.

SHEET NO 7 OF 11

CASE# PB-1935-PMS-9/89
LDS BR PZ 10500730