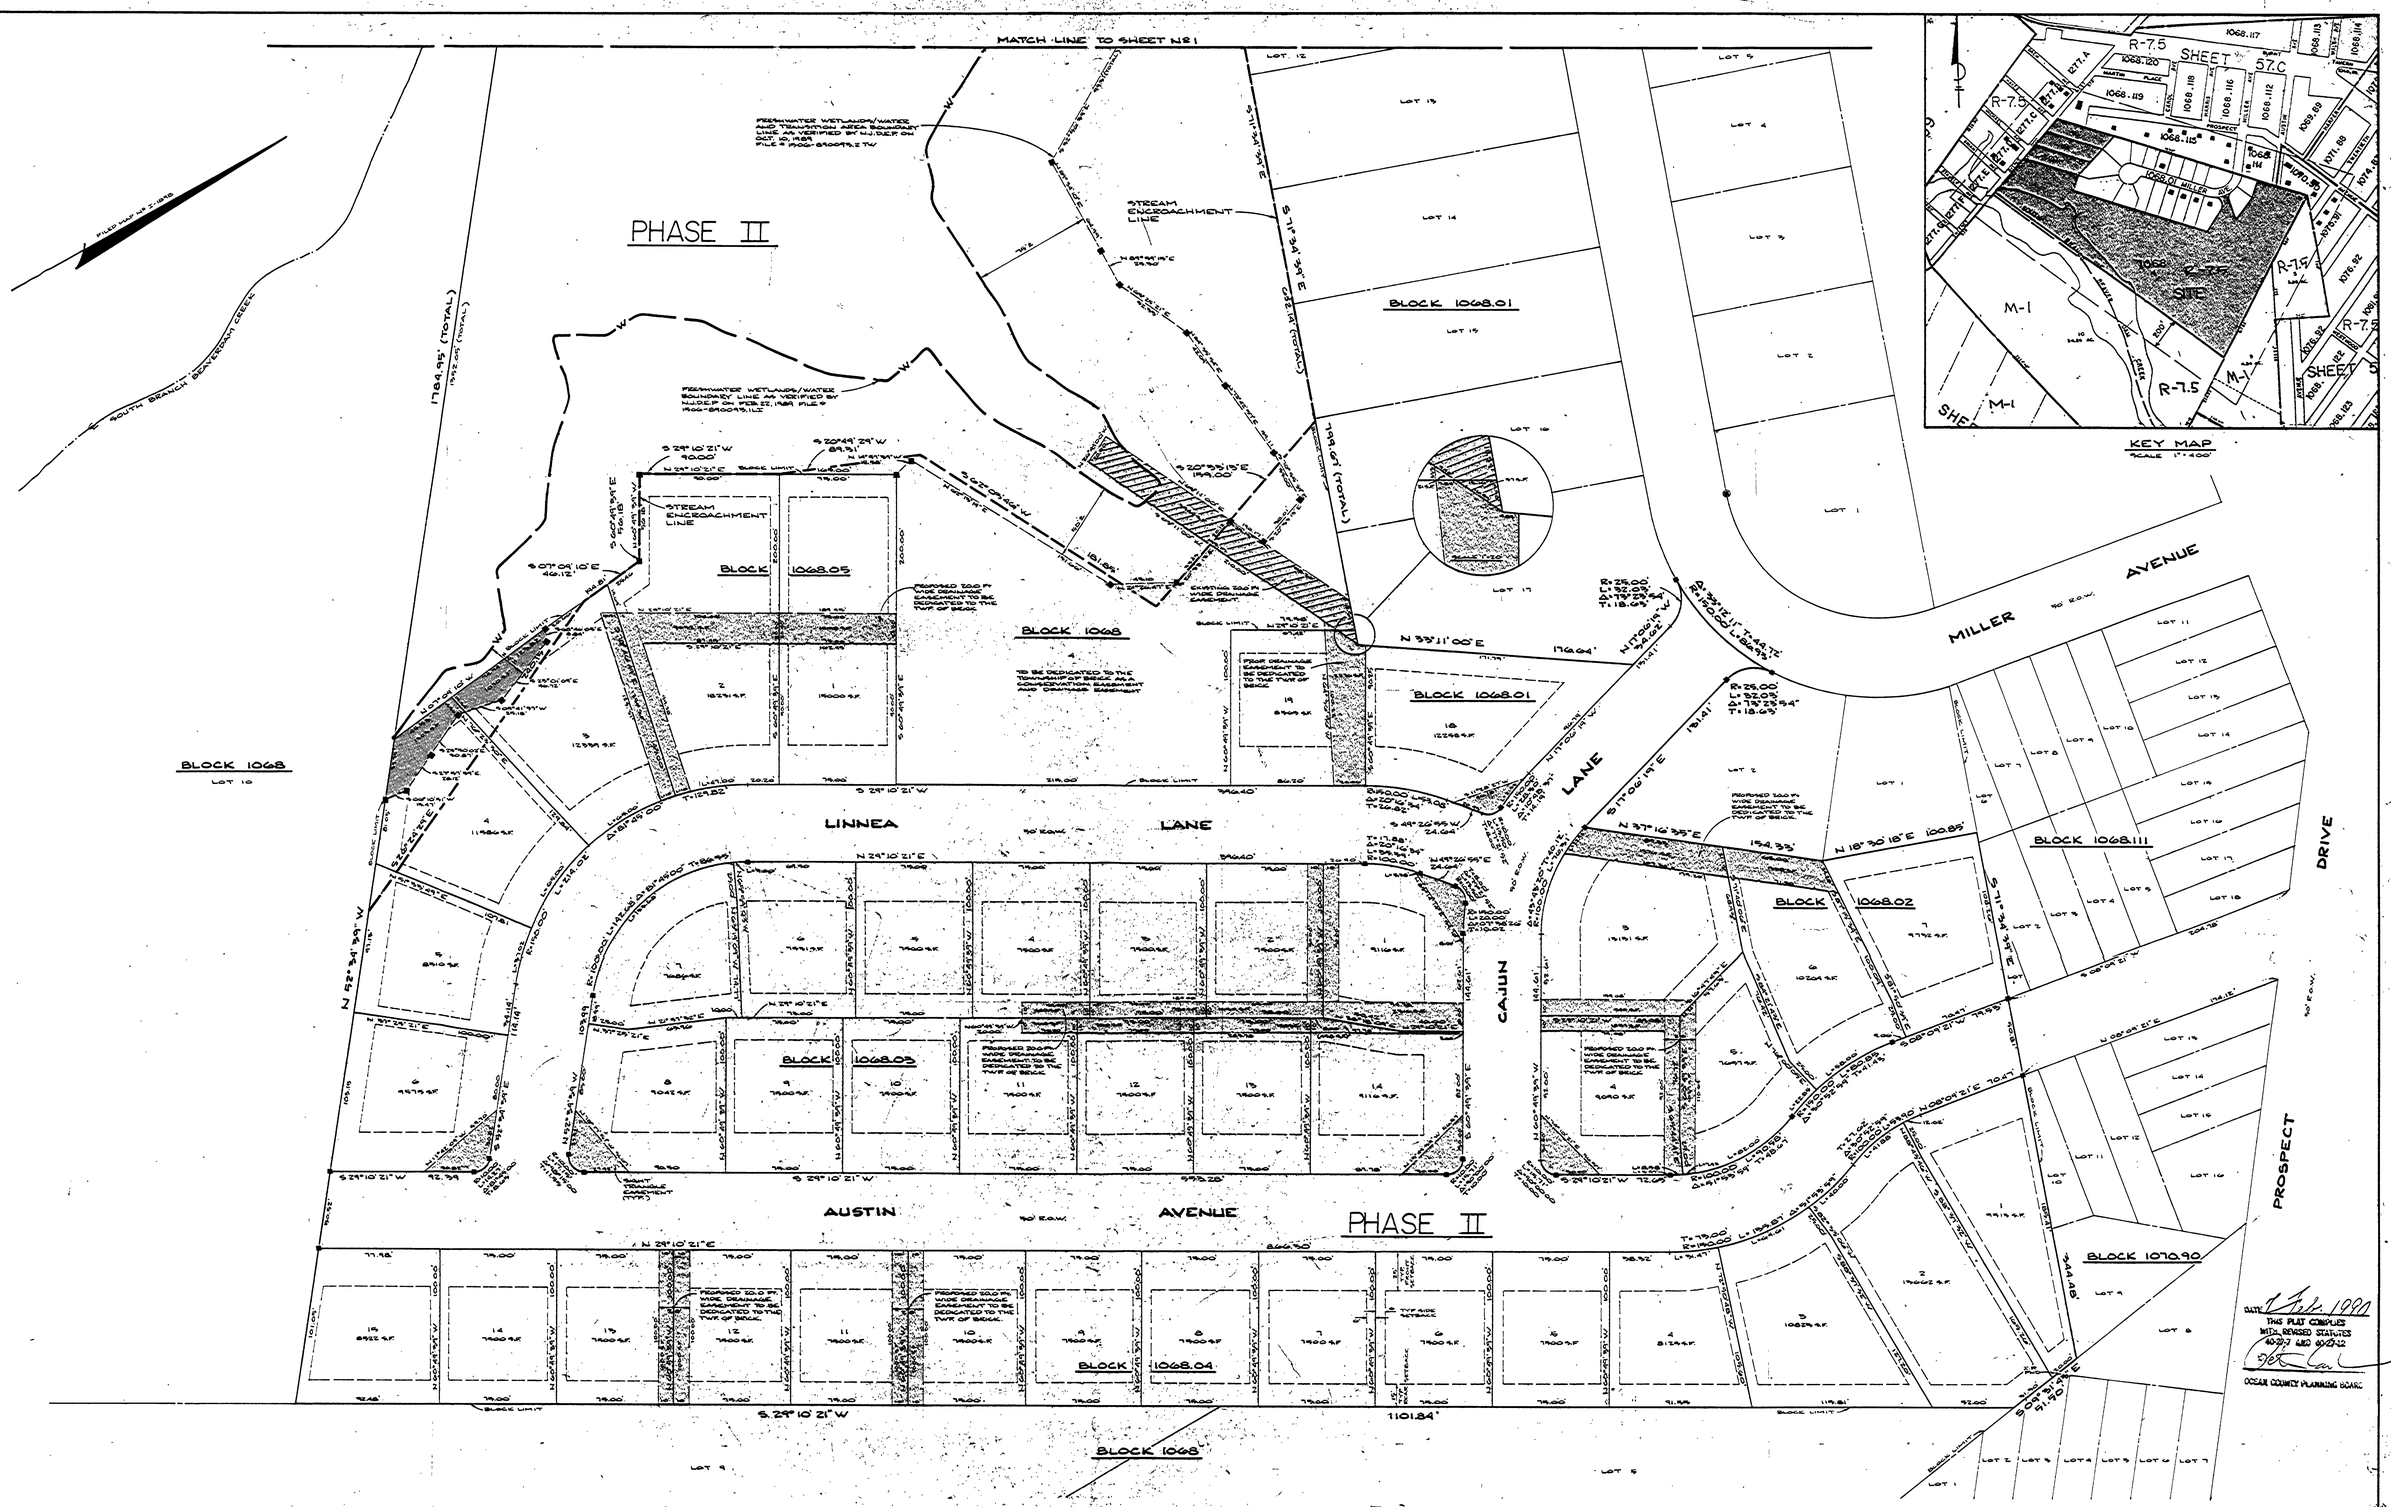

I HEREBY CERTIFY THAT I AM THE OWNER AND APPLICANT OF THE PROPERTY SHOWN ON THIS MAP AND APPROVE OF THE SUBDIVISION AND FILING THEREOF.

WILLIAM JAMES
167 CARTAGENA DR.
BRICK N.J. 08724

SWORN TO AND SUBSCRIBED BEFORE ME

DATE

JOHN J. HALEY
NOTARY PUBLIC
COMMISSION EXPIRES 9-8-92

I HEREBY CERTIFY THAT THE BRICK TOWNSHIP PLANNING BOARD HAS APPROVED THIS MAP FOR FILING IN THE OCEAN COUNTY CLERK'S OFFICE AND IT COMPLIES WITH THE PROVISIONS OF THE "MAP FILING LAW" PROVIDED THAT THIS MAP MUST BE FILED WITH SAID CLERK ON OR BEFORE 6 CALENDAR MONTHS FROM WHICH DATE IS 90 DAYS AFTER ITS APPROVAL BY THE PLANNING BOARD.

7-1-92 — E. Jean Kull
DATE — PLANNING BOARD SECRETARY

I HAVE CAREFULLY EXAMINED THIS MAP AND FIND THAT IT COMPLIES WITH THE PROVISIONS OF THE "MAP FILING LAW" AND THE MUNICIPAL ORDINANCES AND REQUIREMENTS APPLICABLE THERETO.

6/29/92 — Michael J. Ford
DATE — MUNICIPAL ENGINEER

I HEREBY CERTIFY THAT A BOND HAS BEEN GIVEN TO THE TOWNSHIP OF BRICK GUARANTEEING THE FUTURE SETTING OF PROPERTY MONUMENTS.

7/1/92 — Frank E. Smith
DATE — MUNICIPAL CLERK

I HEREBY CERTIFY THAT THIS MAP AND SURVEY HAVE BEEN MADE UNDER MY SUPERVISION AND COMPLIES WITH THE PROVISIONS OF THE "MAP FILING LAW" AND THE MUNICIPAL ORDINANCES AND REQUIREMENTS APPLICABLE THERETO.

3/19/91 — Terrence D. Magee
DATE — TERRENCE D. MAGEE, P.L.S. LIC. #26794

LEGEND

- ■ DENOTES MONUMENT TO BE SET
- C EXISTING MONUMENTS
- ● PREVIOUSLY BOUNDED MONUMENTS BY OTHERS
- • IRON PIPE FND.

CLASSIFIED AS A MAJOR SUBDIVISION AND APPROVED BY THE BRICK TOWNSHIP PLANNING BOARD. 6-29-90

DATE — Nancy Parlo, CHAIRMAN

7-1-92 — E. Jean Kull, SECRETARY

6/24/92 — William Farrell, ENGINEER

APPROVED
APPL. No. 89-1109-5
State of New Jersey
Dept. Environmental Protection
Division of Coastal Resources

THIS PLAT COMPLIES WITH REVISED STATUTES 40:27-7 AND 40:27-12

DATE 1 Feb. 1990

OCEAN COUNTY PLANNING BOARD

Date	Revisions
MAR. 19, 1991	GEN. REV./ADD PHAT. LOT 19 BLK. 1068.01
4-22-90	REV. TO SHOW PHASE II
7-2-90	ADD ESTIMATED ROAD IMPROVEMENTS AS PER N.J. D.E.P. CAFRA

TERRENCE D. MAGEE P.L.S. #26794 — DATE 3/19/91

McSWEENEY & DREWES, INC.
Consulting and Municipal Engineers
201/840-1700
1466 Route 88W, P.O. Box 1429
Brick Township, NJ 08723

SCALE 1" = 40' | DATE 1-15-91 | DRAWN BY M.F.M. | CHK'D BY E.J.H. | FILE NO. 87043A | FIELD BK. 619

SCALE IN FEET: 40 0 40 80

TOWNSHIP OF BRICK
OCEAN COUNTY, NEW JERSEY

FOR A MAJOR SUBDIVISION

DOROTHY ESTATES

BLOCK 1068, LOT 4 — BLOCK 1068.04, LOTS 1-19 & 20

TAX MAP SHEET #57

CASE# PB-1935-FMS-1/90
LDS BR PZ 10500729

SHEET NO. 2 OF 2