D-67

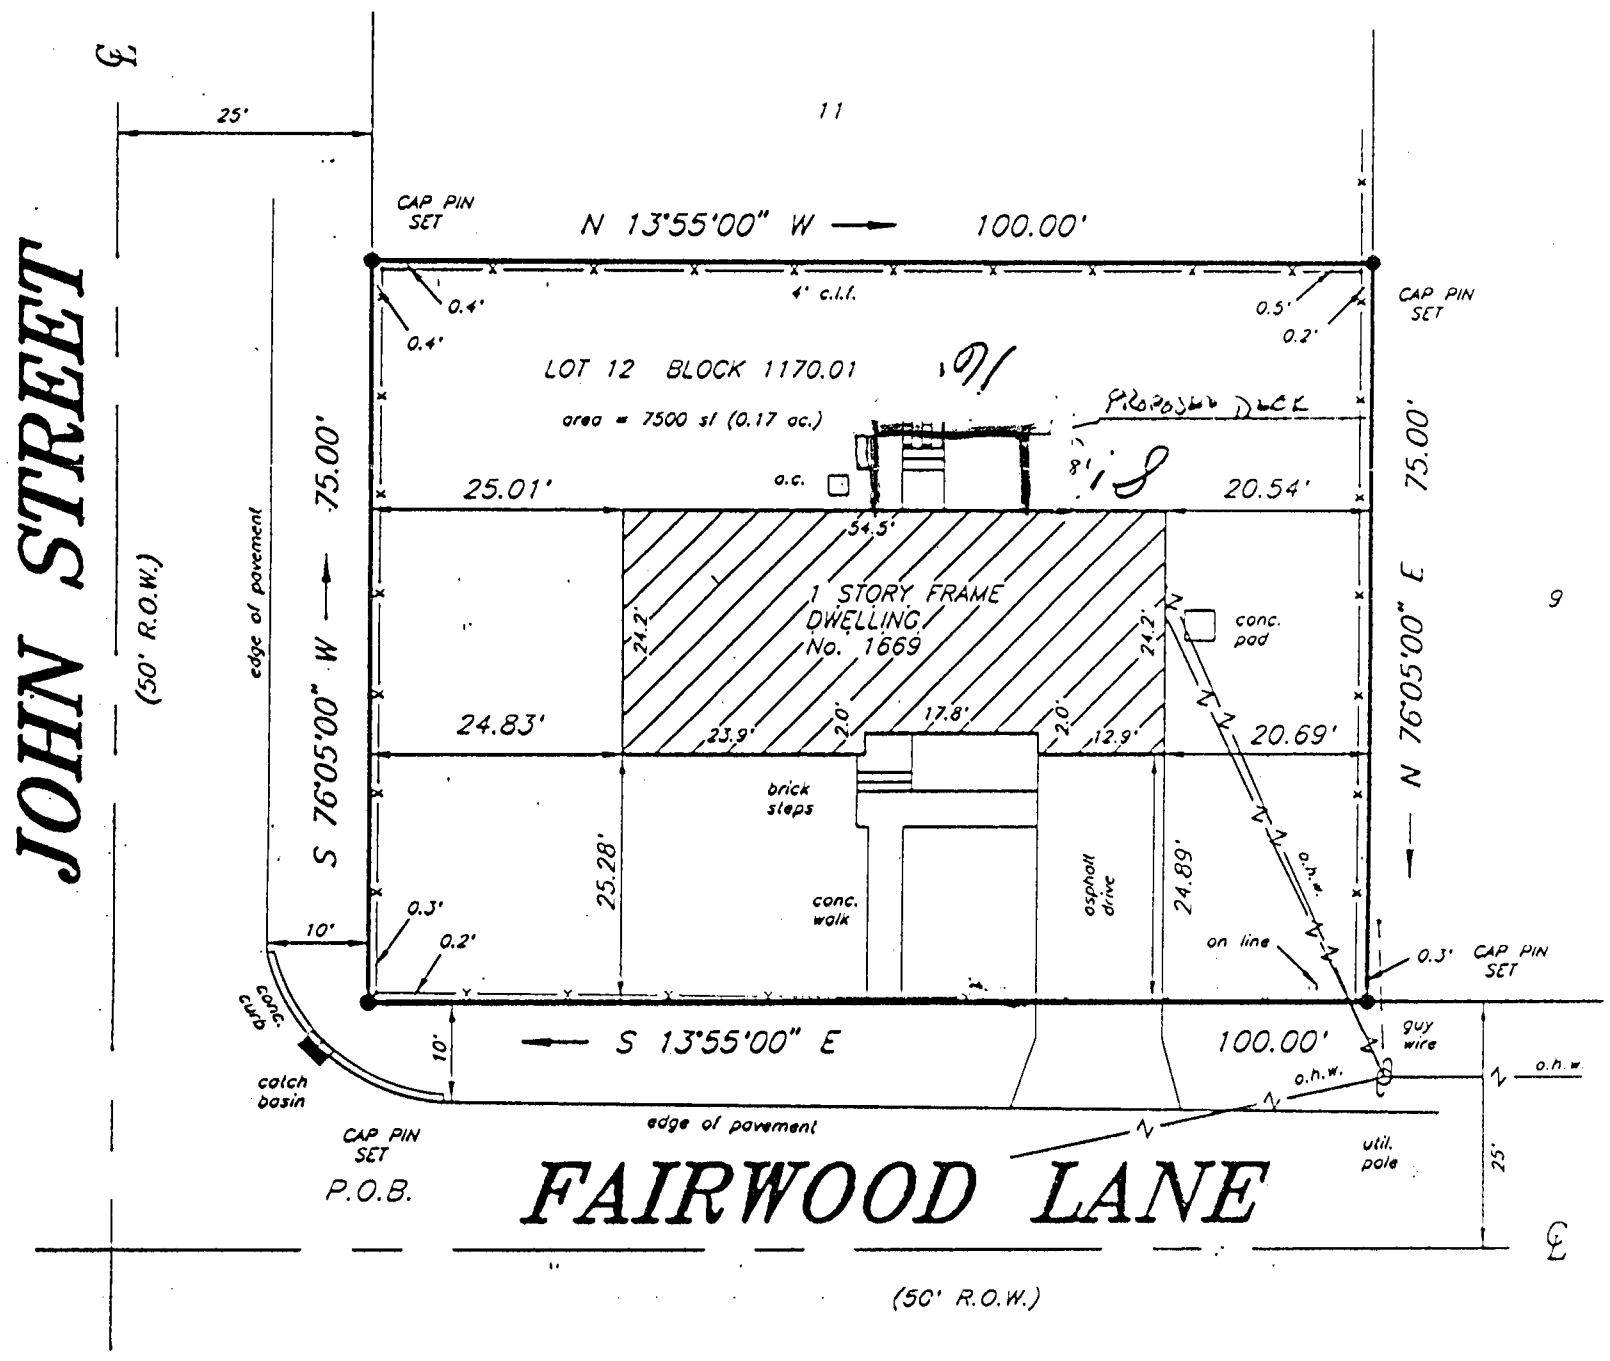

DEED DESCRIPTION:
BEING KNOWN AND DESIGNATED AS LOT 12 IN BLOCK 1170-A-1 AS SHOWN ON A MAP ENTITLED, "LAUREL ACRES, BRICK TOWNSHIP, OCEAN COUNY, N.J.," WHICH SAID MAP WAS DULY FILED IN THE OCEAN COUNTY CLERK'S OFFICE ON JULY 2, 1957 AS MAP NO. D-67.

NOTES:
1. ALSO KNOWN AS LOT 12 IN BLOCK 1170.01 AS SHOWN ON THE OFFICIAL TAX MAP OF THE TOWNSHIP OF BRICK, COUNTY OF OCEAN AND STATE OF NEW JERSEY.
2. THE PREMISES ARE COMMONLY KNOWN AS 1669 FAIRWOOD LANE, BRICK, NEW JERSEY.
3. CORNER MARKERS SET.
4. UNDERGROUND UTILITIES NOT LOCATED BY THIS SURVEY.

THIS SURVEY CERTIFIED ONLY TO:

- SALVATORE ZAVATTIERI AND DOROTHY ZAVATTIERI, HUSBAND AND WIFE
- WILLIAM F. SMITH, ESQUIRE
- CHASE MANHATTAN MORTGAGE CORPORATION, ITS SUCCESSORS AND/OR ASSIGNS
- CENTRAL TITLE AGENCY, INC.

PERMIT: 99-4280
LDS BR 10401781

October 20, 1999
Sen Kinney - deck

RWP
Ronald W. Post Surveying, Inc.
Professional Land Surveying and Planning
1792 Hinds Road, Toms River, NJ, 08753
Phone:(732)-255-9050 Fax:(732)-255-9196

SURVEY OF PROPERTY

LOT 12 BLOCK 1170.01

BRICK TOWNSHIP

OCEAN COUNTY, NEW JERSEY

Ronald W. Post
Professional Land Surveyor N.J. Lic. 28534
Professional Planner N.J. Lic. 02940

6-30-99
date

This survey subject to any easement of record and other pertinent facts which an accurate title search might disclose. Environmentally sensitive areas, if any, are not located by this survey. No attempt was made to determine if a portion of this property is claimed by the State of New Jersey as tidelands. No liability is assumed by the certifying Surveyor for the use of this survey by any party not shown on the certifications hereon or for the use of survey with survey affidavit.

Scale	Dr.	Chk.	Date	
1" = 20'	S.E.M.	RWP	6-30-99	99-2005