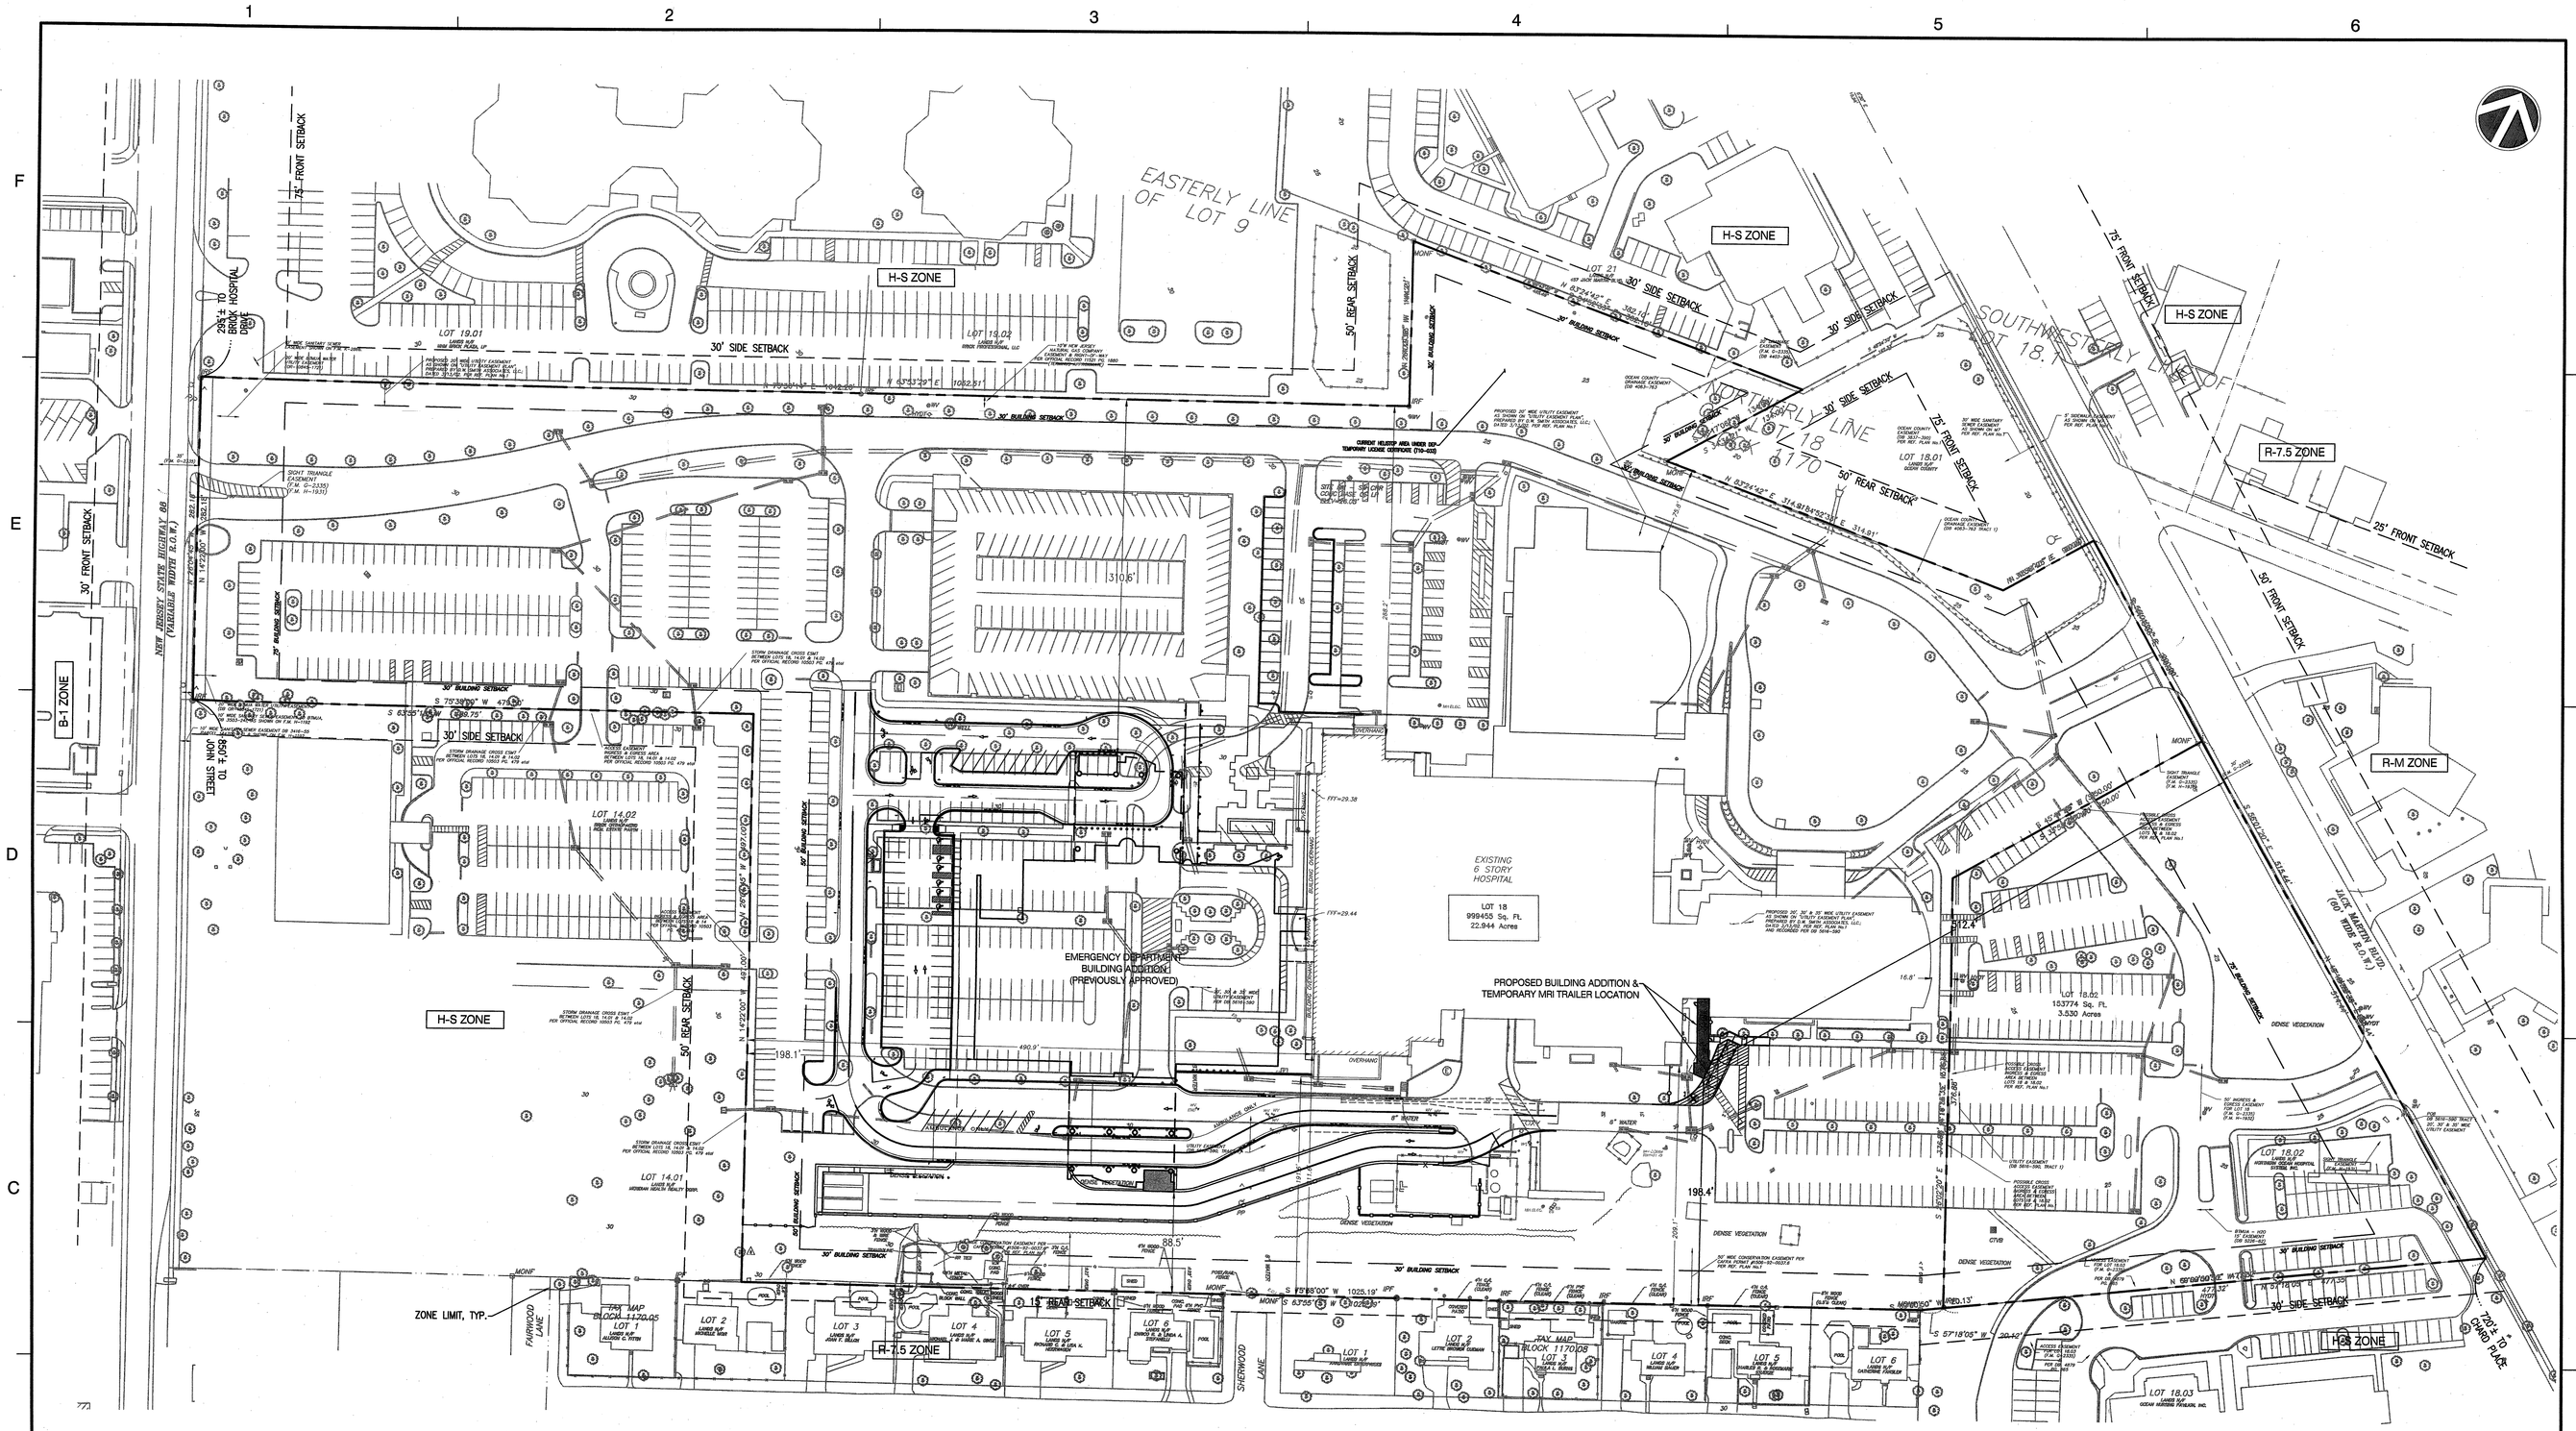

THIS SITE FOR WHICH AMENDED FINAL SITE PLAN APPROVAL WAS GRANTED BY THE BRICK TOWNSHIP PLANNING BOARD VIA APPROVAL RESOLUTION 93-12 SHALL BE MAINTAINED AS ORIGINALLY APPROVED.

APPROVED BY
BRICK TOWNSHIP PLANNING BOARD

DATE 9-5-12 CHAIRMAN

ATTEST SECRETARY

DATE 8/21/12 BOARD ENGINEER

Dewberry

Dewberry Engineers Inc.
(Formerly Dewberry-Goodkind, Inc.)
600 PARSIPPANY ROAD
SUITE 301
PARSIPPANY, NJ 07054
973.739.9400 Phone
973.739.9710 Fax
Certificate of Authorization #24GA28047600

Ocean Medical Center
MEMBER OF THE MERIDIAN HEALTH FAMILY

AMENDED FINAL SITE PLAN FOR OCEAN MEDICAL CENTER TEMPORARY MRI/PET TRAILER LOCATION

BLOCK 1170, LOTS 18, 18.02
425 JACK MARTIN BOULEVARD
BRICK TOWNSHIP, OCEAN COUNTY, NEW JERSEY

SEAL

Christopher M. Cirrotti, P.E.
New Jersey License No. 24GE03853800

KEY PLAN

SCALE

(IN FEET)
1 inch = 60 ft.

No.	DATE	BY	Description
2	08.13.12	SP	TOWN COMMENTS
1	07.31.12	SP	RESOLUTION COMPLIANCE

REVISIONS

DRAWN BY	SLP
APPROVED BY	CC
CHECKED BY	MI
DATE	07.05.12

TITLE

OVERALL SITE LAYOUT PLAN

PROJECT NO. 50045193

C-100

SHEET NO.