


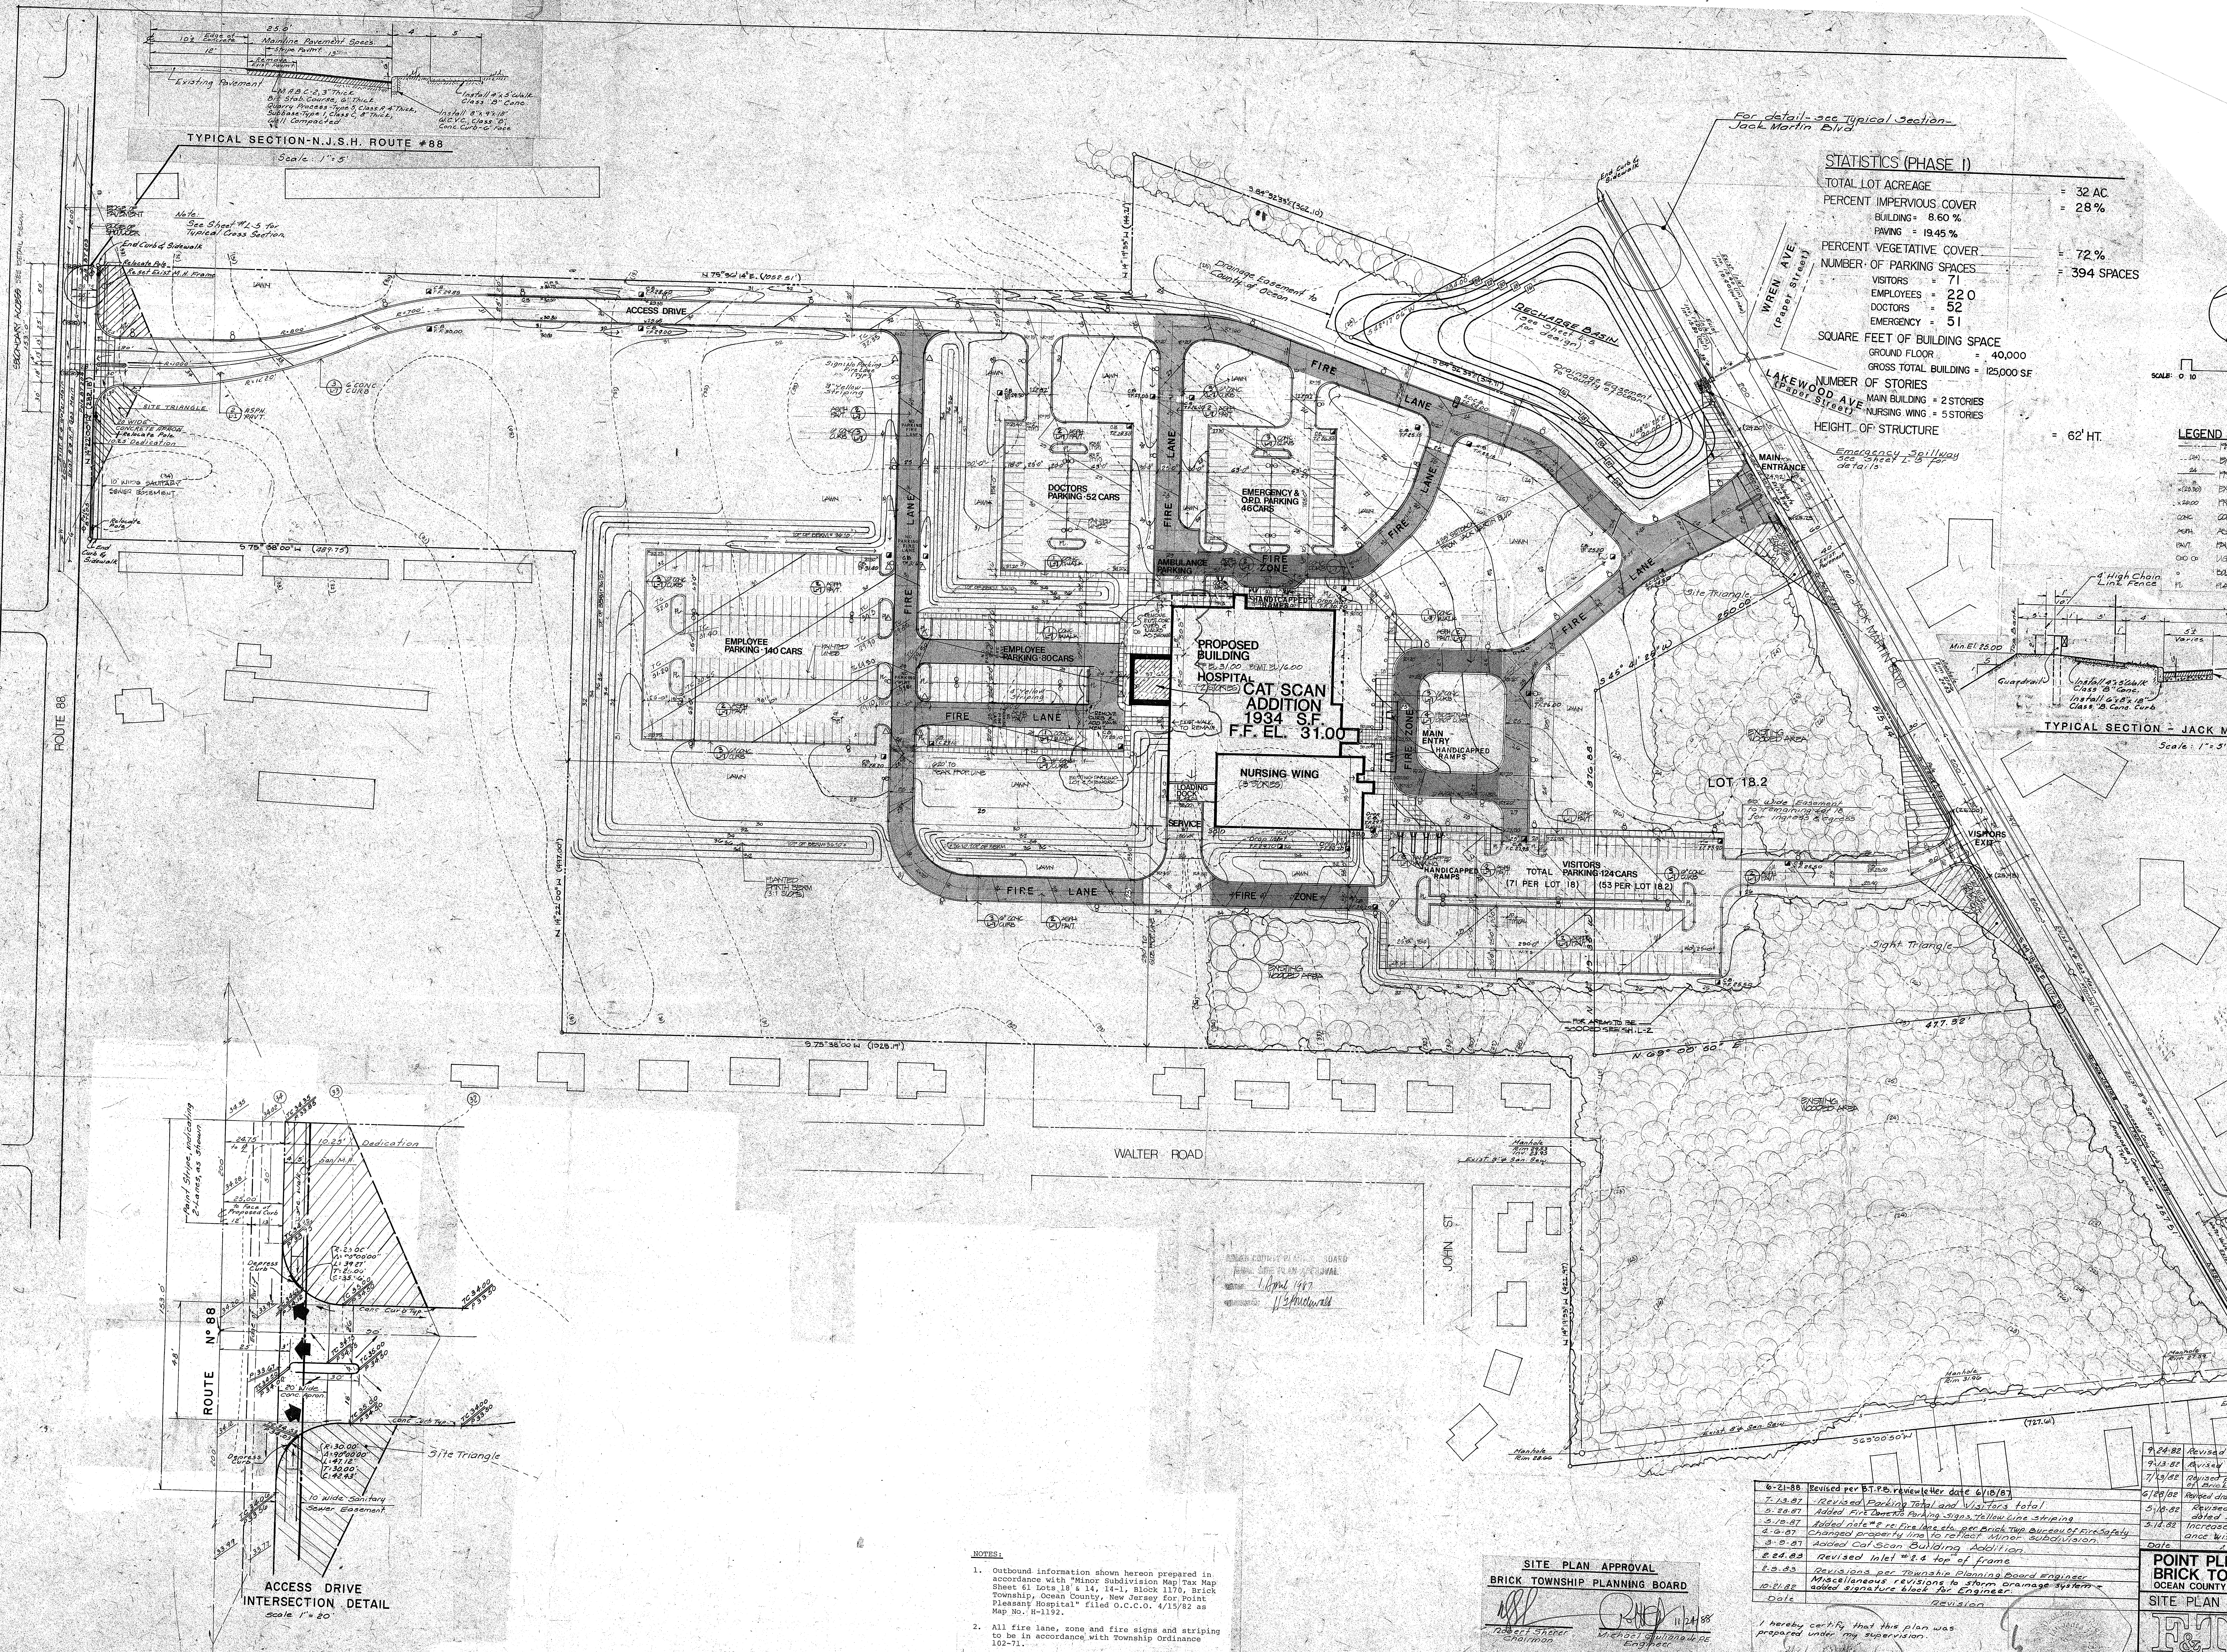

STATISTICS (PHASE I)

TOTAL LOT ACREAGE	= 32 AC
PERCENT IMPERVIOUS COVER	= 28%
BUILDING = 8.60 %	
PAVING = 19.45 %	
PERCENT VEGETATIVE COVER	= 72%
NUMBER OF PARKING SPACES	= 394 SPACES
VISITORS = 71	
EMPLOYEES = 220	
DOCTORS = 52	
EMERGENCY = 51	
SQUARE FEET OF BUILDING SPACE	
GROUND FLOOR = 40,000	
GROSS TOTAL BUILDING = 125,000 SF	
NUMBER OF STORIES	
MAIN BUILDING = 2 STORIES	
NURSING WING = 5 STORIES	
HEIGHT OF STRUCTURE	= 62' HT.

LEGEND

PROPERTY LINE	
EXISTING CON	
PROPOSED CA	
PROPOSED SET	
PROPOSED GR	
CONCRETE	
ASPHALT	
PAVEMENT	
LIGHT STAKE	
BOARD LIGHT	
PAINTED AREA	

- NOTES:
- Outbound information shown hereon prepared in accordance with "Minor Subdivision Map" Map Sheet 61 Lots 18 & 14, 14-1, Block 1170, Brick Township, Ocean County, New Jersey for Point Pleasant Hospital" filed O.C.D. 4/15/82 as Map No. H-1192.
 - All fire lane, zone and fire signs and striping to be in accordance with Township Ordinance 102-71.

SITE PLAN APPROVAL
BRICK TOWNSHIP PLANNING BOARD

Robert Shore
Chairman

DATE: 11/24/88

REVISION

Date	Revision
6-21-88	Revised per B.T.P.D. reviewer letter date 6/16/88
7-13-87	Revised Parking Total and Visitor's total
5-28-87	Added Fire Lane's Parking Signs, yellow line striping
5-19-87	Added note "E" re fire lane etc. per Brick Township of Fire Safety
4-22-87	Changed property line to reflect minor subdivision
3-2-87	Added Cat Scan Building Addition
2-24-88	Revised Inlet #2 to top of frame
2-2-88	Revised per Township Planning Board Engineer
10/21/88	Miscellaneous revisions to storm drainage system - added signature block for Engineer

POINT PLEASANT
BRICK TOWNSHIP
OCEAN COUNTY, NEW JERSEY

SITE PLAN (AN

VRELAND & GUERIN, P.C.