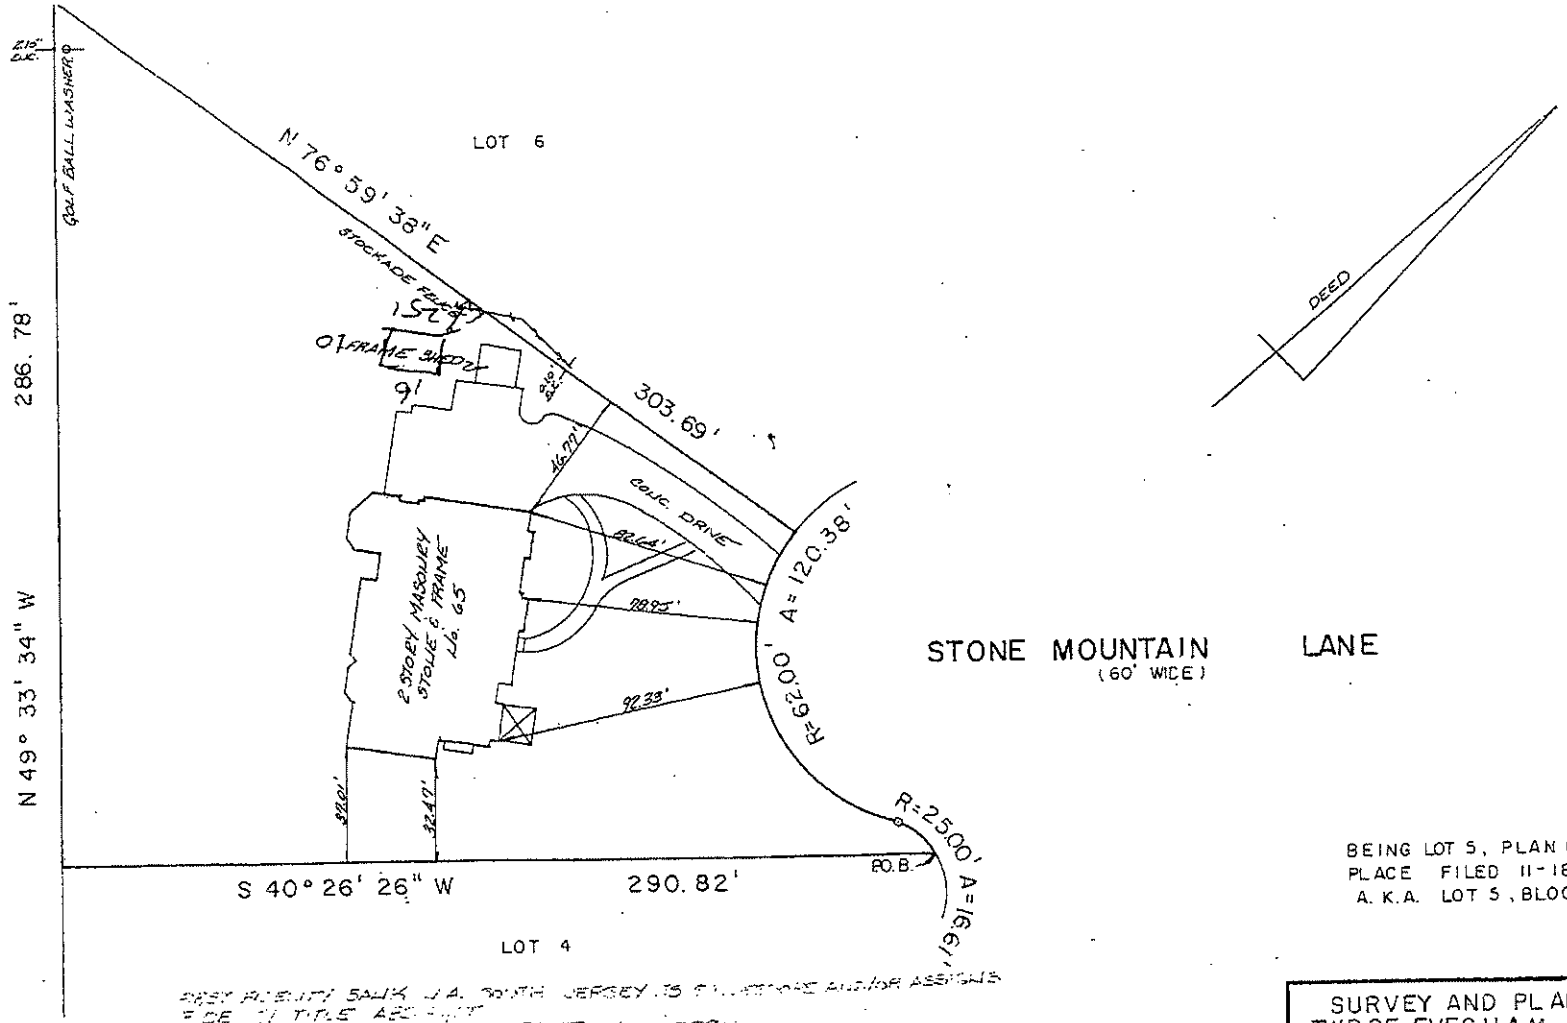

BEING LOT 5, PLAN OF LOTS STONE MOUNTAIN PLACE FILED 11-18-77, AS MAP No. 02752.
A. K.A. LOT 5, BLOCK 54E, TAX MAP.

"To _____ any insuror of Title relying hereon and any other party in interest!

"In consideration of the fee paid for making this survey, I hereby certify to its accuracy (except such easement, if any, that may be located below the surface of the lands or on the surface of the lands and not visible) as an inducement for any insuror of title to insure the title to the lands and premises shown thereon."

JOHN MCGLINCHEY
N.J. Land Surveyor License No. 34866

SURVEY AND PLAN OF PREMISES IN TWP OF EVESHAM, CO. OF BURLINGTON, N		
SCALE: 1" = 40'	APPROVED BY:	DRAWN BY
DATE: APRIL 24, 1992		REVISED
JOHN E. GAUNTT ASSOCIATES INC		
770 E. MAIN STREET MOORESTOWN, N.J. 08057		DRAWING N. LL-92-

12 x 18 PRINTED ON NO. 1000R CLEARPRINT