
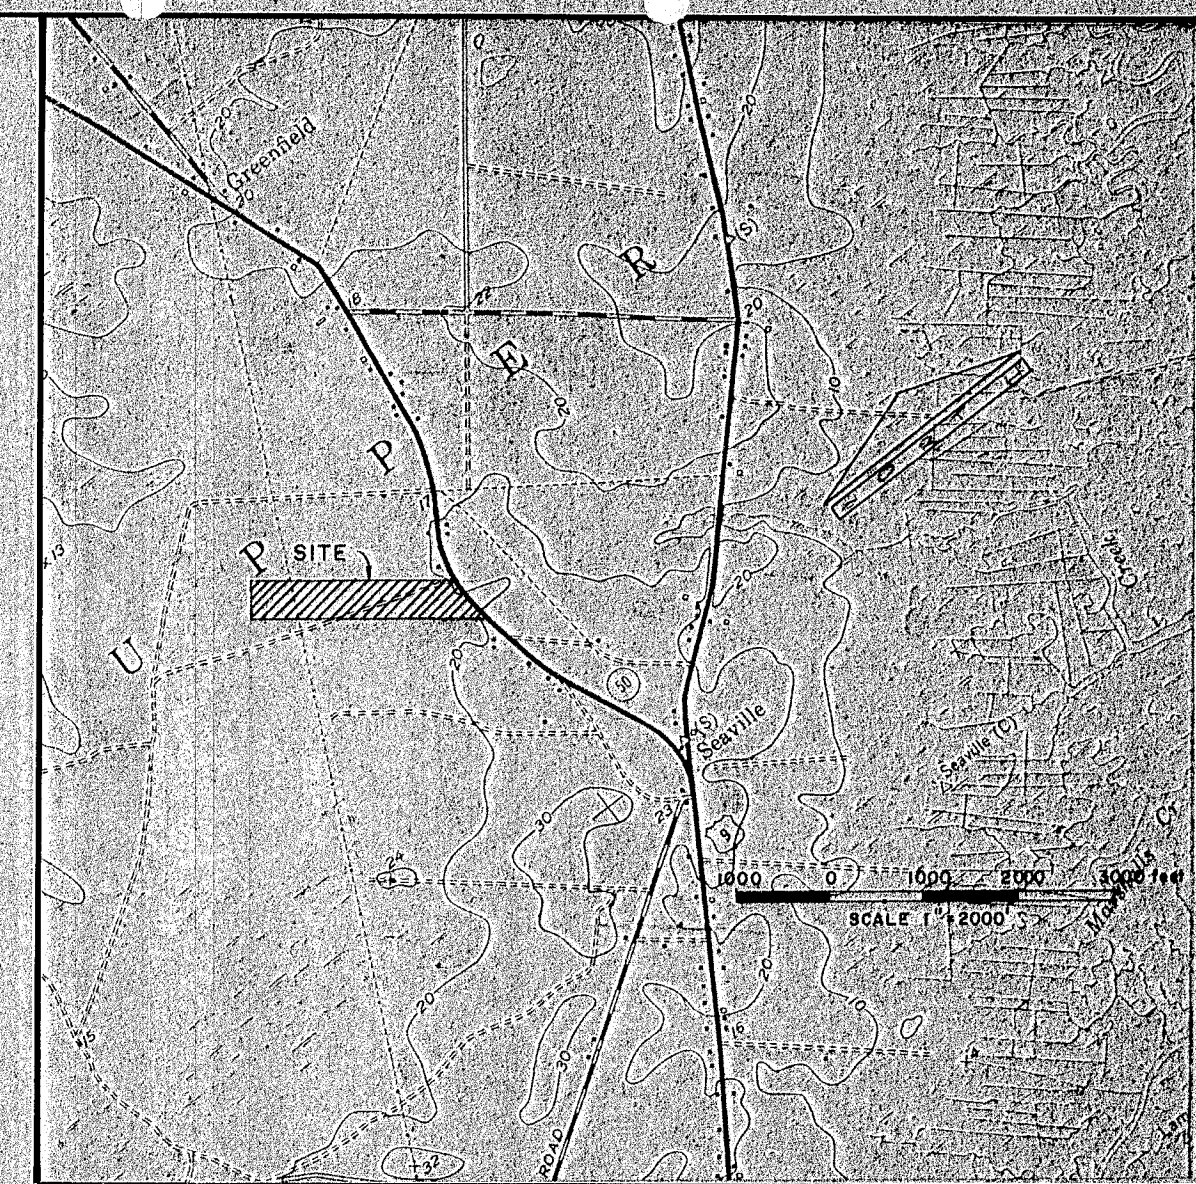


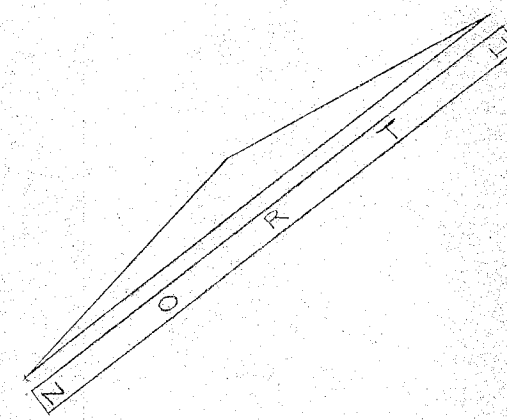


KEY MAP


LOT 28 01
LANDS N/F OF NEIL O CLARKE

LOT 29
LANDS N/F OF GUY LEWARK ET/UX



LOT 21 01
LANDS N/F OF ARRON
O. CORSON ESTATES

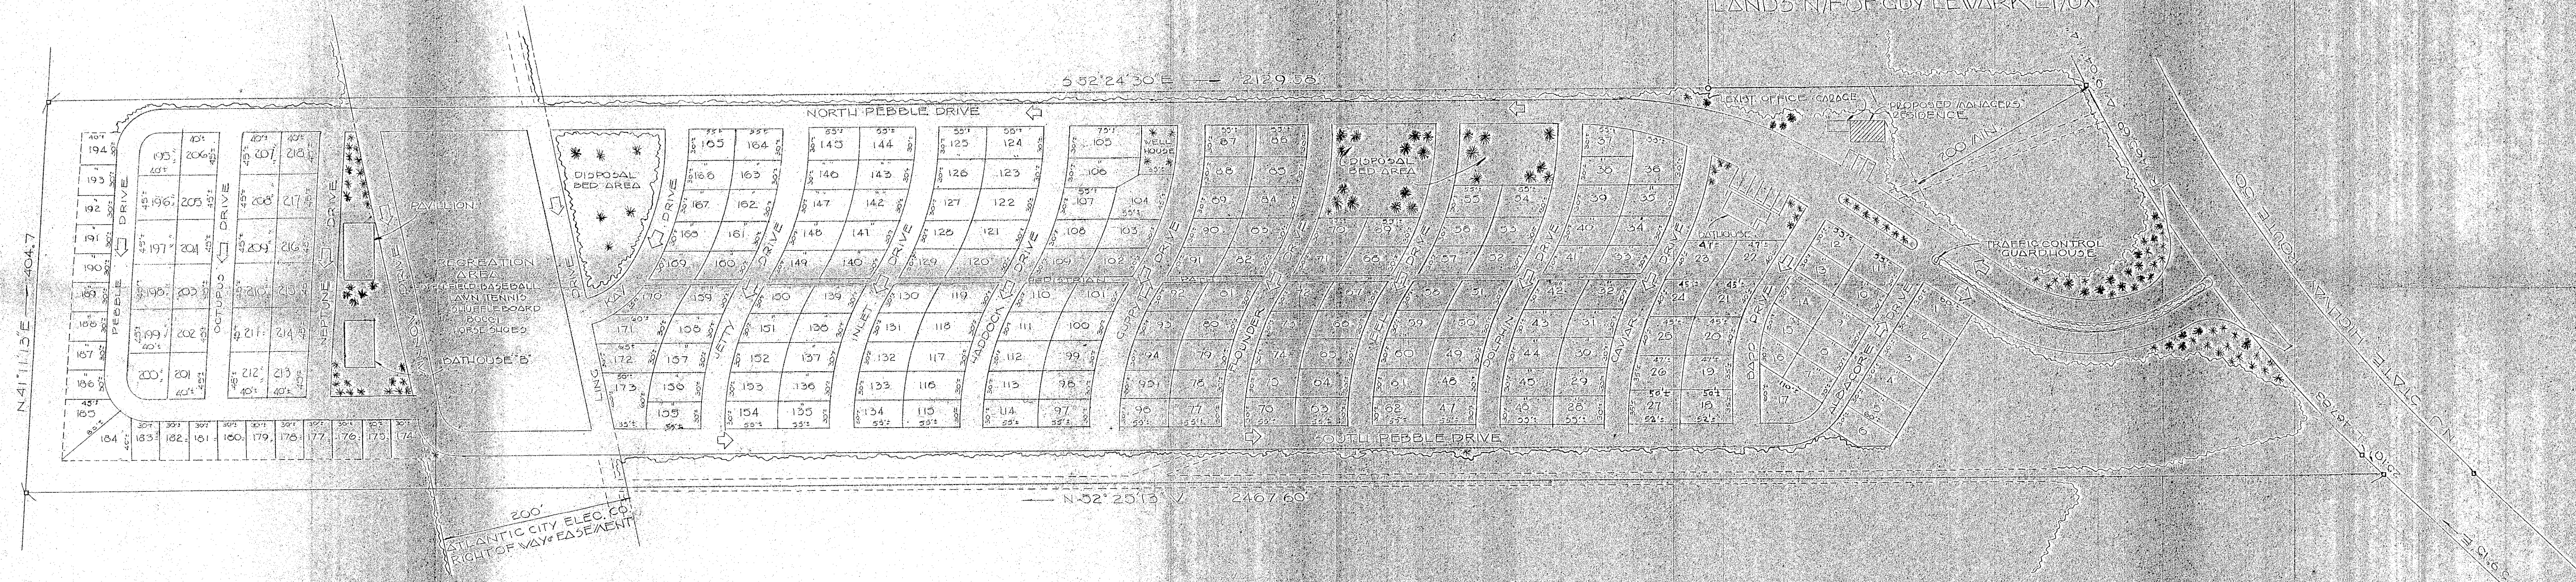



LOT 25
LANDS N/F OF 16A DETRO

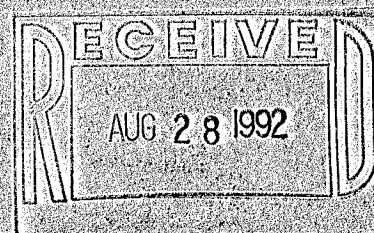


PREPARED BY		JOHN C. GIBSON AND ASSOCIATES CONSULTING ENGINEERS AND SURVEYORS SEA ISLE CITY, N. J.	
DATE: 7/12/78		PLAN OF PROPOSED OCEAN SANDS CAMPER RESORT LOT 27 BLOCK 501 SEAVILLE, UPPER TOWNSHIP CAPE MAY, COUNTY, N. J.	
DRAWN: W.F.F.		CHECKED:	DATE: 7/12/78
SCALE: 1"=100'		SK:	PG.
DWG. NO. 104212			

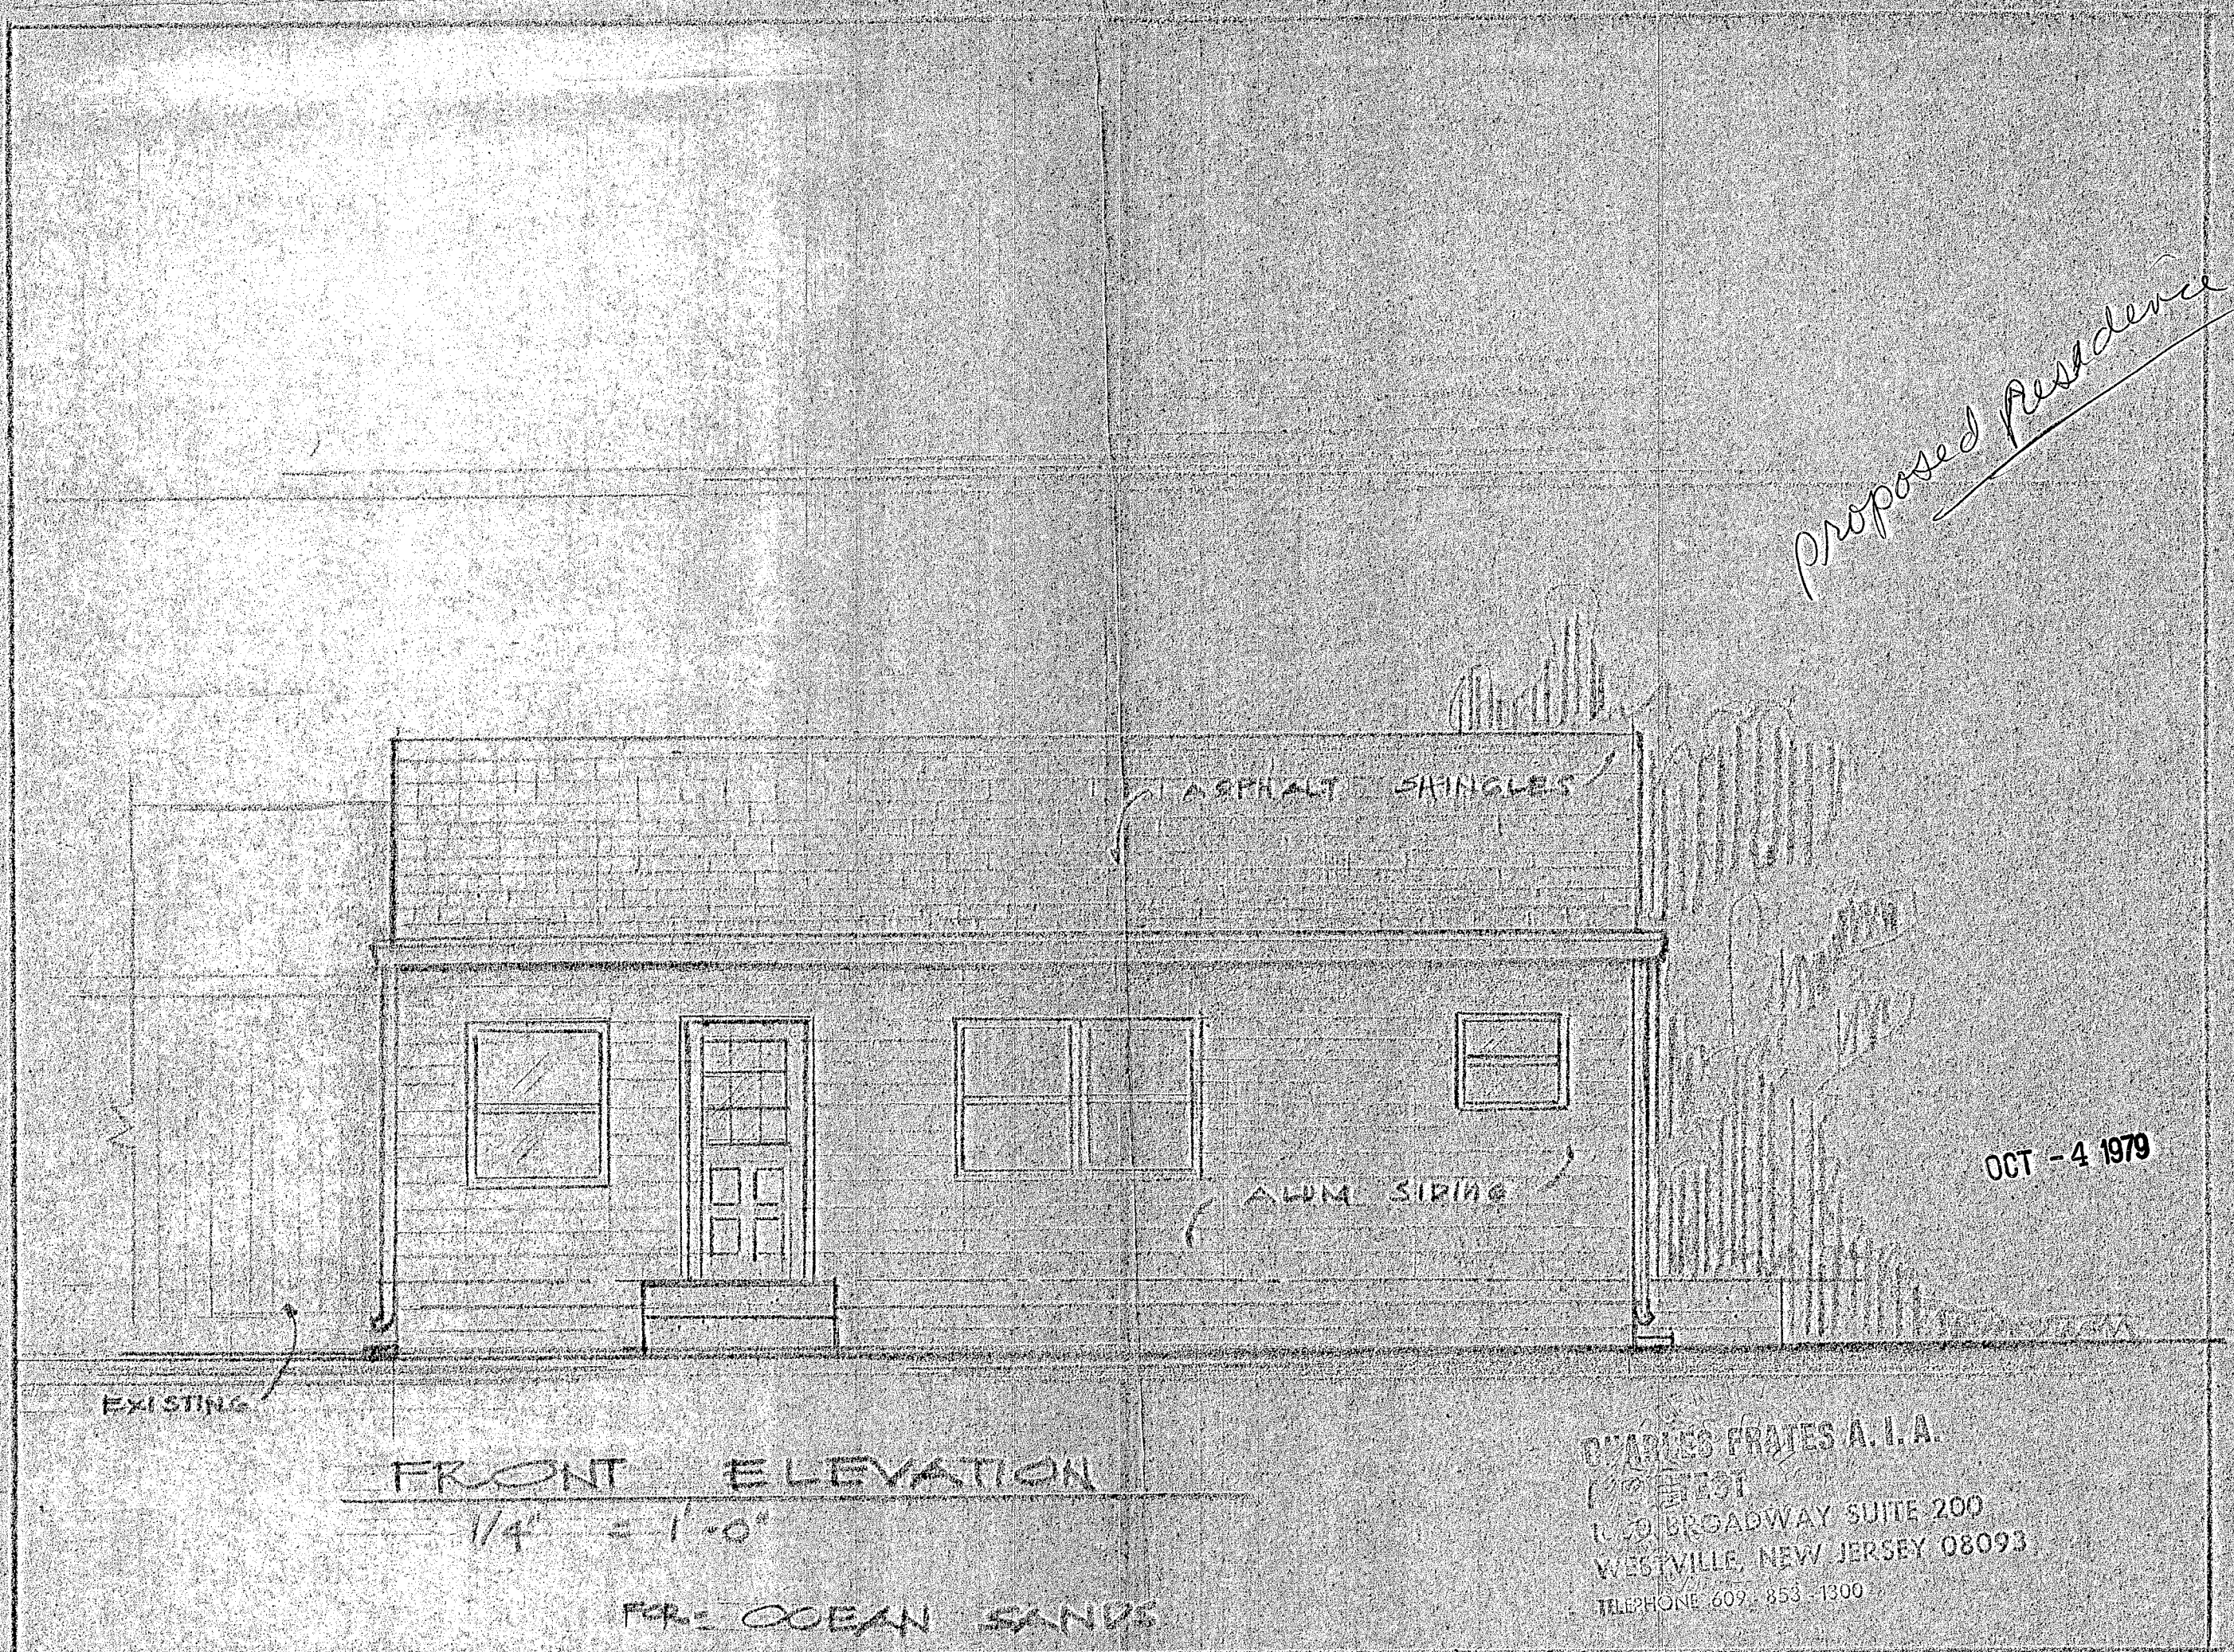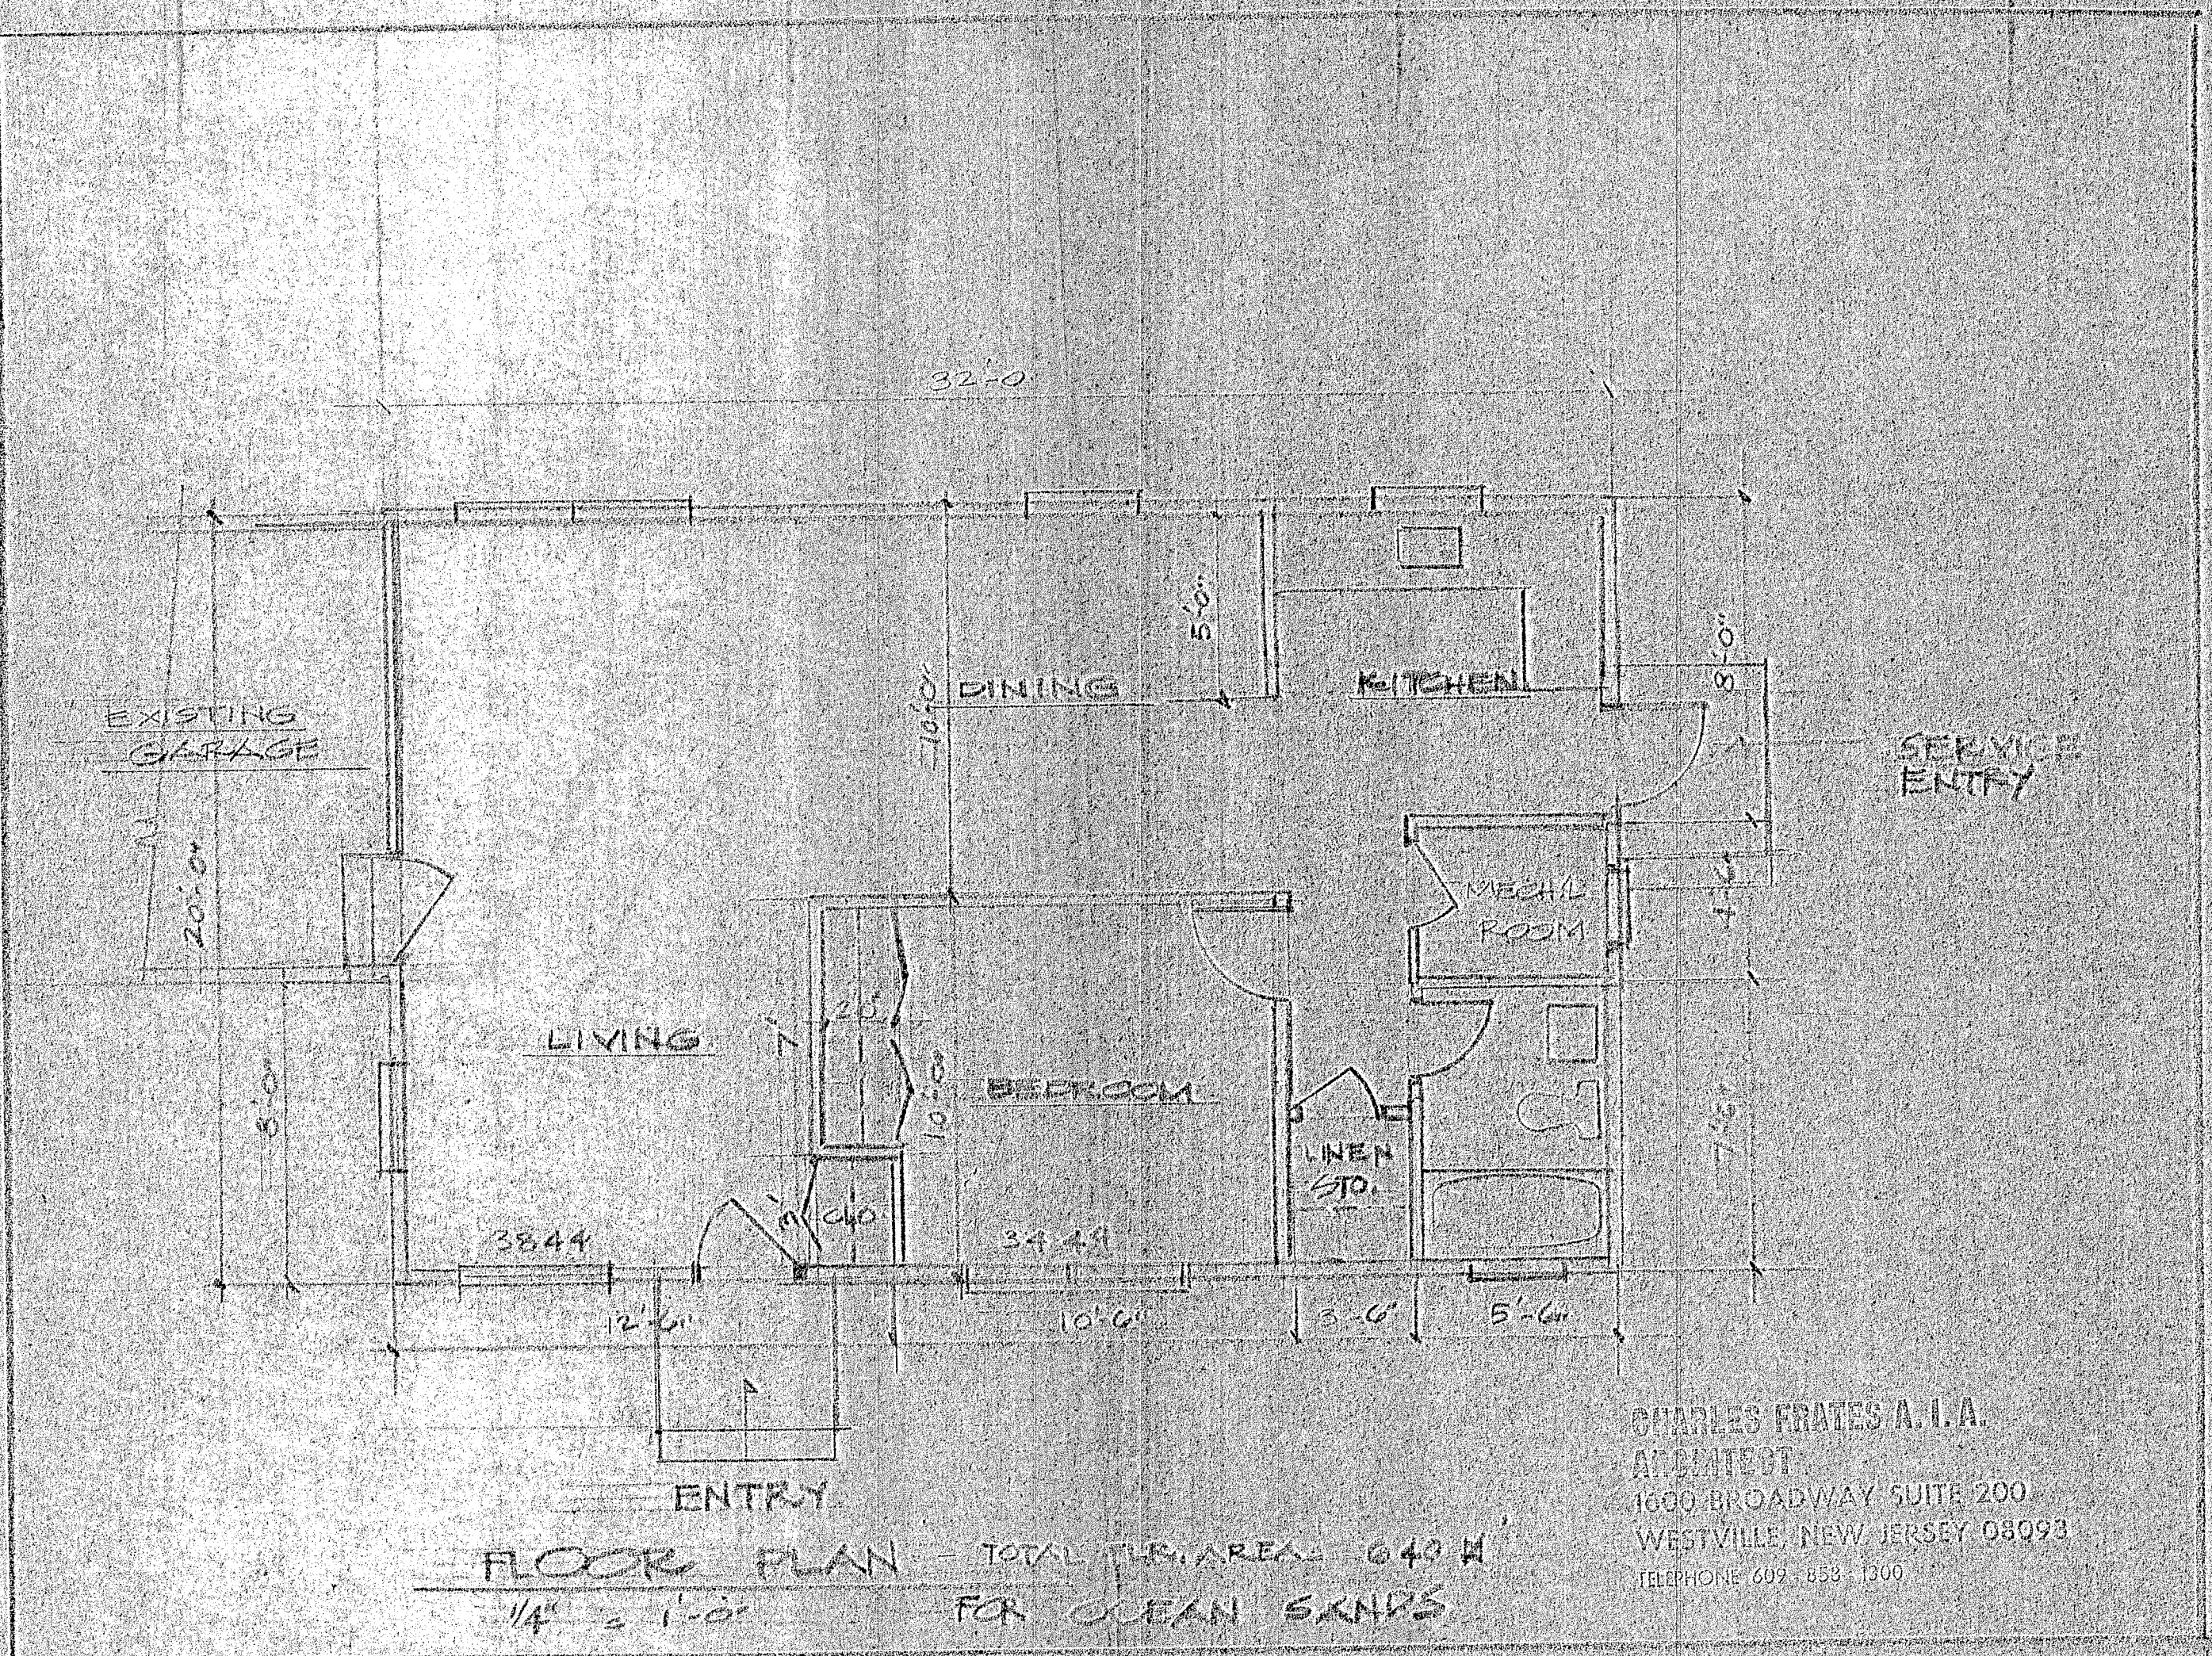

Proposed beds

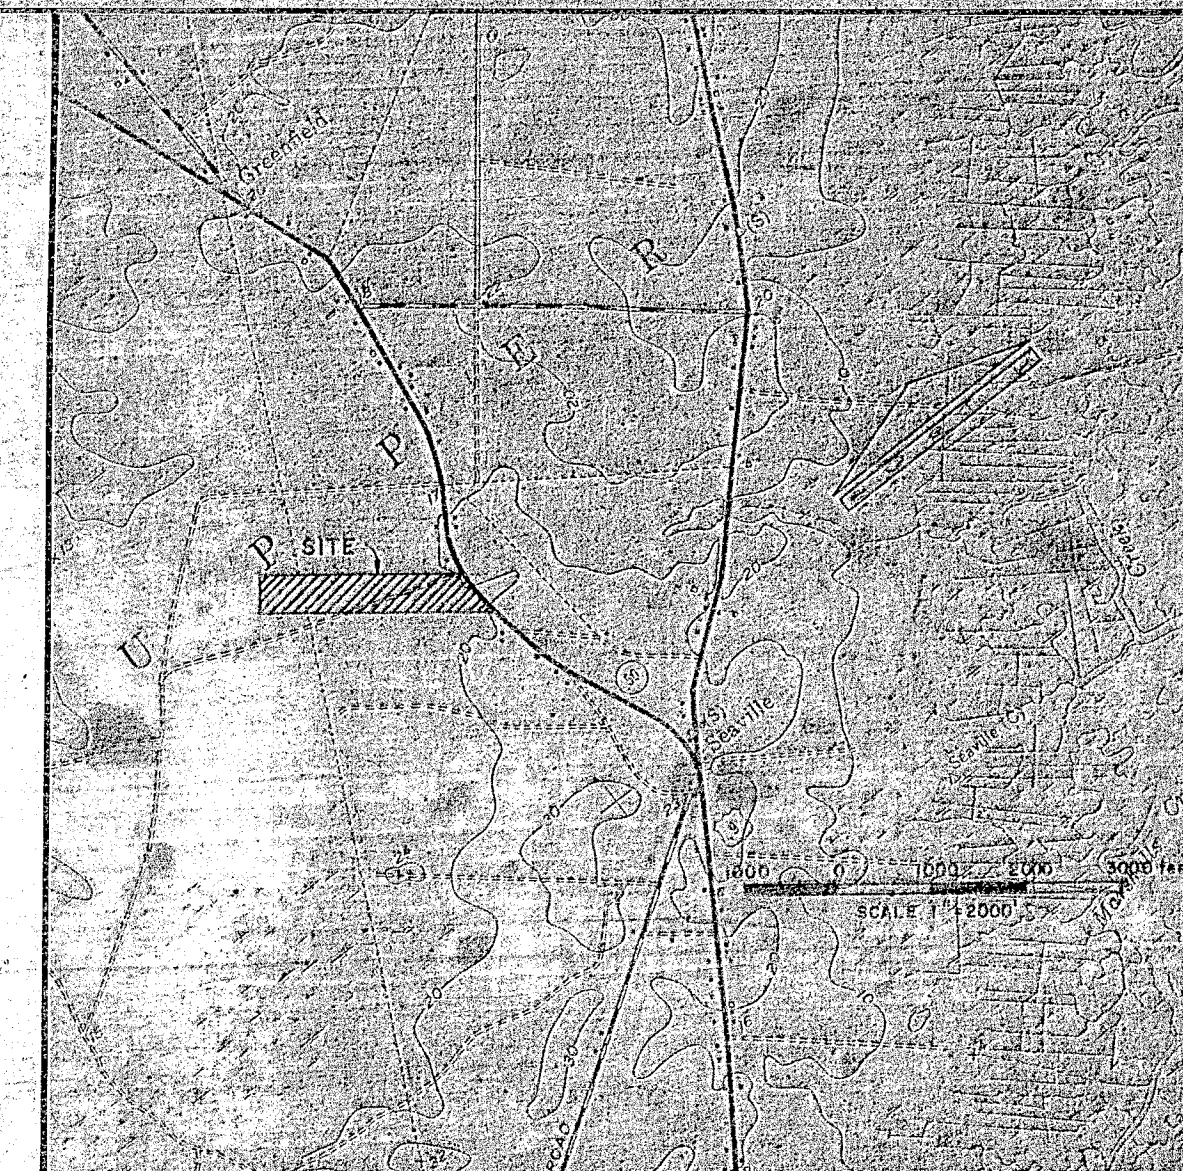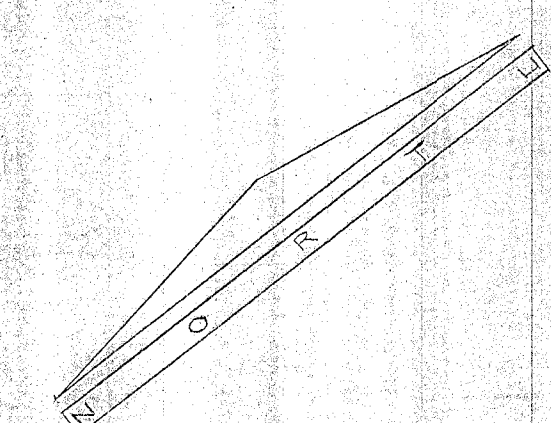

KEY MAP

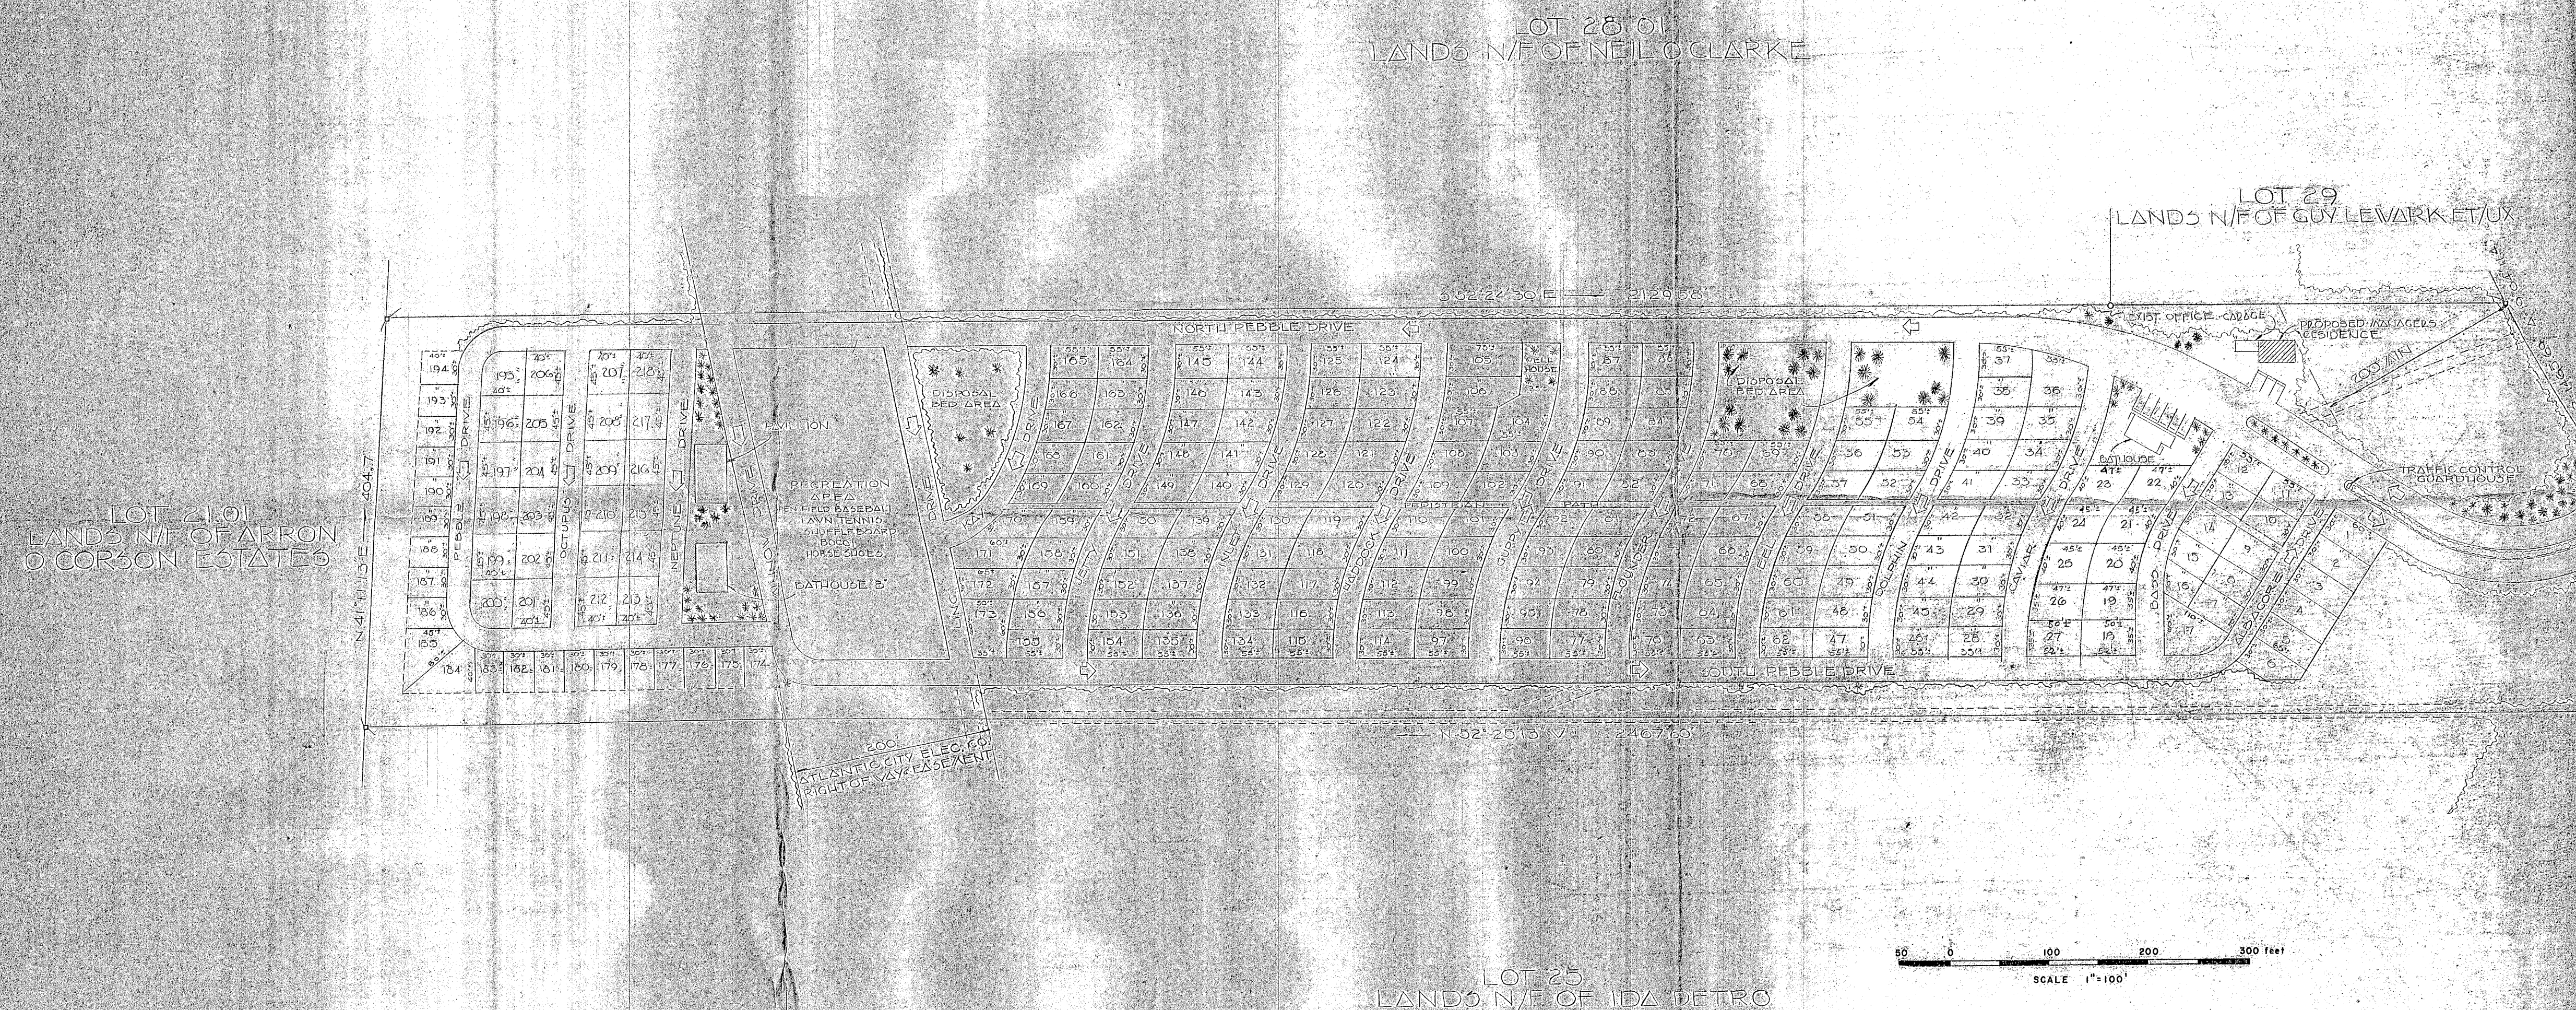









APPROVED
UPPER TOWNSHIP BOARD OF ELECTMENT
DATE Nov. 8, 1979
CHAIRMAN
SECRETARY

4 1979

AUG 30 1979

PREPARED BY: JOHN C. GIBSON N.J. P.E. & S.L. LICENSE NO. 11666	JOHN C. GIBSON AND ASSOCIATES CONSULTING ENGINEERS AND SURVEYORS SEA ISLE CITY, N. J. PLAN OF PROPOSED OCEAN SANDS CAMPER RESORT LOT 27 - BLOCK 501 SEAVILLE, UPPER TOWNSHIP CAPE MAY COUNTY, N. J.
DRAWN: WFF CHECKED: J	DATE: 7/12/78 SCALE: 1"=100' BK. PG. DWS NO. 1542 (2)

8/1/79
8/20/79
RECEIVED BY: [Signature]
RECEIVED BY: [Signature]

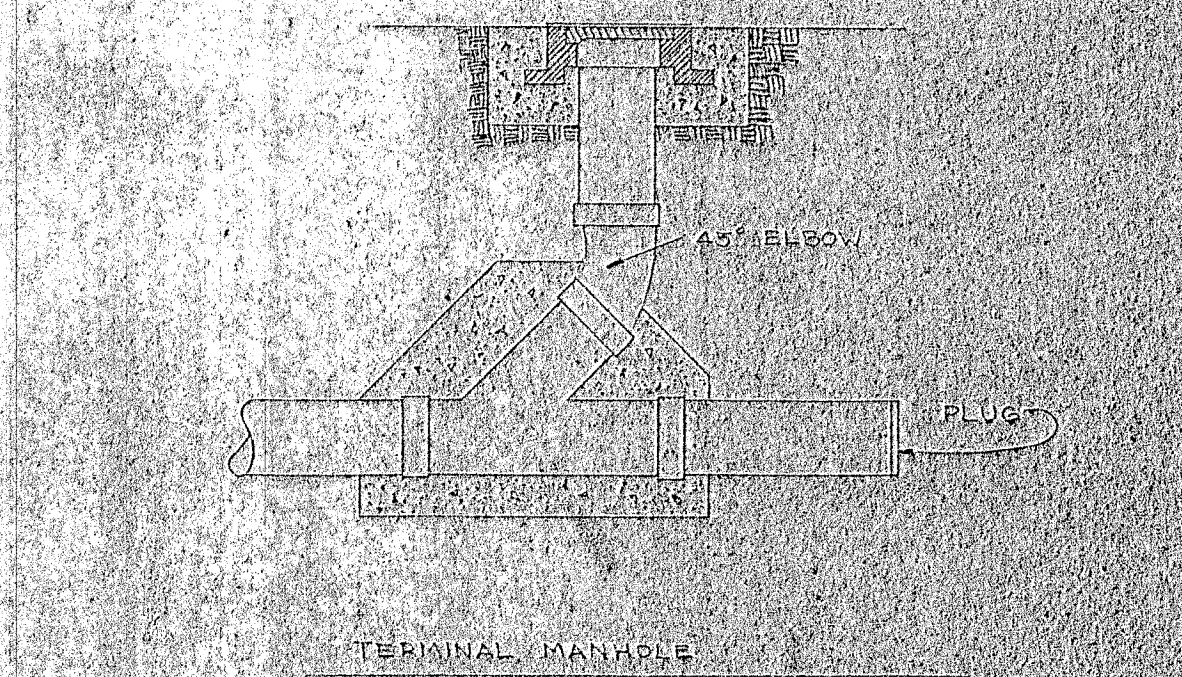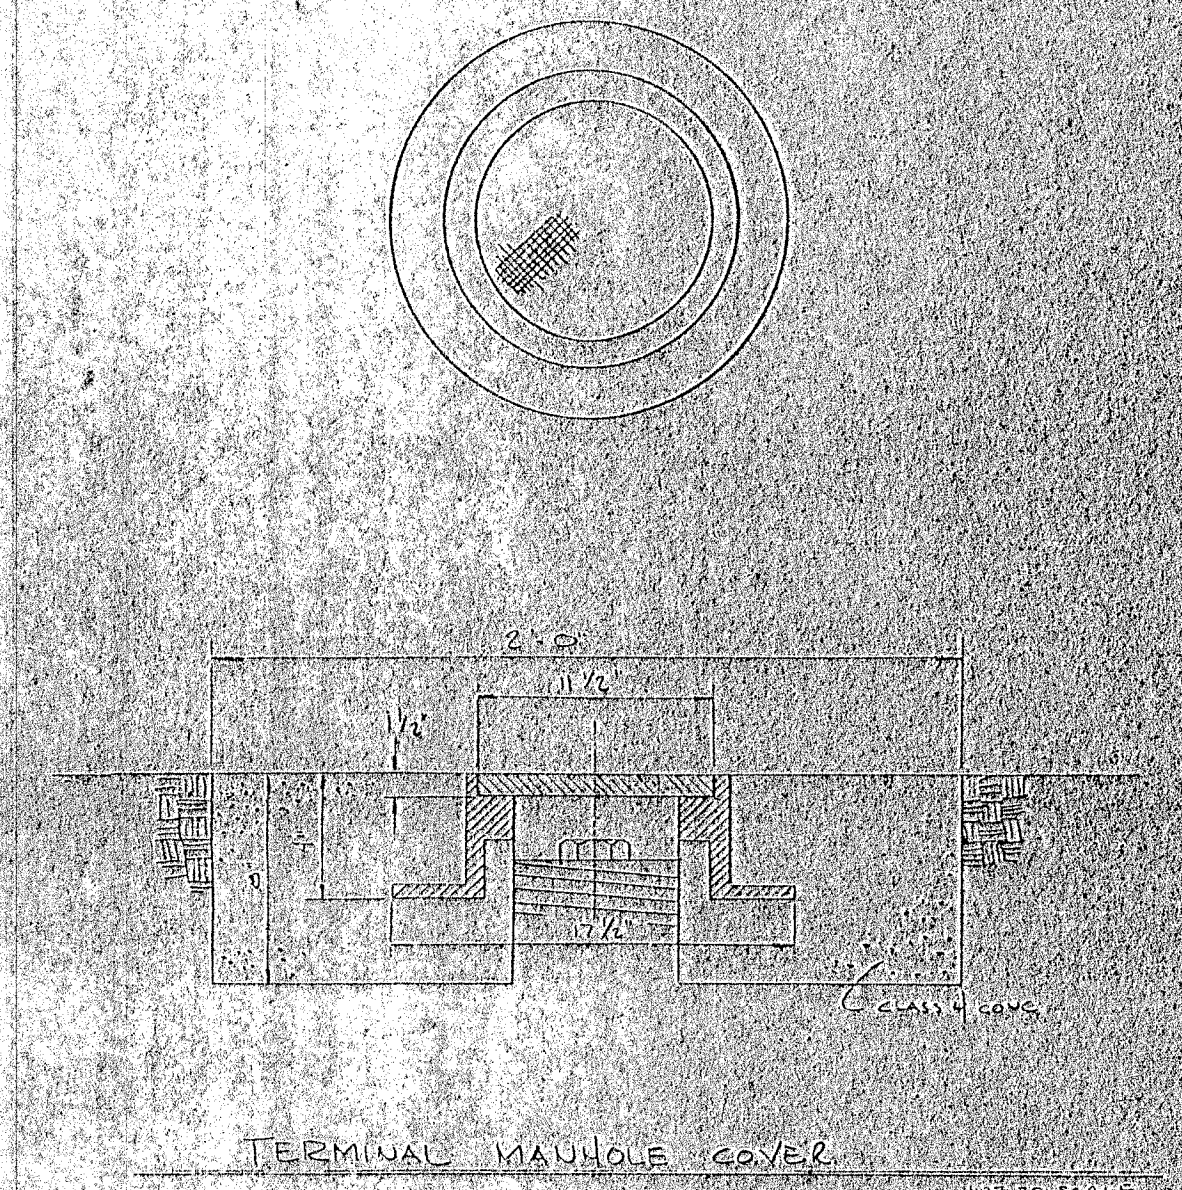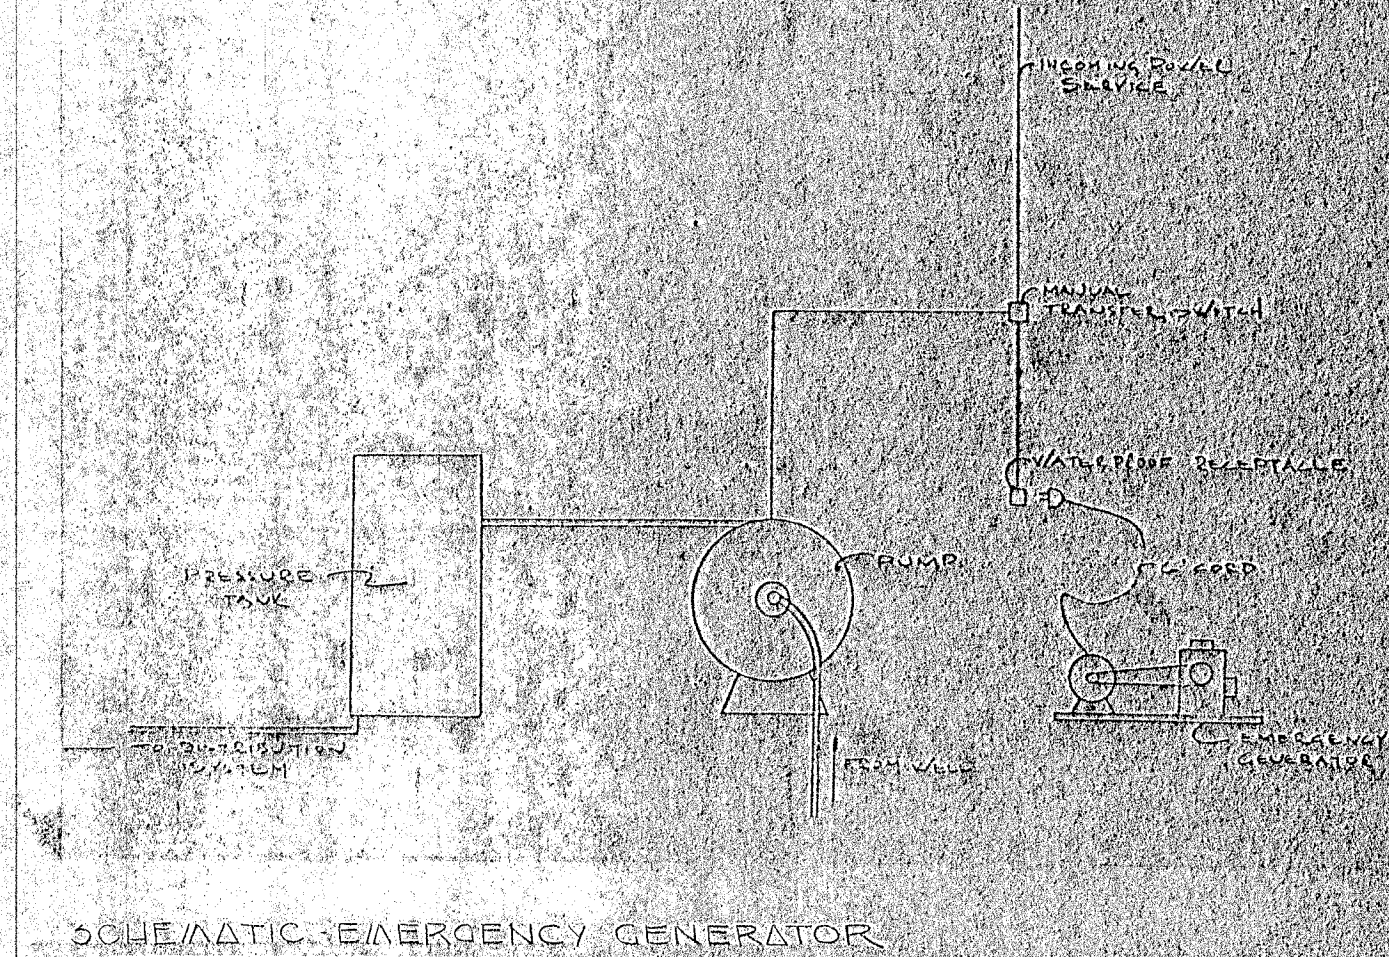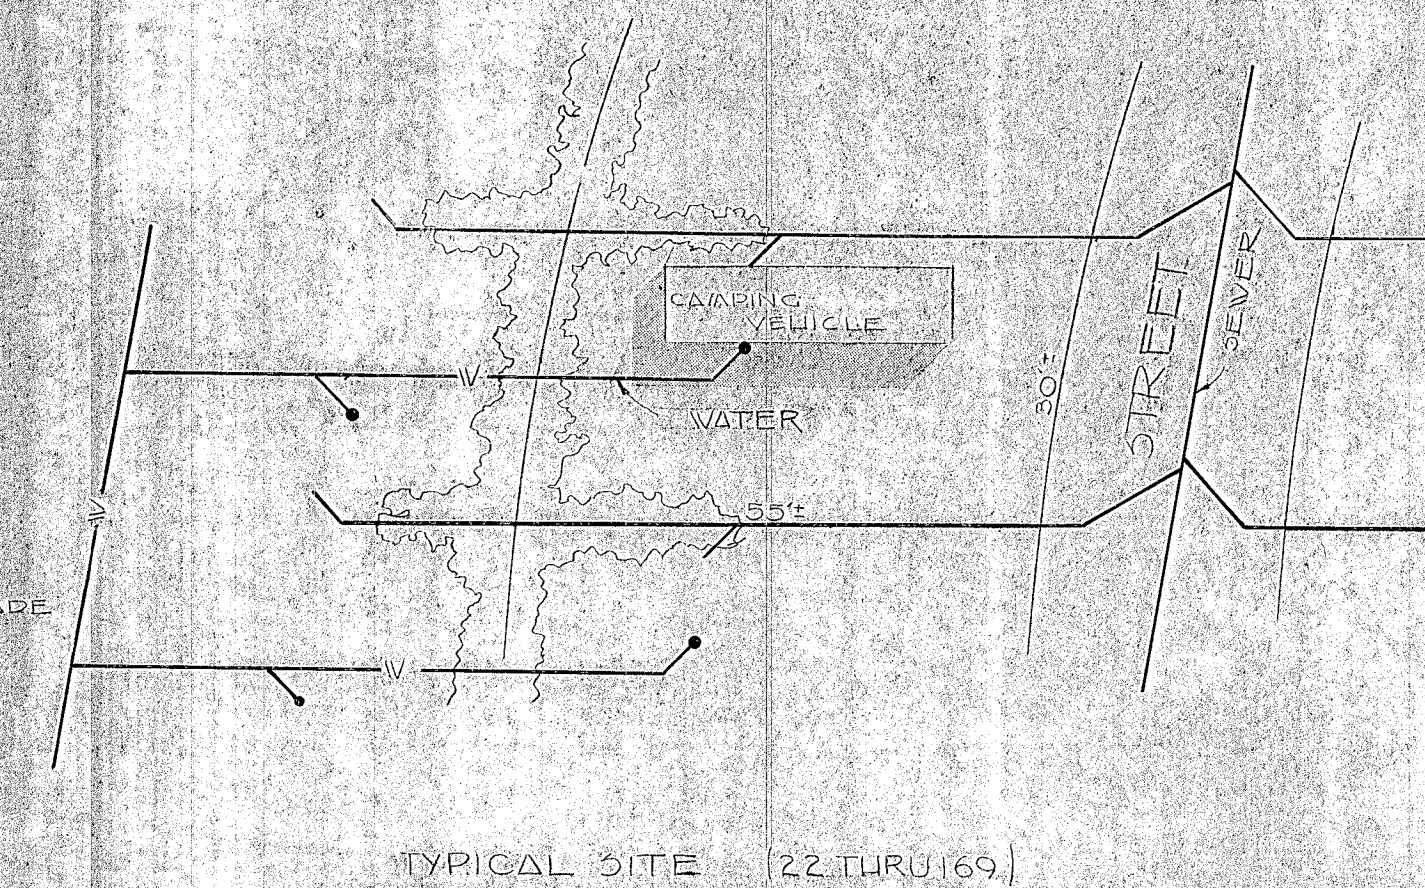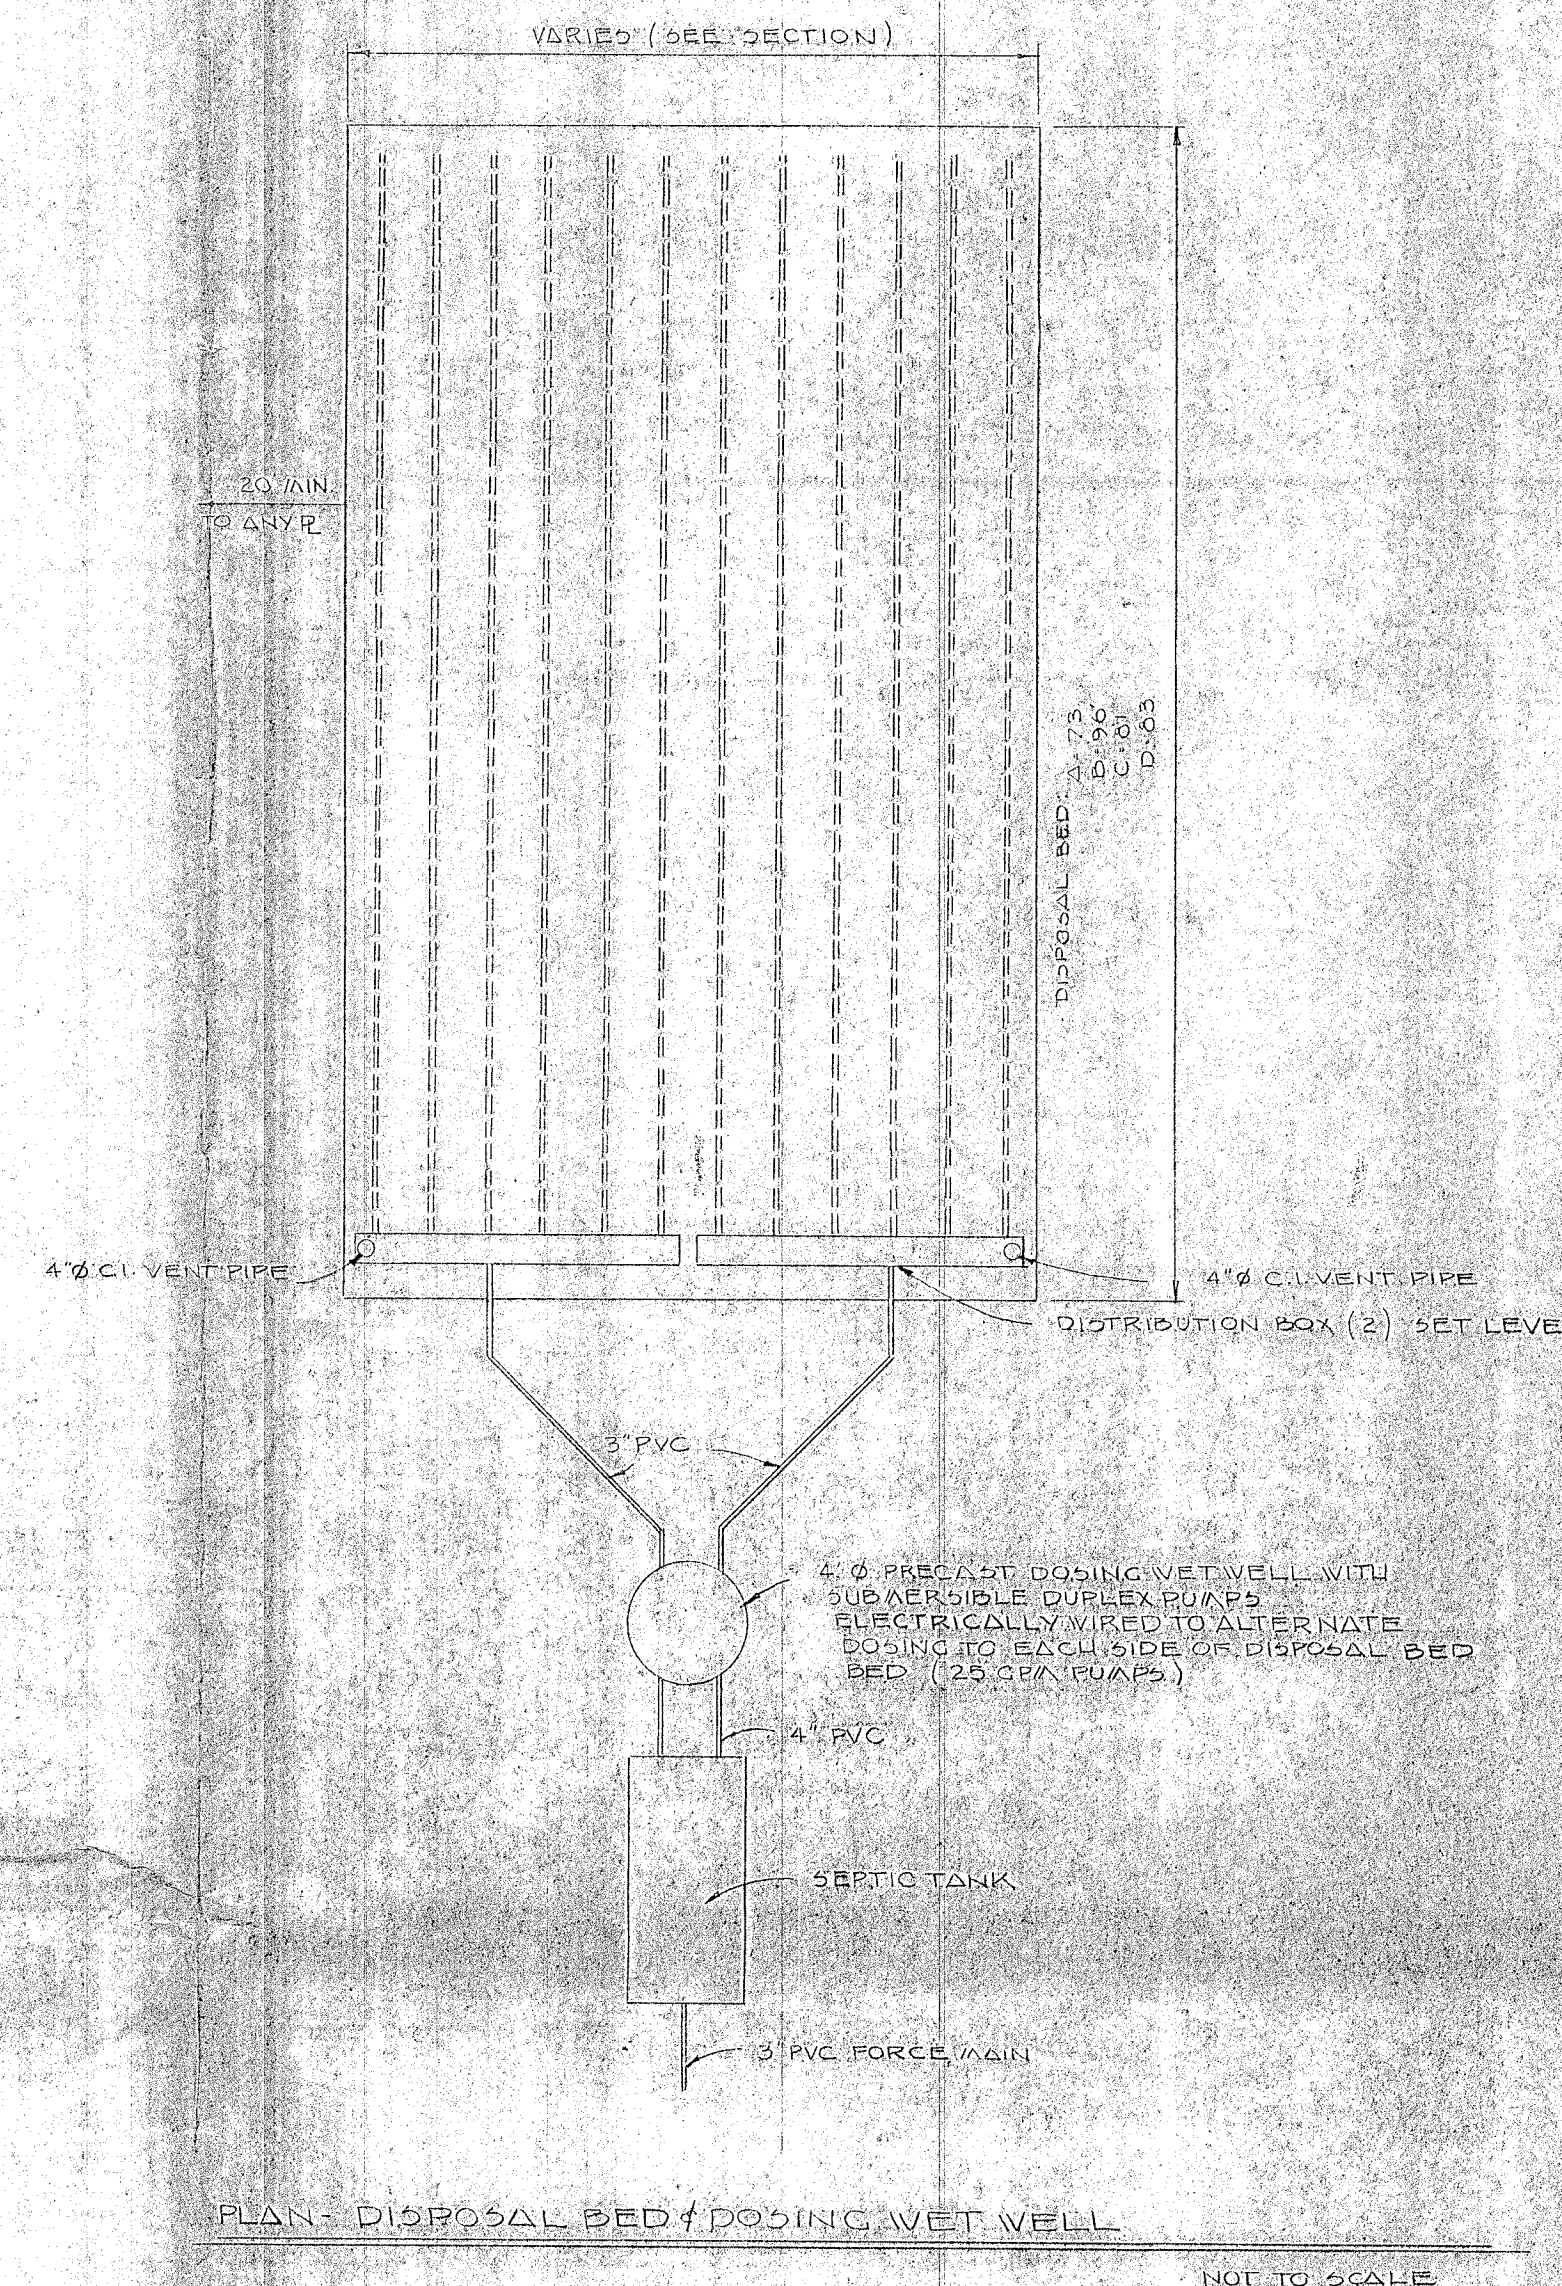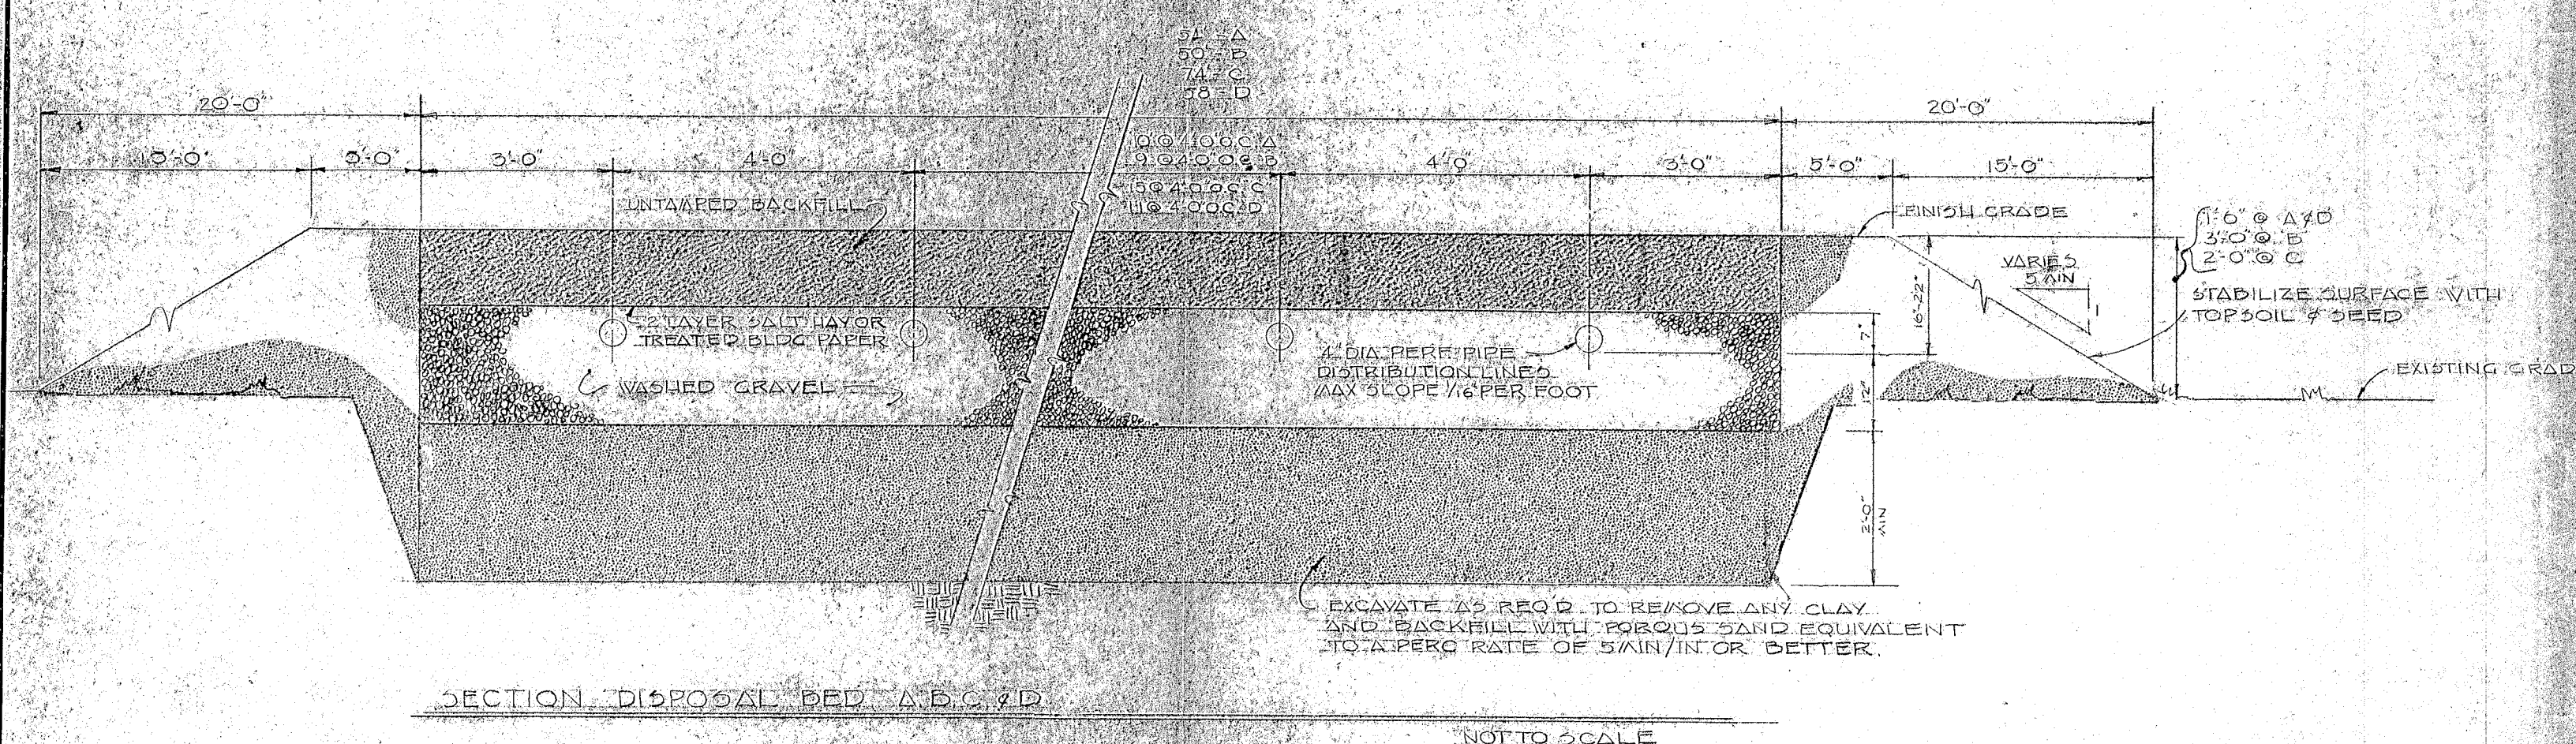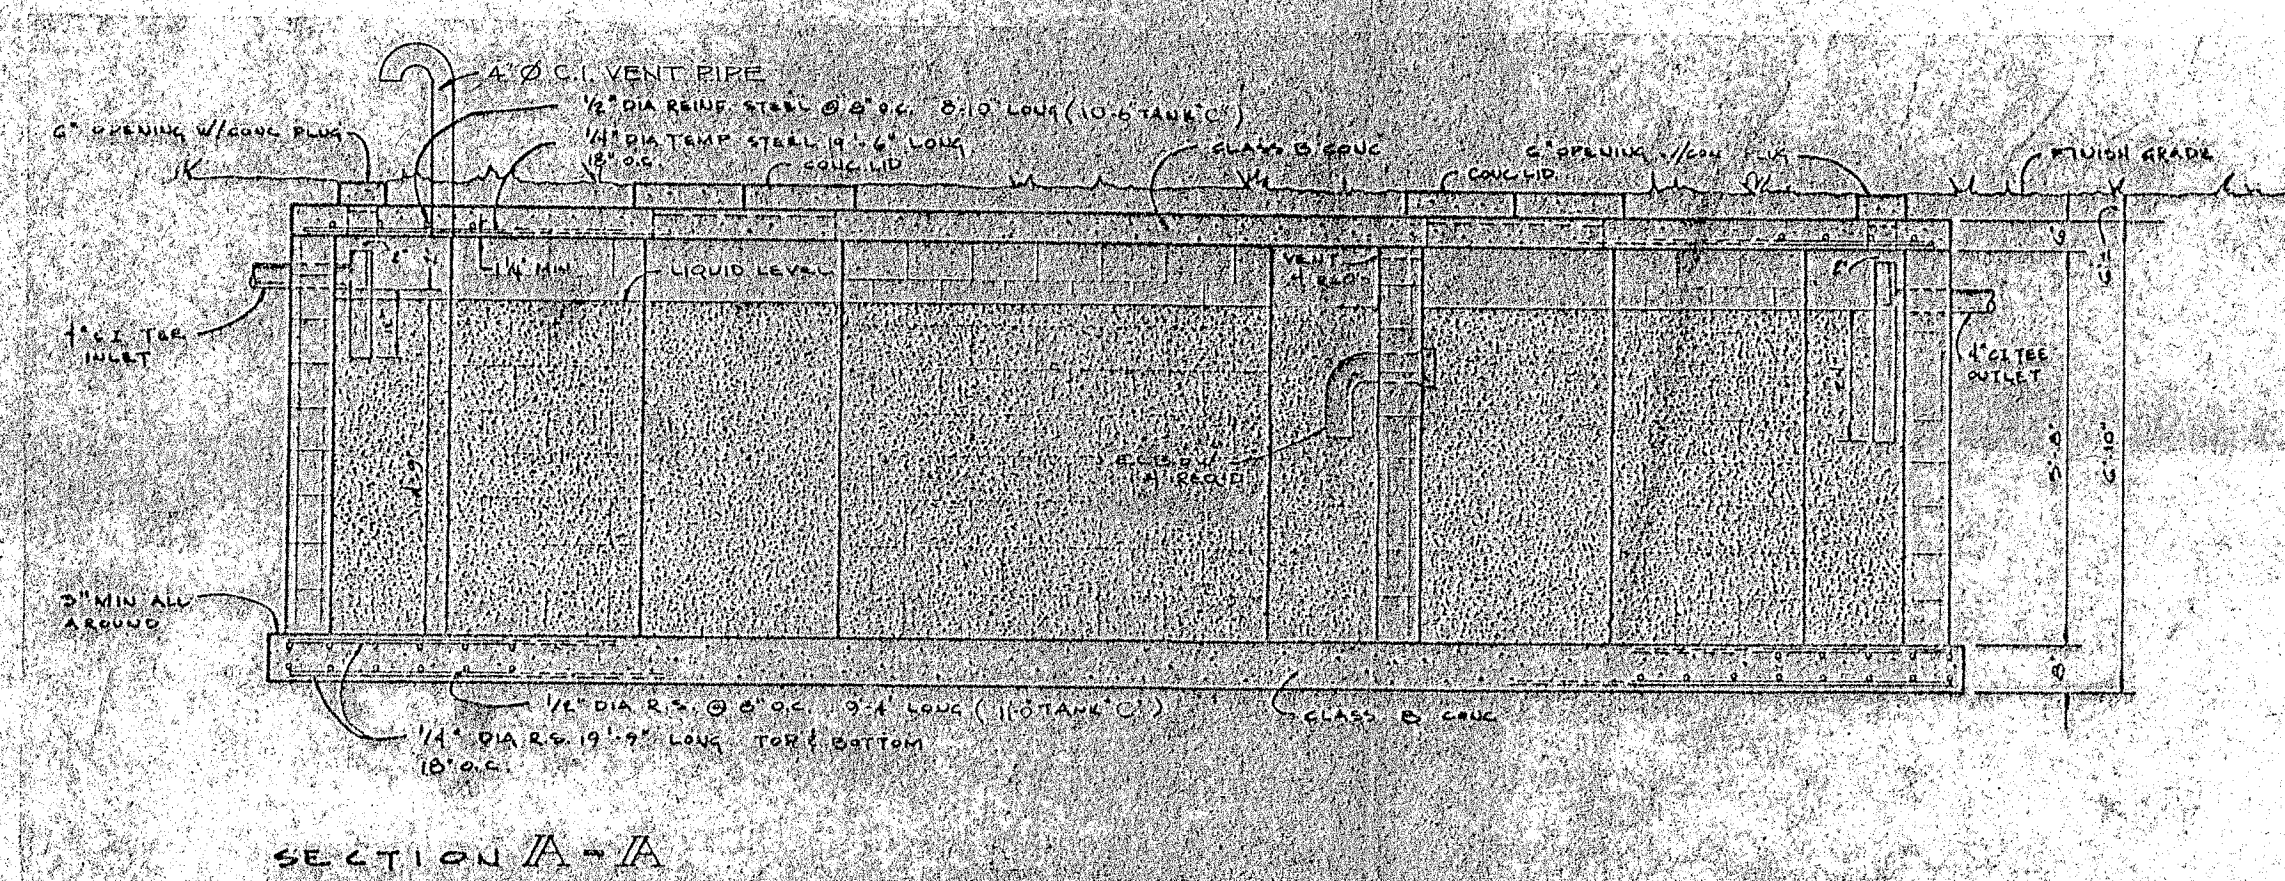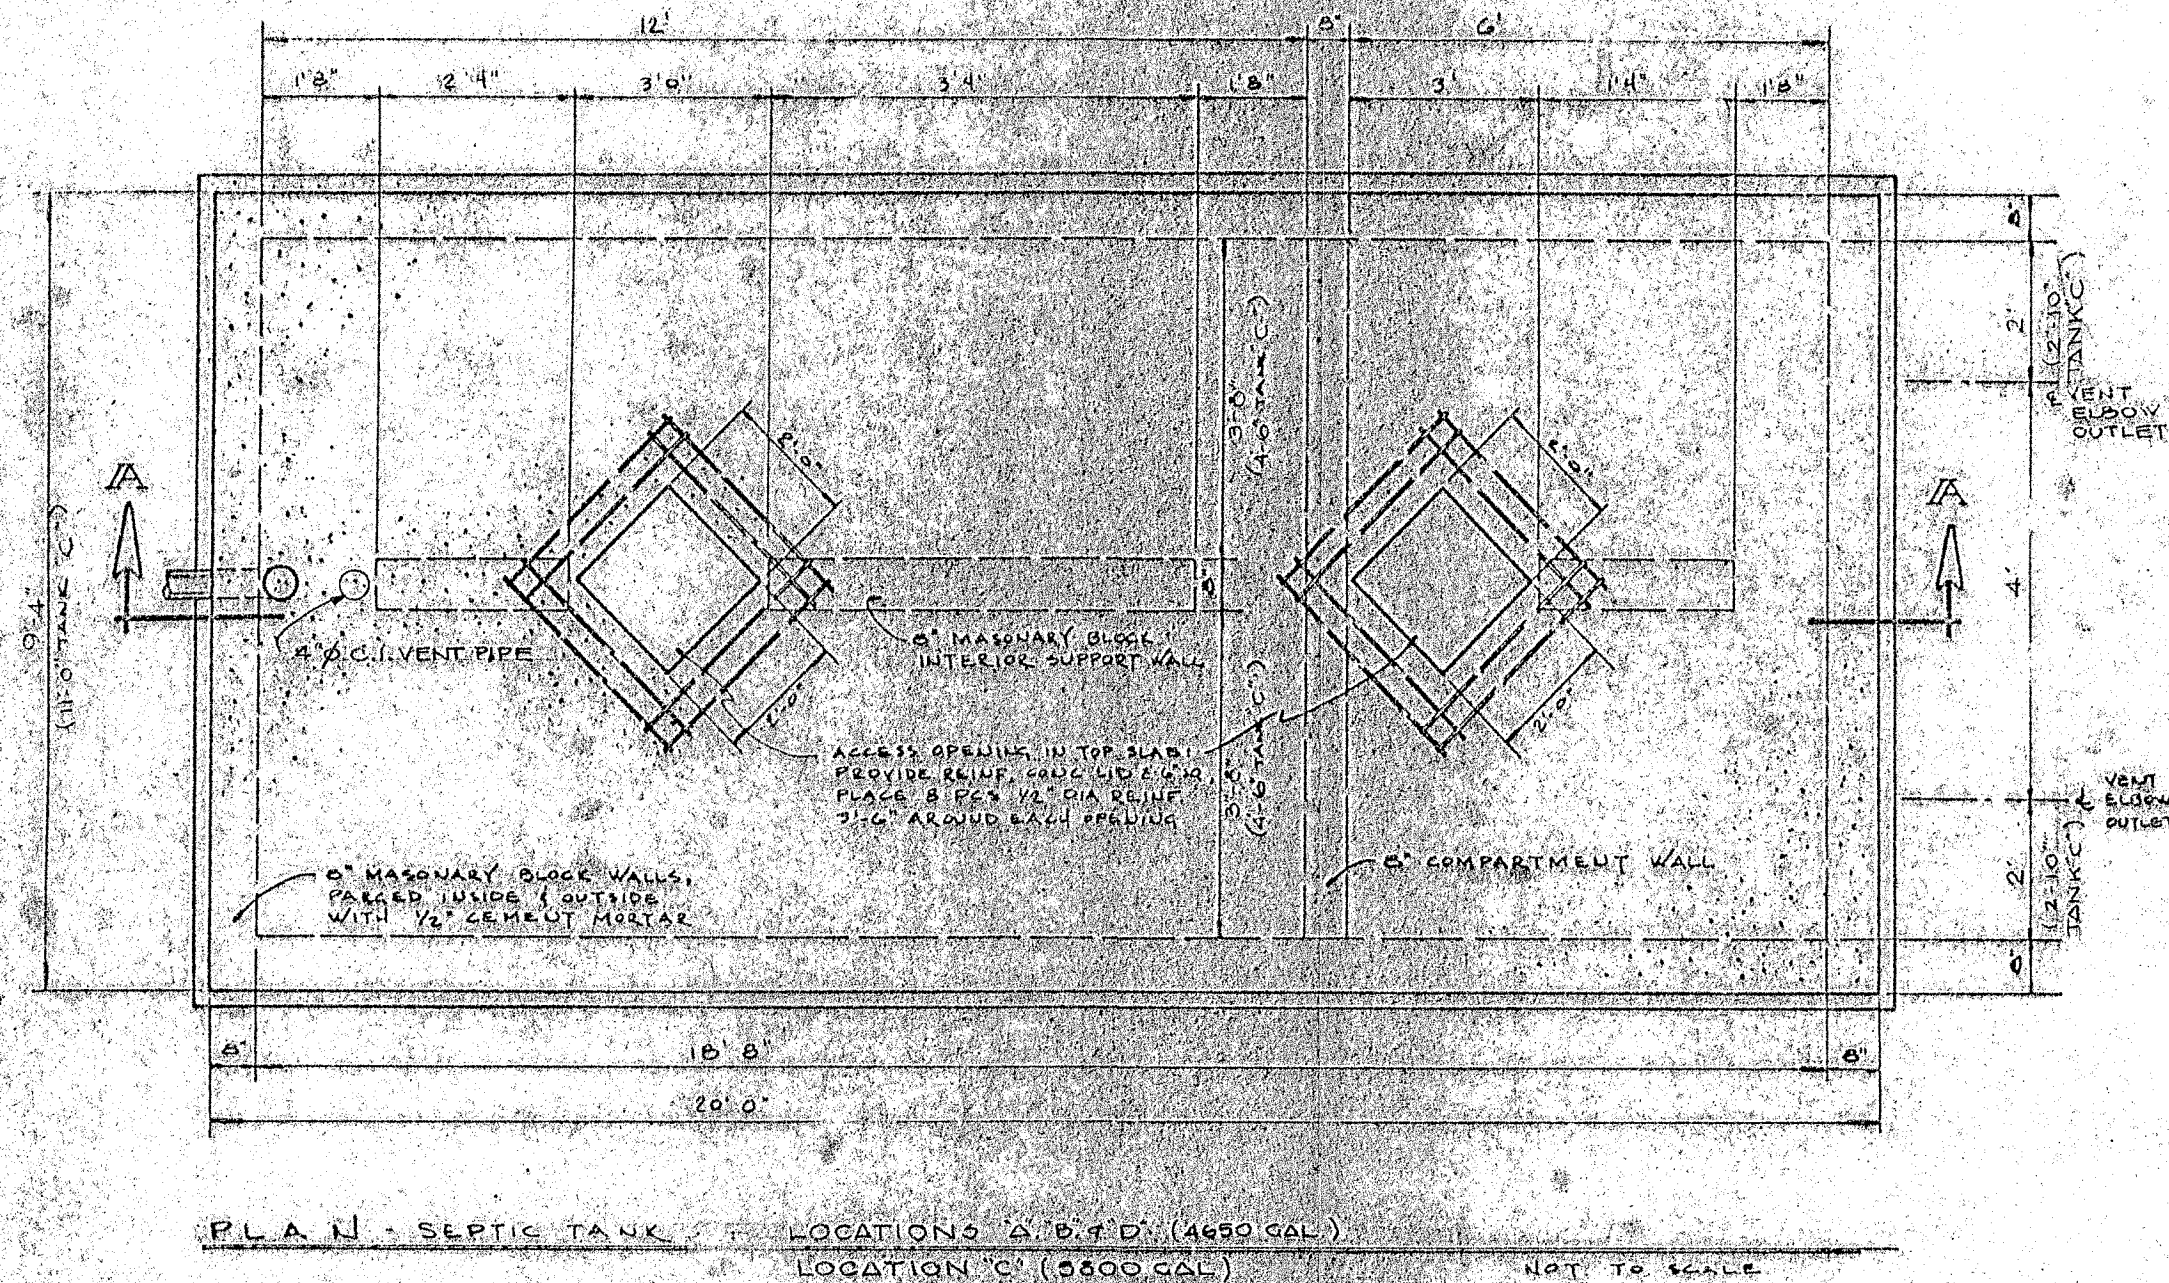

PREPARED BY: JOHN C. GIBSON N.J. P.E. & S.D. LICENSE NO. 11226		JOHN C. GIBSON AND ASSOCIATES CONSULTING ENGINEERS AND SURVEYORS SEA ISLE CITY, N.J.	
DRAWN: WF CHECKED: J. J.		REVISED PLAN OF PROPOSED WATER AND SEWER SYSTEMS FOR OCEAN SANDS CAMPER RESORT LOT 17, BLOCK 501 BEAVERVILLE, UPPER TOWNSHIP CAPE MAY COUNTY, N.J.	
DATE: 5/11/78 SCALE: 1" = 10'-0"		SHEET 2 OF 2 DWG. NO. 166A	