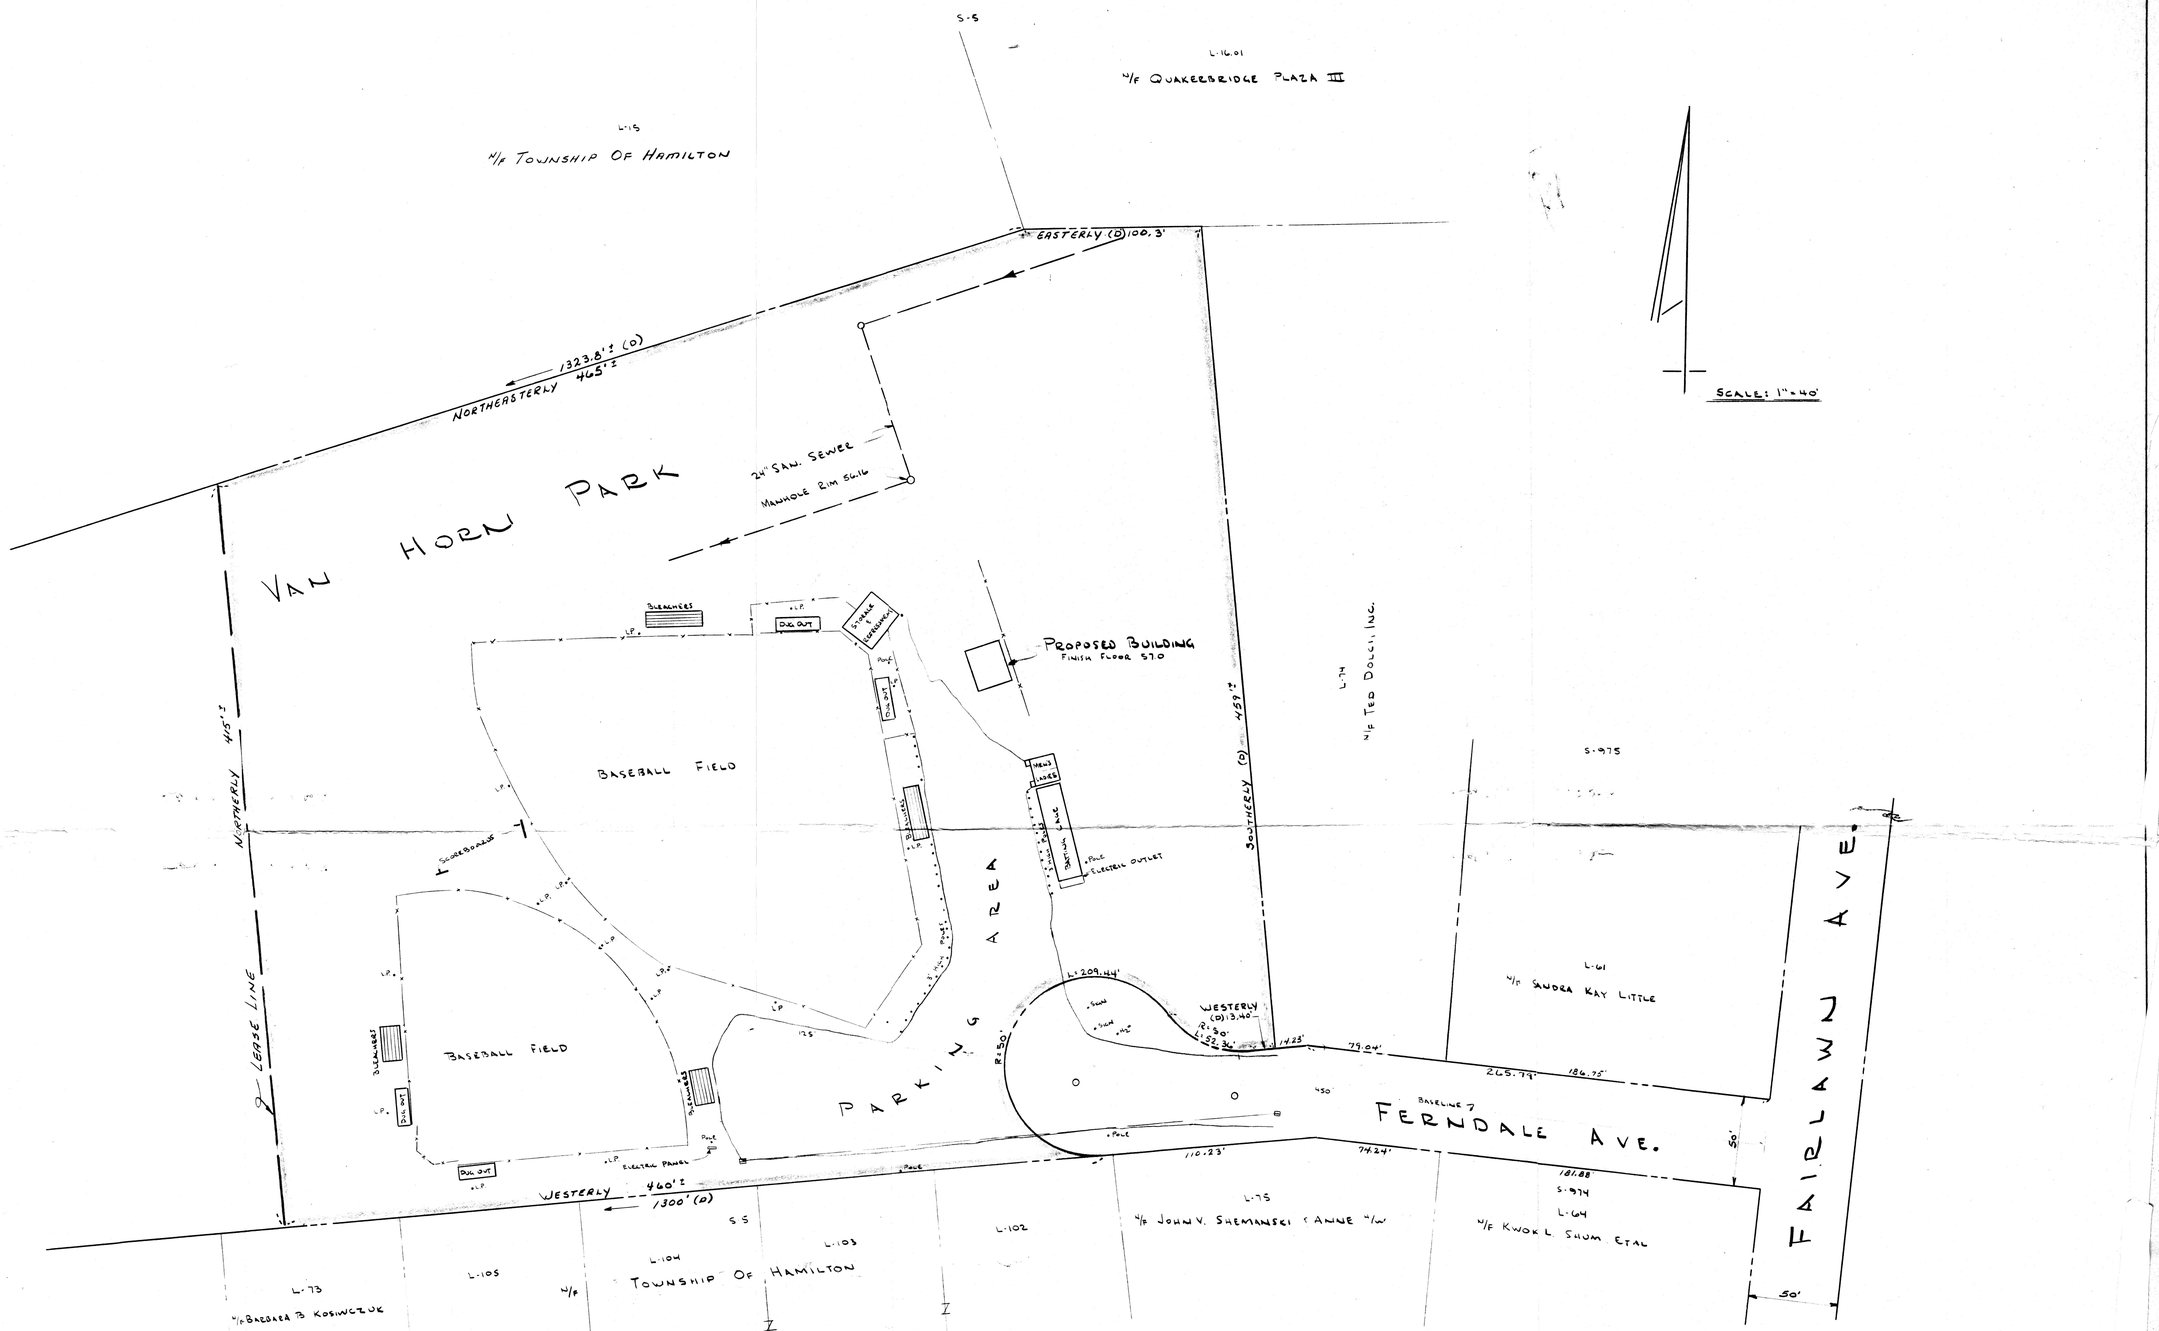

REF.
1. DEED No. 56301
2. TAX MAP No. 17
3. R.E. PLAN No. 87C

DUPLICATE OF PLAN A-983-1-86 & REVISED

TOWNSHIP OF HAMILTON
MERCER COUNTY NEW JERSEY
DEPARTMENT OF
ENGINEERING, PLANNING & INSPECTIONS
DIVISION OF ENGINEERING
P. V. PAPERO, DIRECTOR — JOHN D. REYMANN, P.E., MUNICIPAL ENGINEER

LANDS OF TOWNSHIP OF HAMILTON
VAN HORN PARK
SECTION 5, LOT 13
LEASE AREA

DES. BY	L. WOITZ	DATE 12-8-92	SCALE	1"=40'	DWG. NO.
CK'ED BY		DATE	PLD. VK. BY		
DRWN BY	L. WOITZ	DATE 12-8-92	BK.	PG.	A-983-1-92
CK'ED BY		DATE			

DATE 12-21-92
ERICK C. LOSOWSKI
LIC. No. 18262